W0002728

FARMHOUSE INNS

FARMHOUSE INN

DEARNE VALLEY

28 09 15 dr

Insignia
insigniasigns.biz
0113 243 8533
alan@insigniasigns.biz

copy licence No. 100048453

scale 1:20 @ a3

Ral 3004 — Panels

Gold — Letters

0 .5 1.0 1.5 2.0 2.5 3.0

m

Sign A
3No. Large aluminium bullnose fascia panels complete with individual locator fixed letters. Illuminated by LED trough lights 5000 x 800mm. Letters 320mm.


Sign B
One V configurated totem sign.
Logo boxes - Non illuminated units with applied vinyl displays.
House panel - Large aluminium bullnose and panel with locator fixed letters. 200mm letters.
Sub panels - Large aluminium bullnose and panels with applied displays.
Sub panels illuminated by ground mounted LED floodlights.

FARMHOUSE INN


Sign C
1No. Wall mounted single sided tray panel logos with applied vinyl display. Illuminated by overhead LED flood light.
1500 x 1100mm.




Sign D
1No. Double sided free standing sign. Large aluminium bullnose panel with applied displays. Illuminated by facing LED trough light. Complete with 2No. 70 x 70 x 2100mm capped posts finished black.1500 x 1100mm.

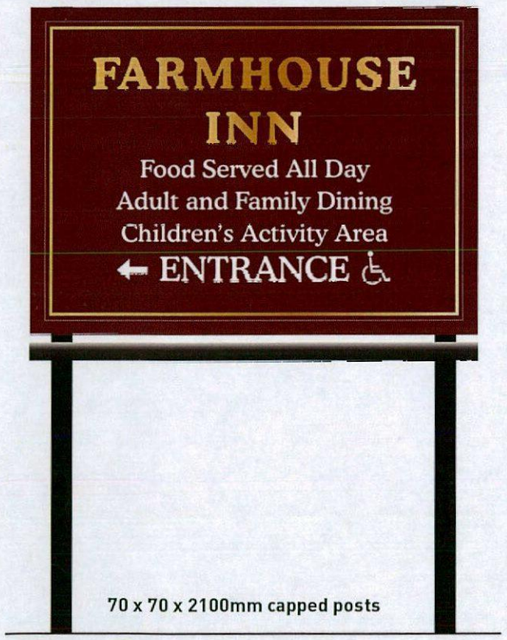

Sign E
2No. Free standing correx signs. Complete with 2No. 70 x 70 x 2000mm capped posts finished black. 1600 x 1100mm.

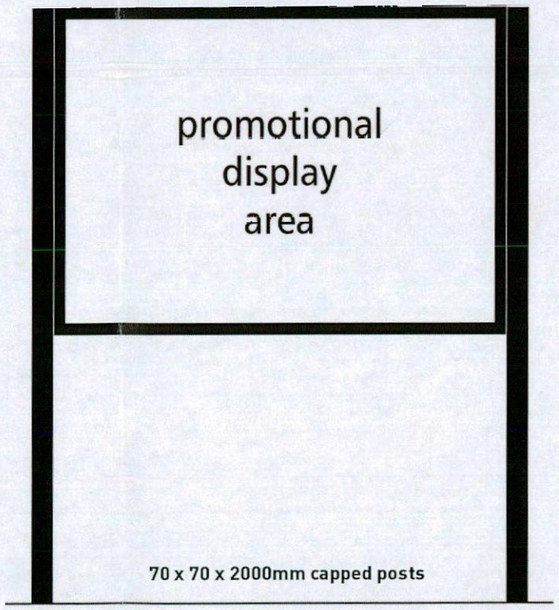

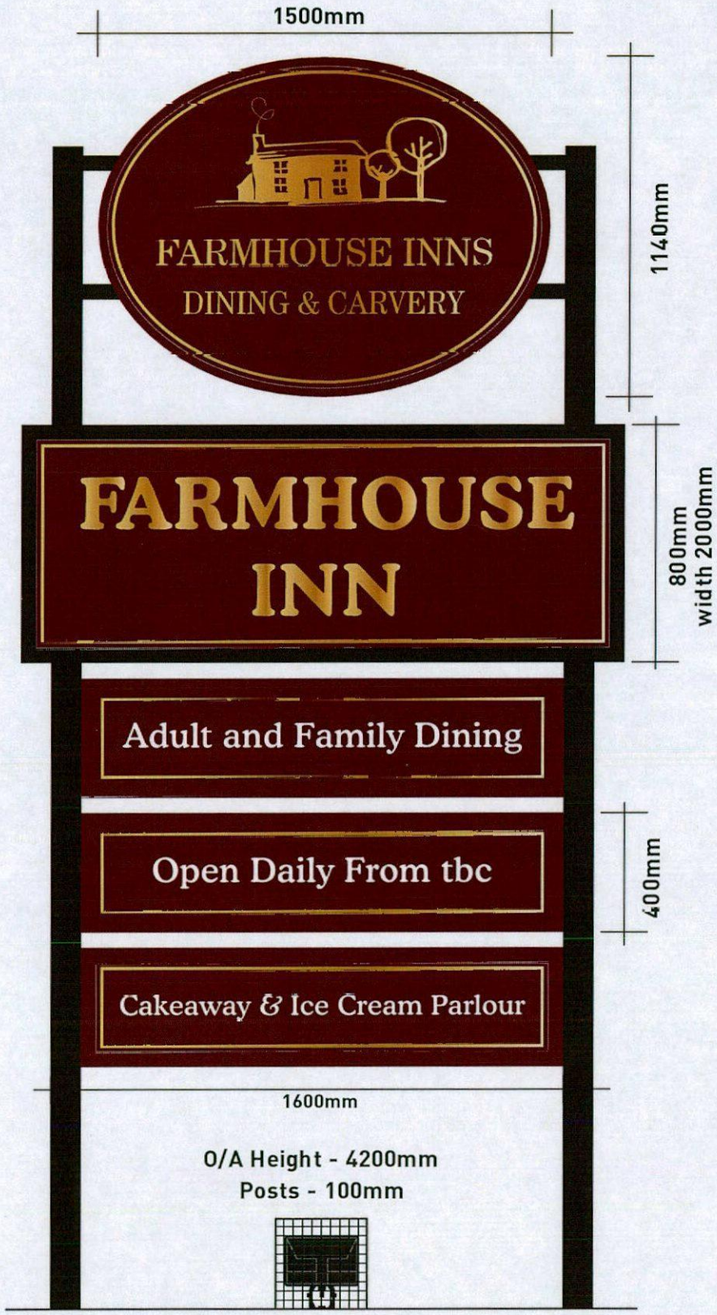

This document is the property of Insignia Signs who own the copyright therein. The information in this document is given in confidence and without the written permission of Insignia Signs. Given by contract or otherwise the document must not be copied, reprinted or reproduced in any material form either wholly or in part nor must the contents of the document or any method or technique available there from be disclosed to any third party.

W0002728

FARMHOUSE INNS

FARMHOUSE INN

DEARNE VALLEY

28 09 15 dr

Insignia
insigniasigns.biz
0113 243 8533
alan@insigniasigns.biz

copy licence No. 100048453
scale 1:20 @ a3

Ral 3004 — Panels

Gold — Letters

NB Please always refer to actual paint references for accurate colour representations


Sign F
2No. Cradle fixed brass Stratford B lanterns.
380 x 660mm.




Sign G
2No. Small aluminium bullnose entrance signs. with applied displays.
1500 x 280mm.



Sign H
1No. Free standing A3 menu unit. 512 x 395mm.
Posts - 50 x 50 x 1500mm.

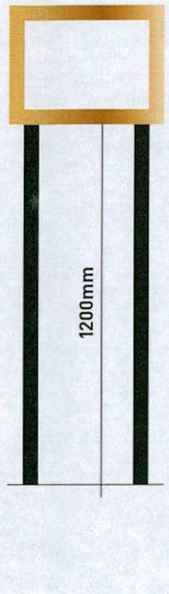


Sign I
1No. Small aluminium bullnose amenity board with A3 menu.
700 x 900mm.

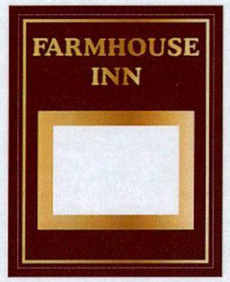

Sign J
2No. Foamex door plaques with vinyl displays.
300 x 200mm.



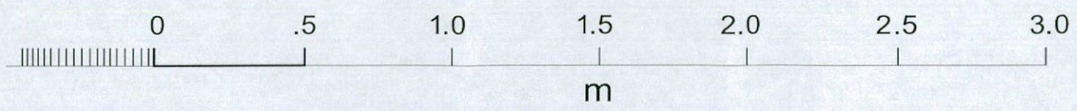

This document is the property of Insignia Signs who own the copyright therein. The information in this document is given in confidence and without the written permission of Insignia Signs. Given by contract or otherwise the document must not be copied, reprinted or reproduced in any material form either wholly or in part nor must the contents of the document or any method or technique available there from be disclosed to any third party.

W0002728

FARMHOUSE INNS

FARMHOUSE INN

DEARNE VALLEY


28 09 15 dr

Insignia
insigniasigns.biz
0113 243 8533
alan@insigniasigns.biz

copy licence No. 100048453
scale 1:100 @ a3


Ral 3004 — Panels

Gold — Letters

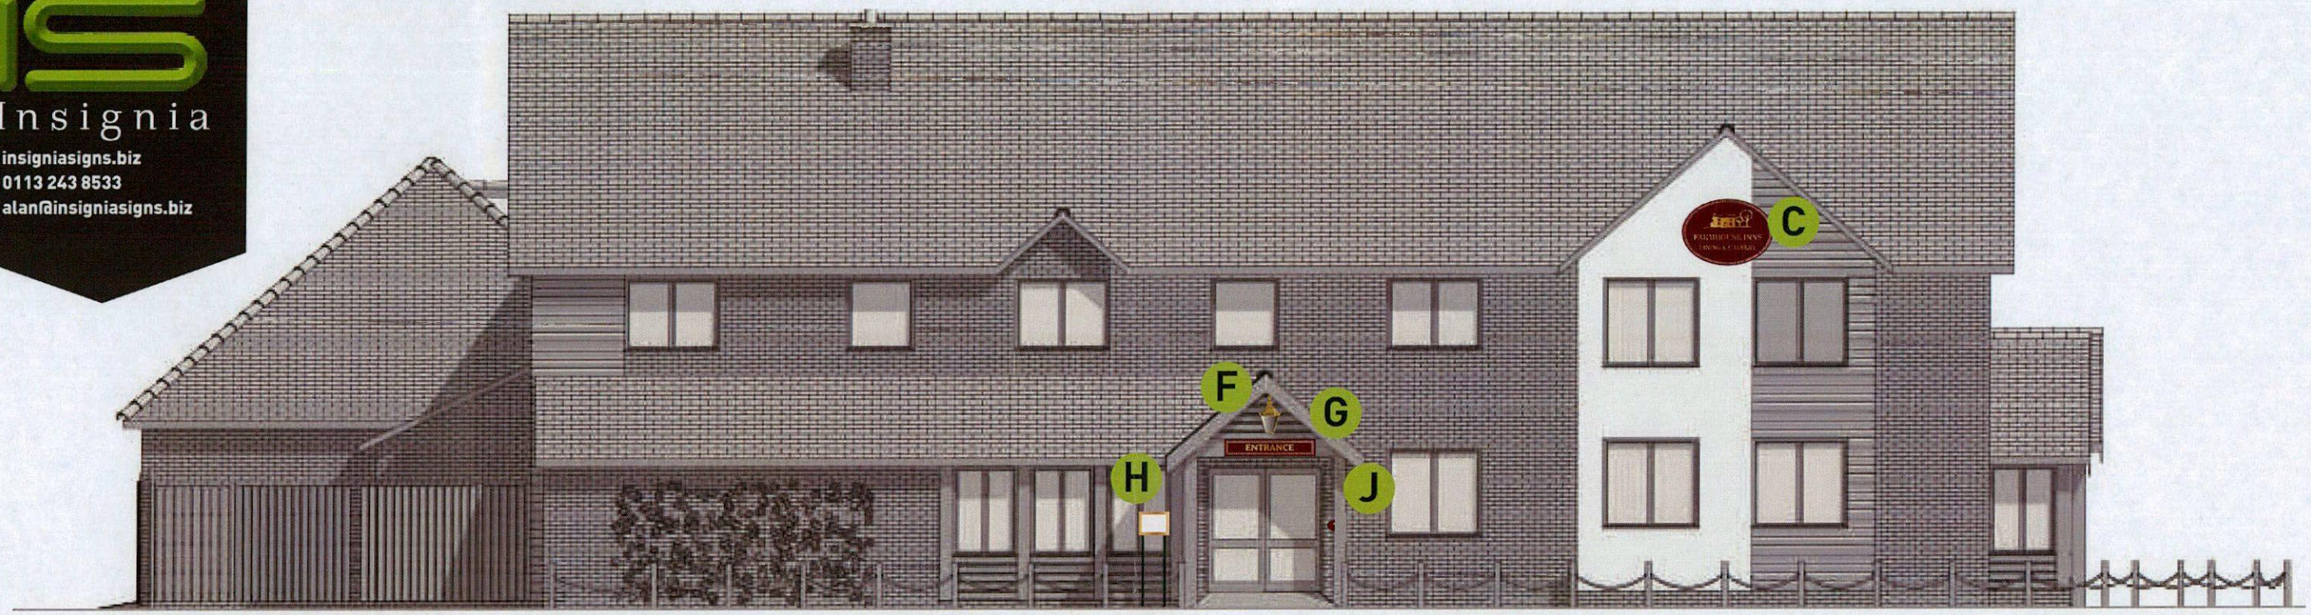

NORTH WEST ELEVATION - SCALE 1:100

0 .5 1.0 1.5 2.0 2.5 3.0 3.5 4.0 4.5 5.0
m

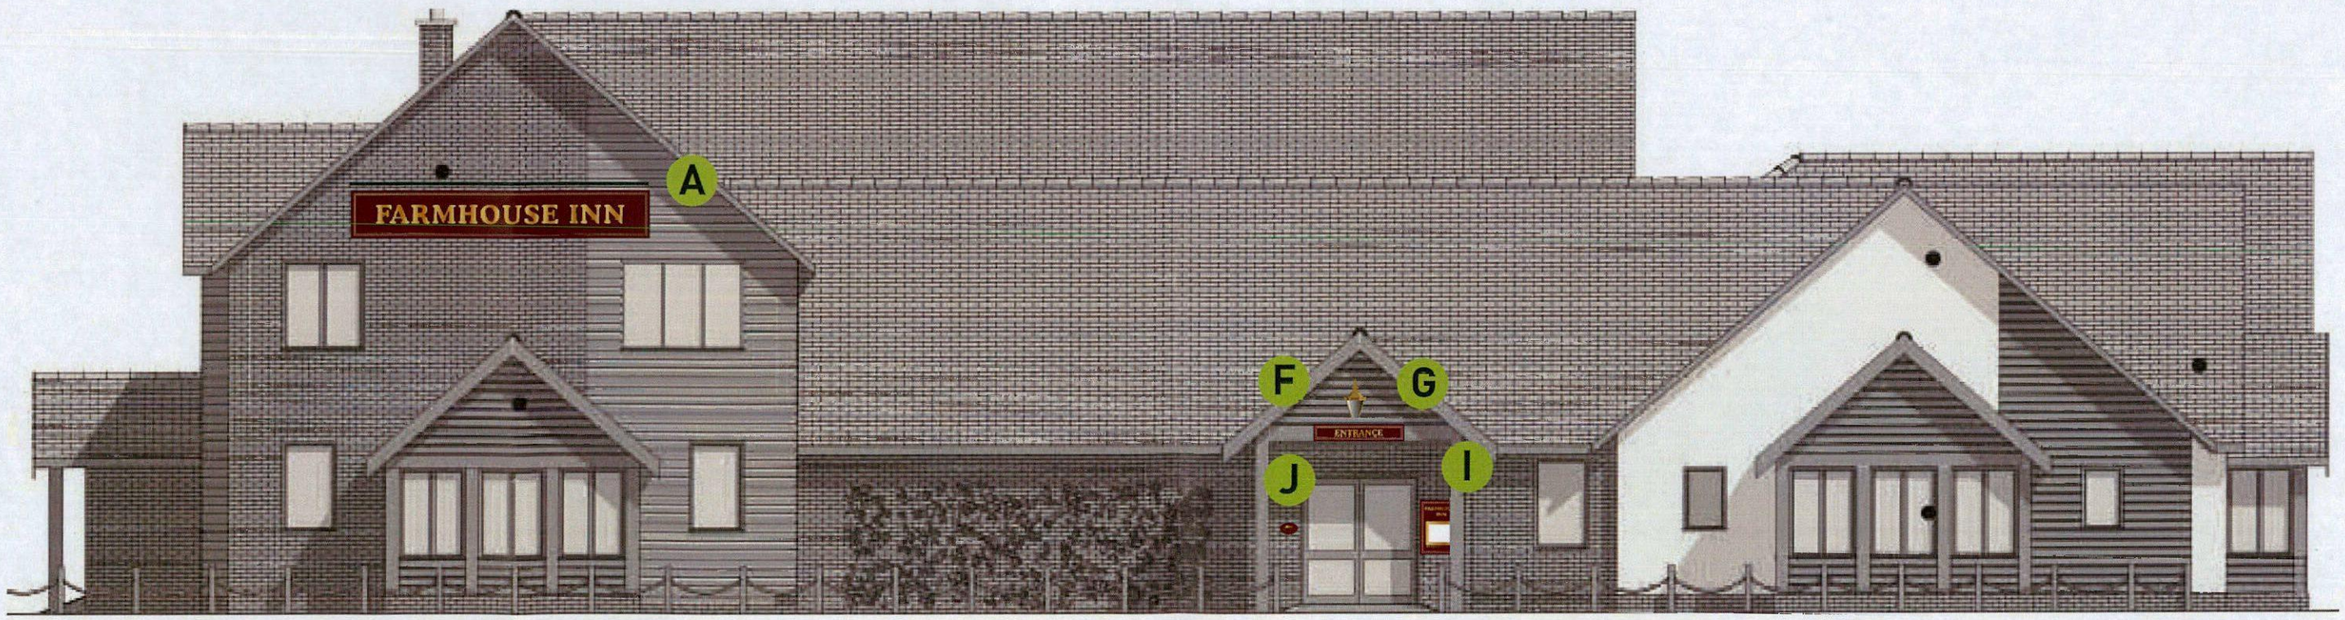

SOUTH WEST ELEVATION - SCALE 1:100

This document is the property of Insignia Signs who own the copyright therein. The information in this document is given in confidence and without the written permission of Insignia Signs. Given by contract or otherwise the document must not be copied, reprinted or reproduced in any material form either wholly or in part nor must the contents of the document or any method or technique available there from be disclosed to any third party.

W0002728

FARMHOUSE INNS

FARMHOUSE INN

DEARNE VALLEY

28 09 15 dr


Insignia
insigniasigns.biz
0113 243 8533
alan@insigniasigns.biz

copy licence No. 100048453

scale 1:100 @ a3

Ral 3004 Panels

Gold Letters

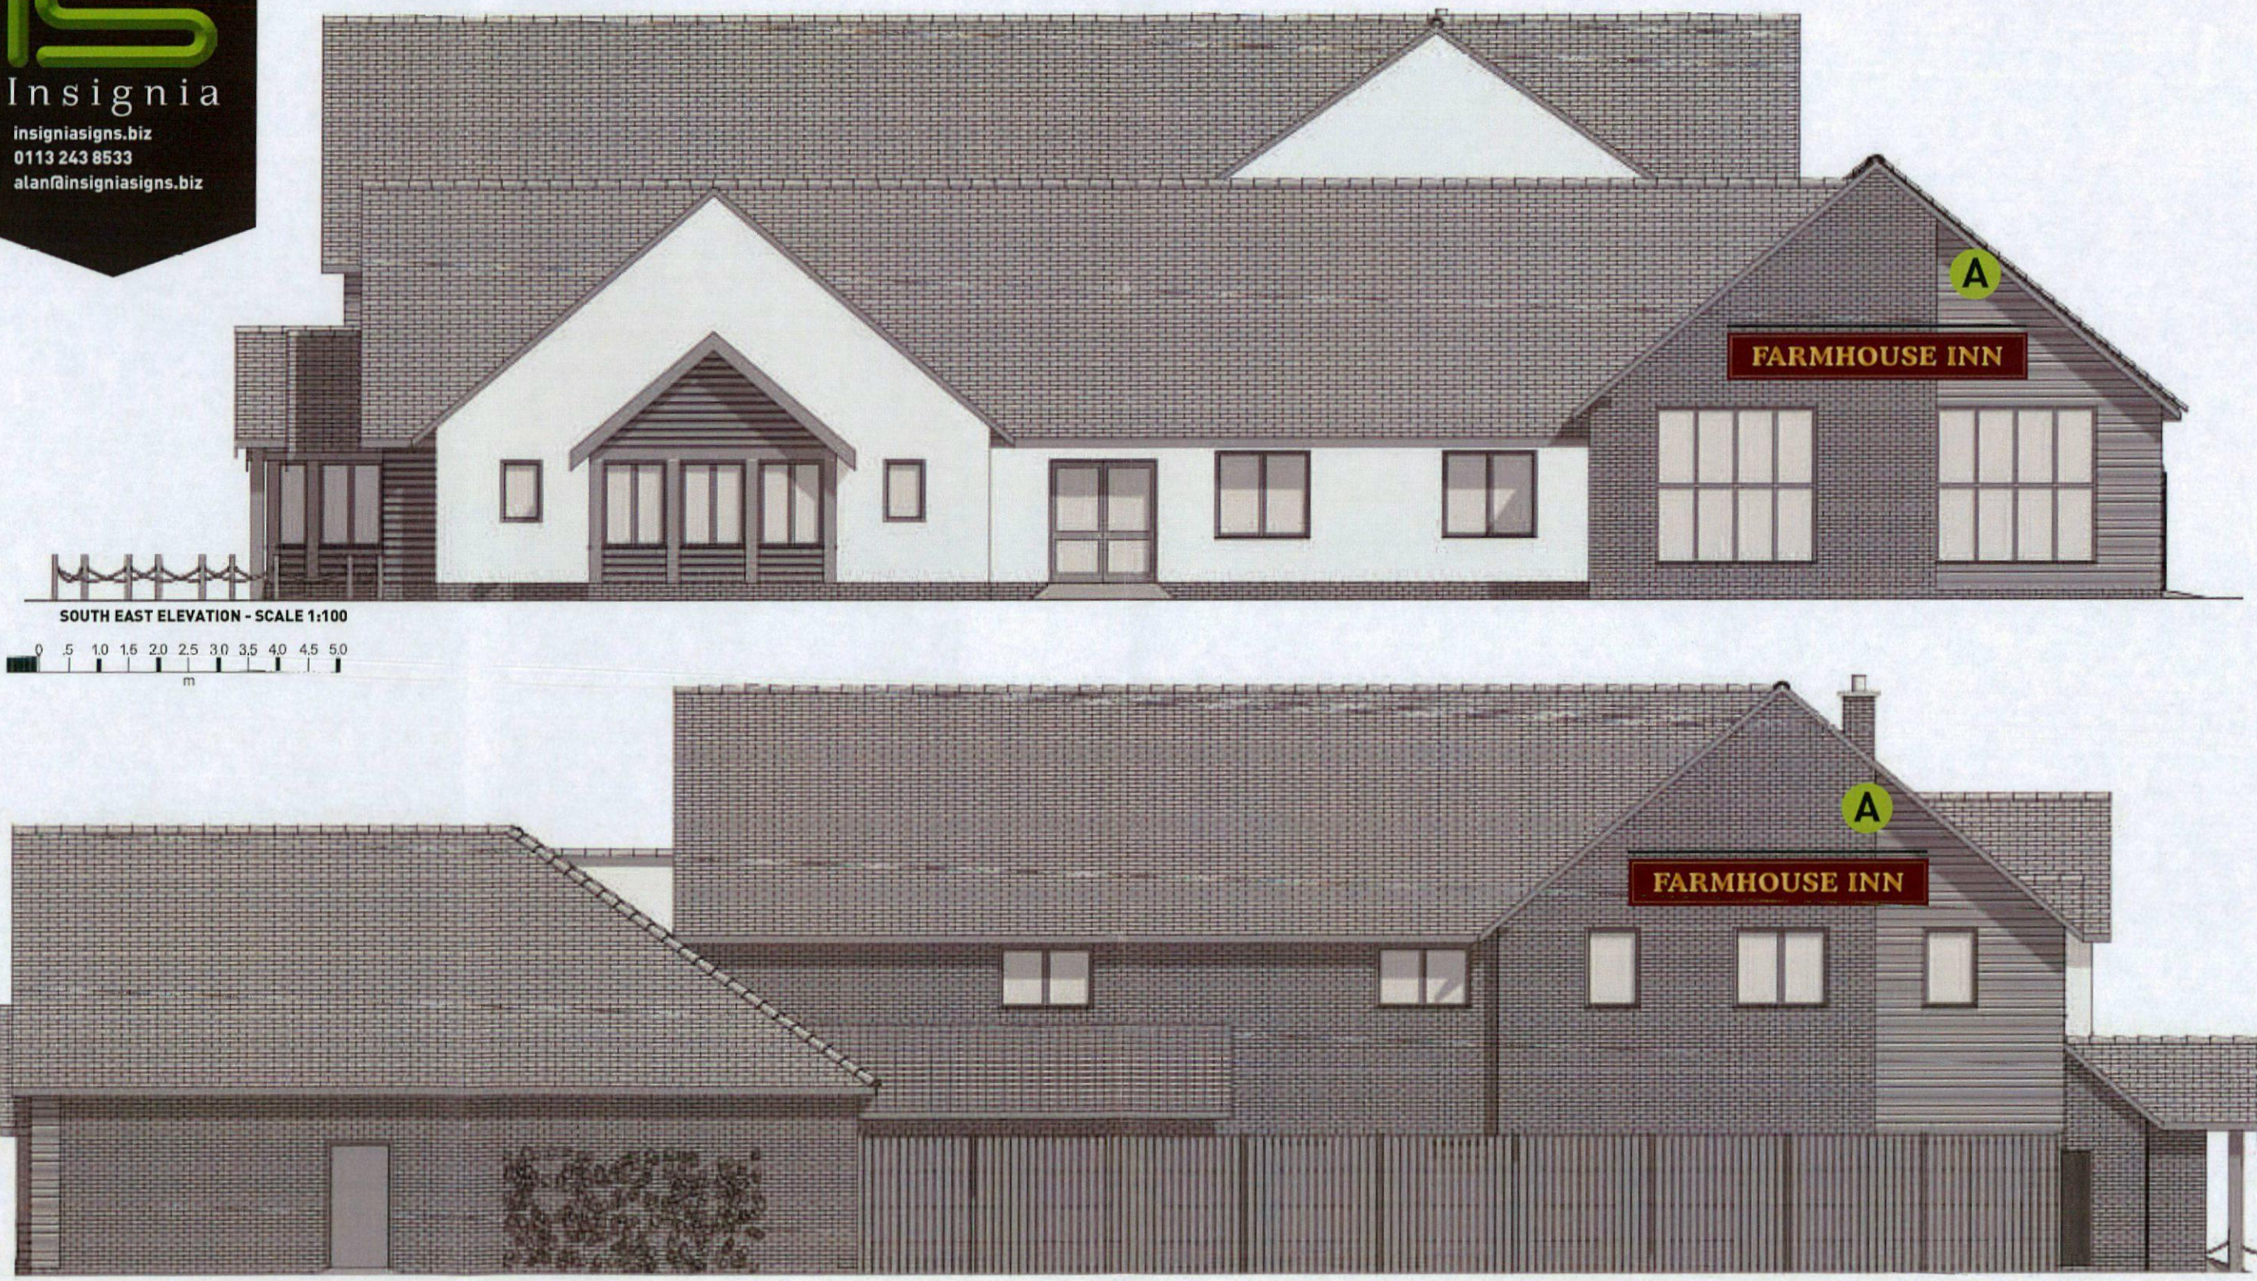

SOUTH EAST ELEVATION - SCALE 1:100

0 .5 1.0 1.5 2.0 2.5 3.0 3.5 4.0 4.5 5.0
m

NORTH EAST ELEVATION - SCALE 1:100

This document is the property of Insignia Signs who own the copyright therein. The information in this document is given in confidence and without the written permission of Insignia Signs. Given by contract or otherwise the document must not be copied, reprinted or reproduced in any material form either wholly or in part nor must the contents of the document or any method or technique available there from be disclosed to any third party.

W0002728

FARMHOUSE INNS

FARMHOUSE INN

DEARNE VALLEY

28 09 15 dr


Insignia
insigniasigns.biz
0113 243 8533
alan@insigniasigns.biz

copy licence No. 100048453
scale 1:1250 @ a3

Ral 3004 Panels

Gold Letters

Scale 1:1250

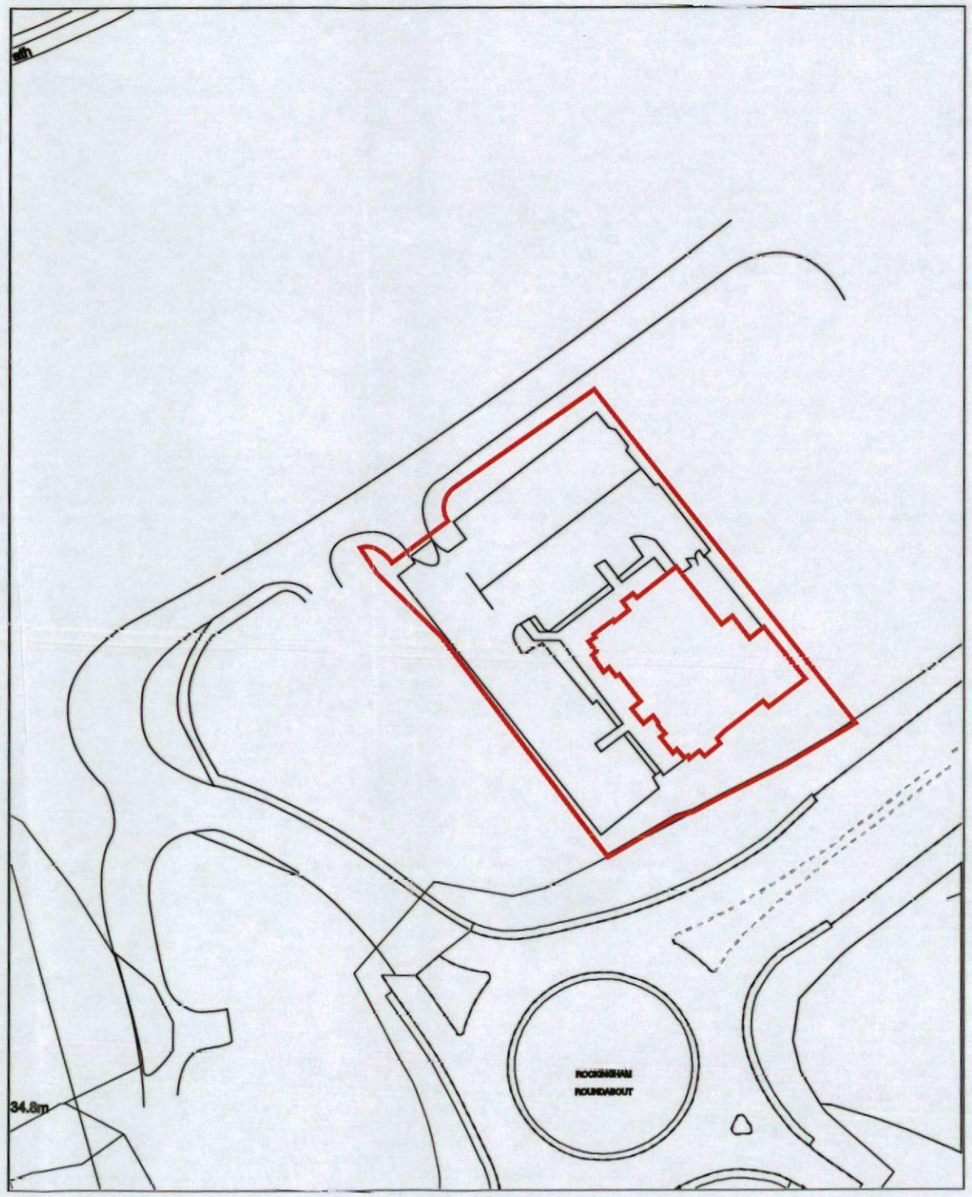

0 5 10 15 20 25 30 35 40 45 50
m

This document is the property of Insignia Signs who own the copyright therein. The information in this document is given in confidence and without the written permission of Insignia Signs. Given by contract or otherwise the document must not be copied, reprinted or reproduced in any material form either wholly or in part nor must the contents of the document or any method or technique available there from be disclosed to any third party.

W0002728

FARMHOUSE INNS

FARMHOUSE INN

DEARNE VALLEY

28 09 15 dr


Insignia
insigniasigns.biz
0113 243 8533
alan@insigniasigns.biz

copy licence No. 100048453
scale 1:500 @ a3

Ral 3004 Panels

Gold Letters

Scale 1:500

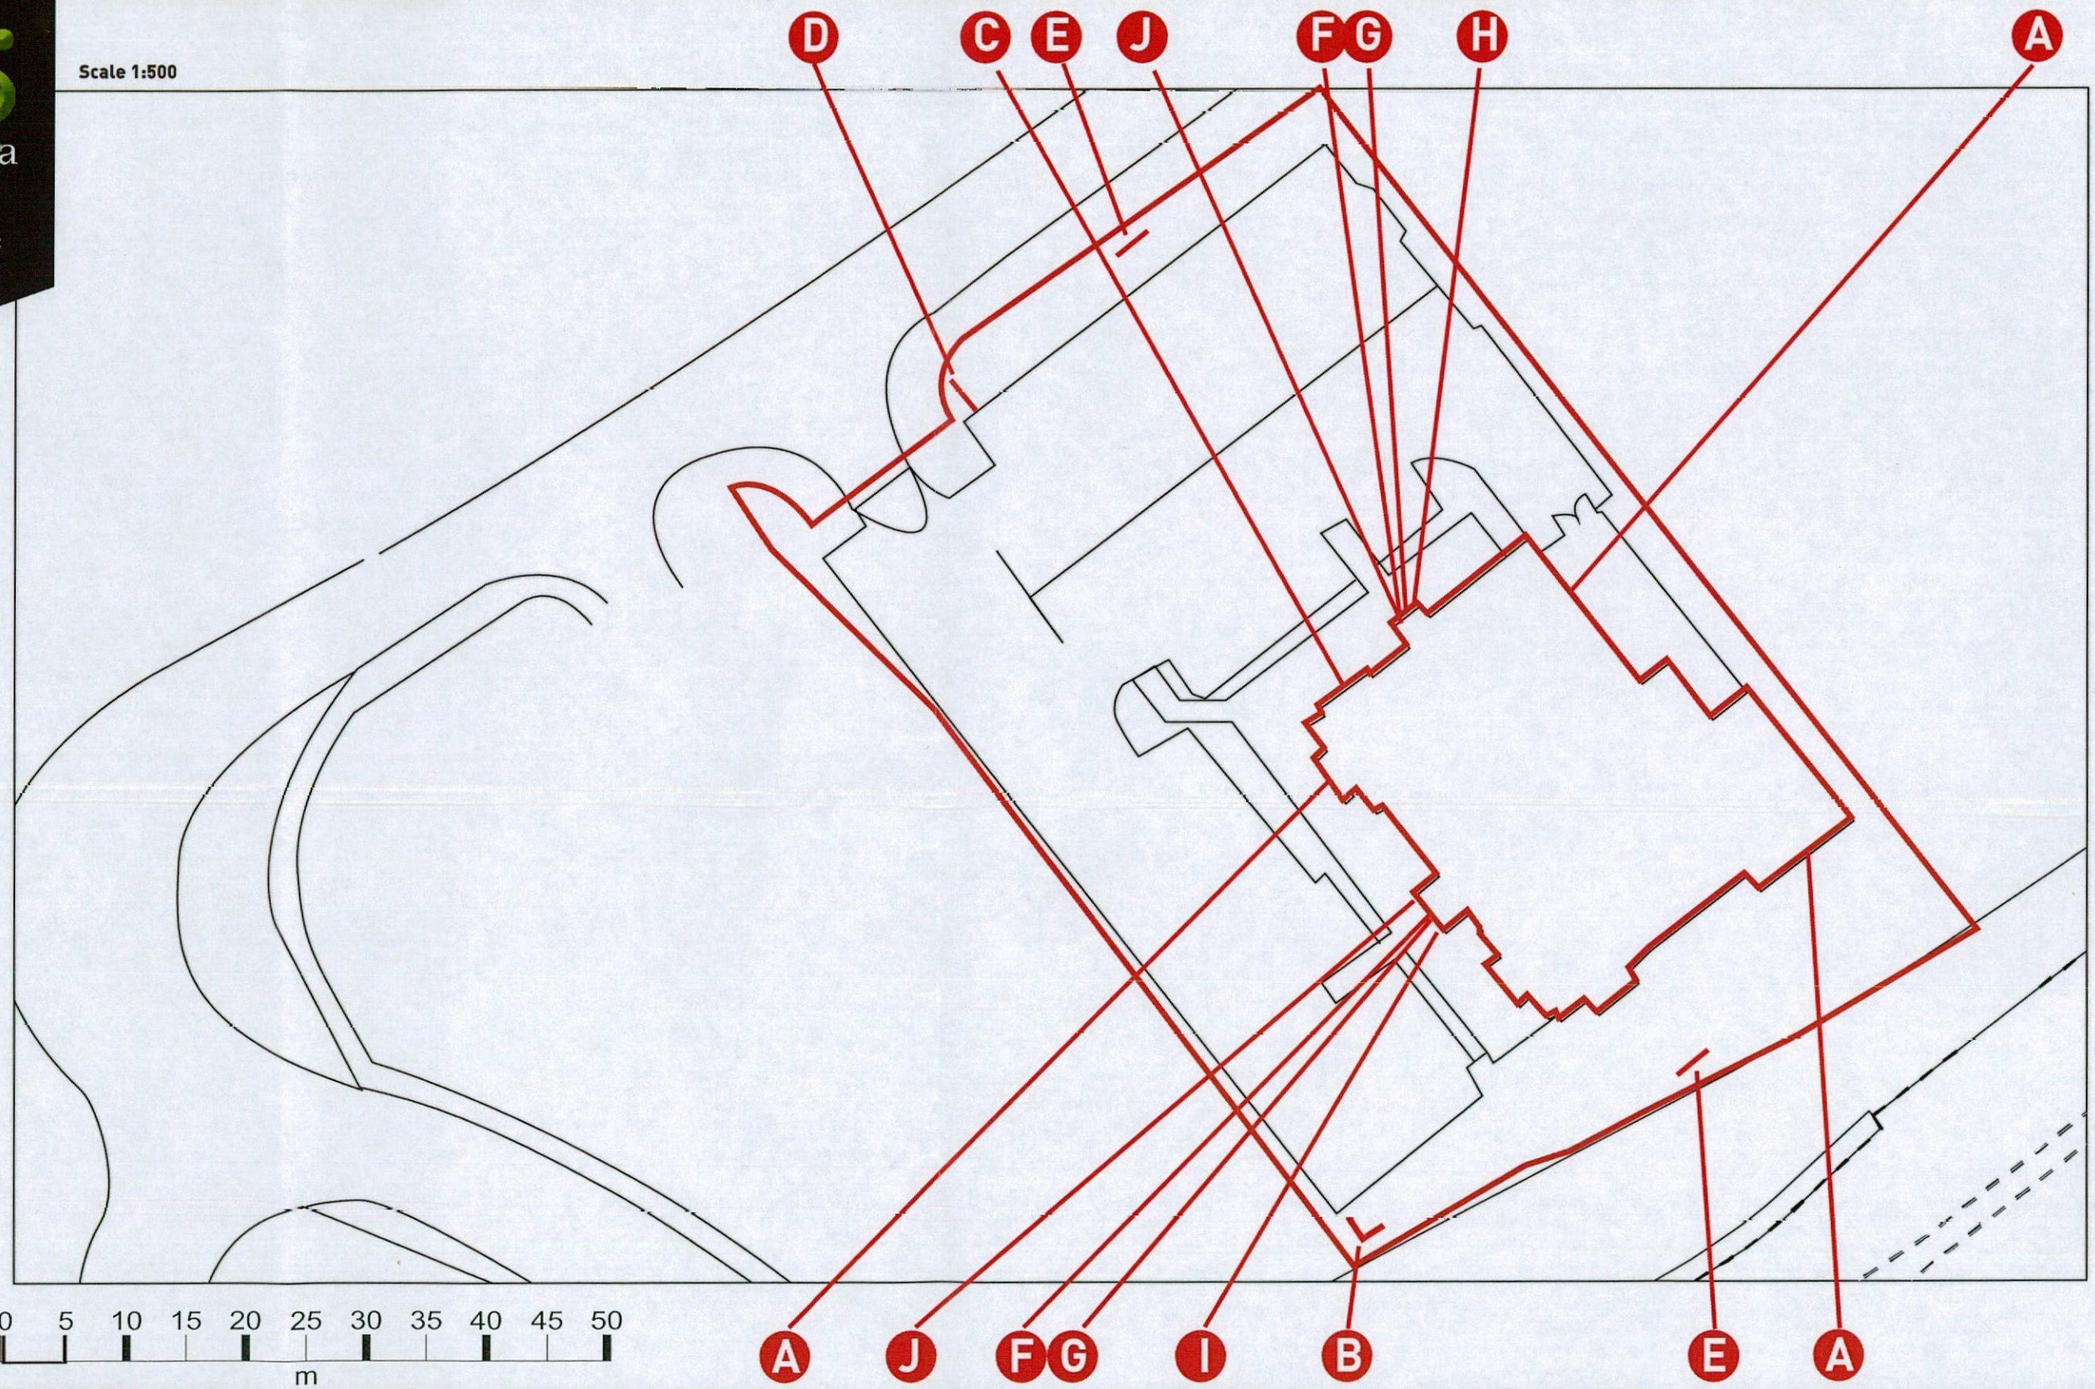

This document is the property of Insignia Signs who own the copyright therein. The information in this document is given in confidence and without the written permission of Insignia Signs. Given by contract or otherwise the document must not be copied, reprinted or reproduced in any material form either wholly or in part nor must the contents of the document or any method or technique available therefrom be disclosed to any third party.

W0002728

FARMHOUSE INNS

FARMHOUSE INN

DEARNE VALLEY

28 09 15 dr


Insignia
insigniasigns.biz
0113 243 8533
alan@insigniasigns.biz


copy licence No. 100048453
scale 1:10 & 1:20 @ a3

Ral 3004 Panels


Gold Letters

Sign A - scale 1:10

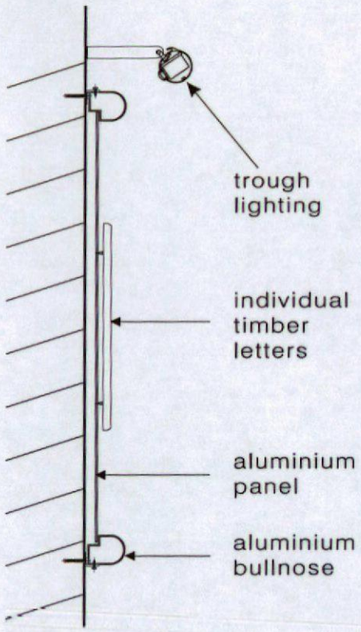


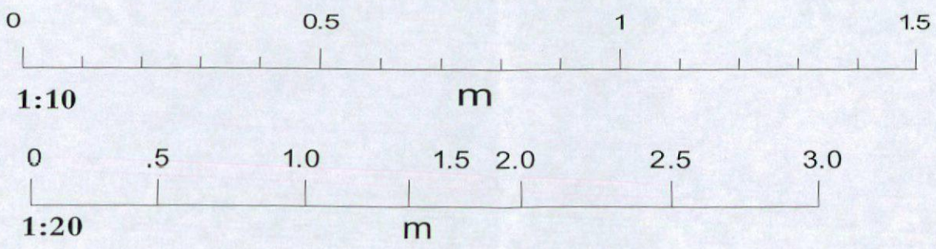

Sign B - scale 1:20

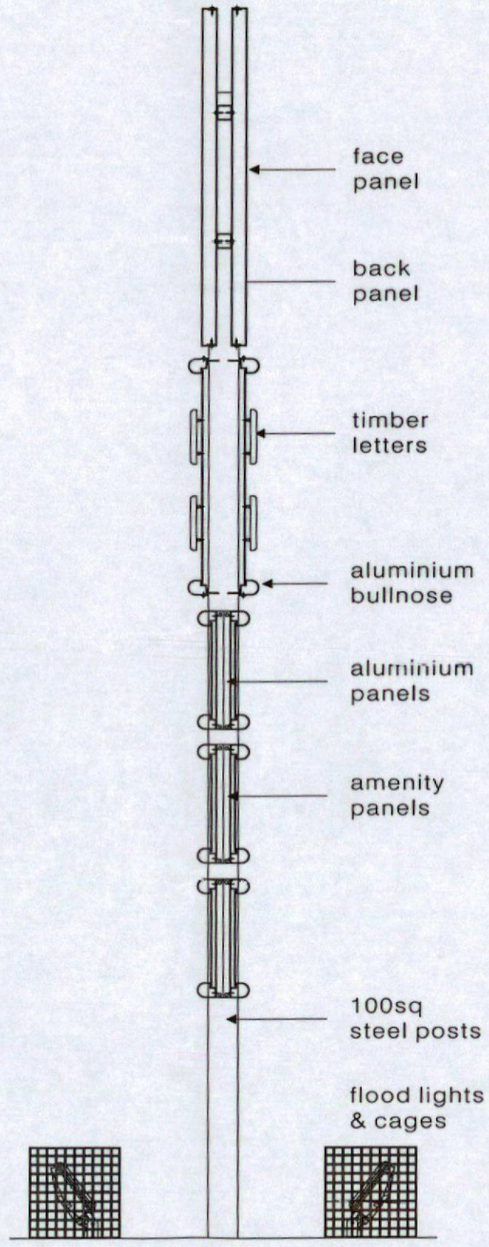

Sign C - scale 1:10

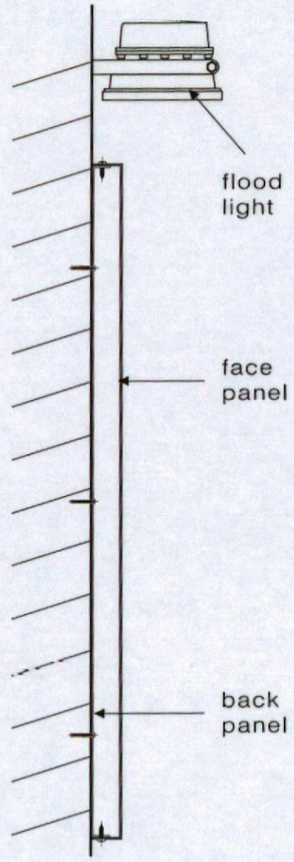

This document is the property of Insignia Signs who own the copyright therein. The information in this document is given in confidence and without the written permission of Insignia Signs. Given by contract or otherwise the document must not be copied, reprinted or reproduced in any material form either wholly or in part nor must the contents of the document or any method or technique available there from be disclosed to any third party.

W0002728

FARMHOUSE INNS

FARMHOUSE INN

DEARNE VALLEY

28 09 15 dr


Insignia
insigniasigns.biz
0113 243 8533
alan@insigniasigns.biz

copy licence No. 100048453
scale 1:10 @ a3


Ral 3004 — Panels

Gold — Letters


Sign D - scale 1:10

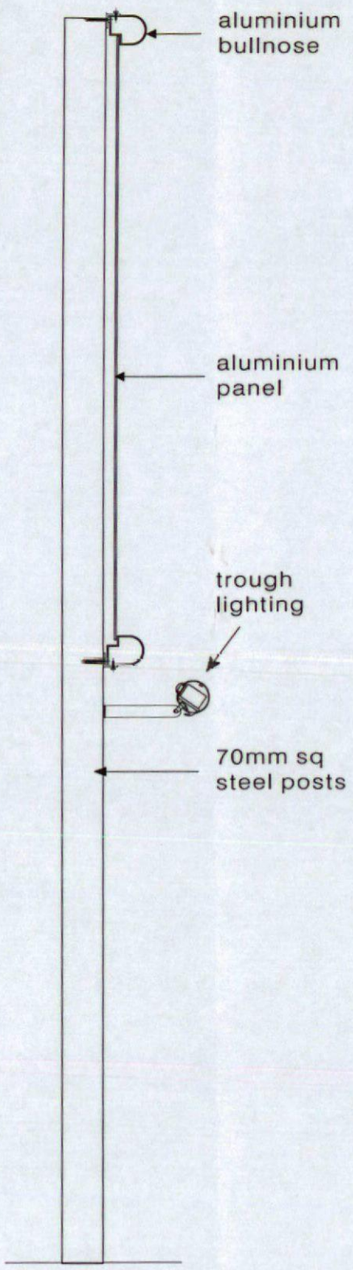


Sign E- scale 1:10

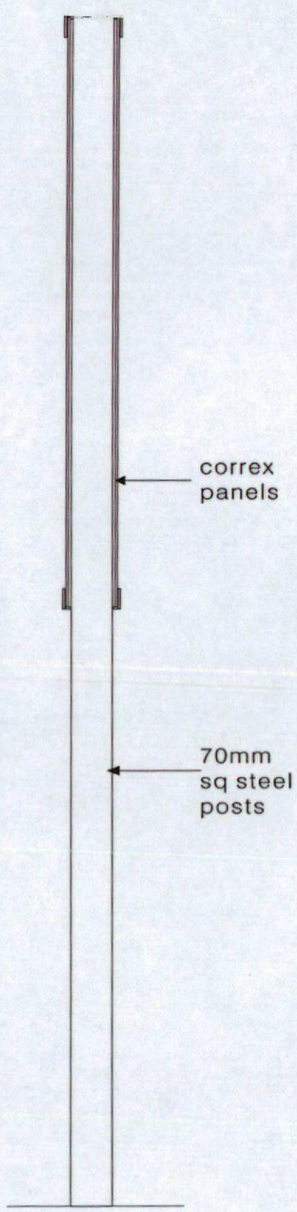


Sign G - scale 1:10

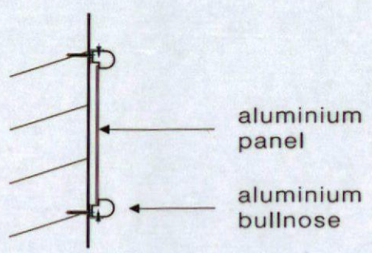


Sign H - scale 1:10

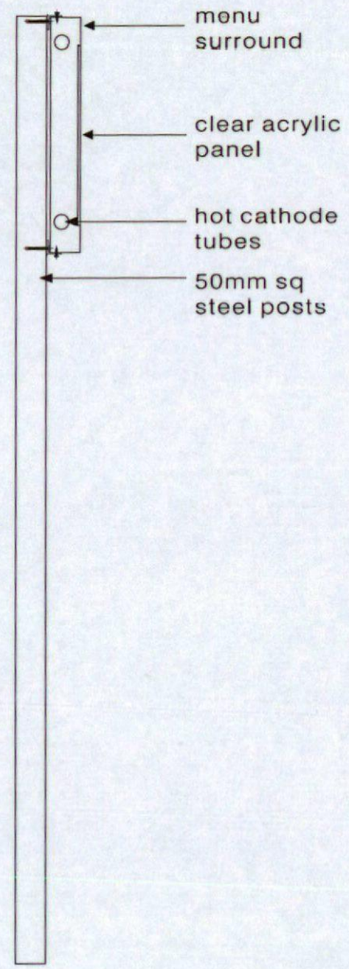


Sign I- scale 1:10

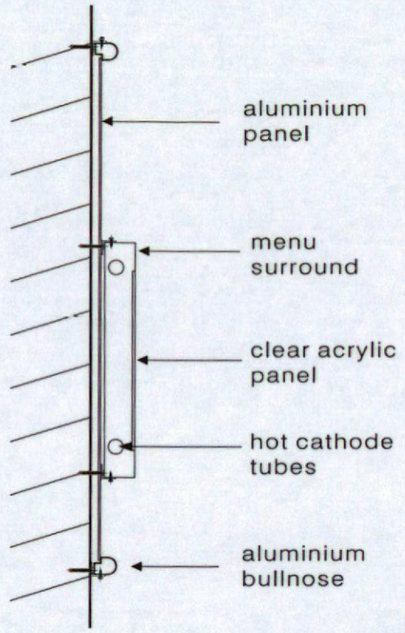

Sign J- scale 1:10

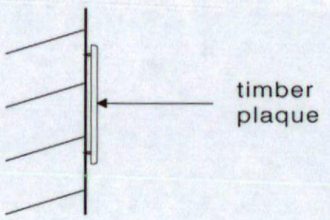

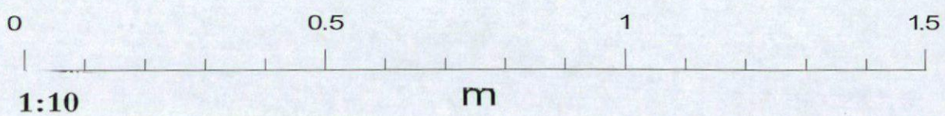

This document is the property of Insignia Signs who own the copyright therein. The information in this document is given in confidence and without the written permission of Insignia Signs. Given by contract or otherwise the document must not be copied, reprinted or reproduced in any material form either wholly or in part nor must the contents of the document or any method or technique available there from be disclosed to any third party.