
J&S

BUILDERS(HEMSWORTH)LTD


GROVE LANE HEMSWORTH
PONTEFRACT WF9 4BA
TEL 01977 610711 FAX 01977 610724

- CONSTRUCTION ISSUE
- TENDER ISSUE
- SKETCH ISSUE
- AS BUILT ISSUE

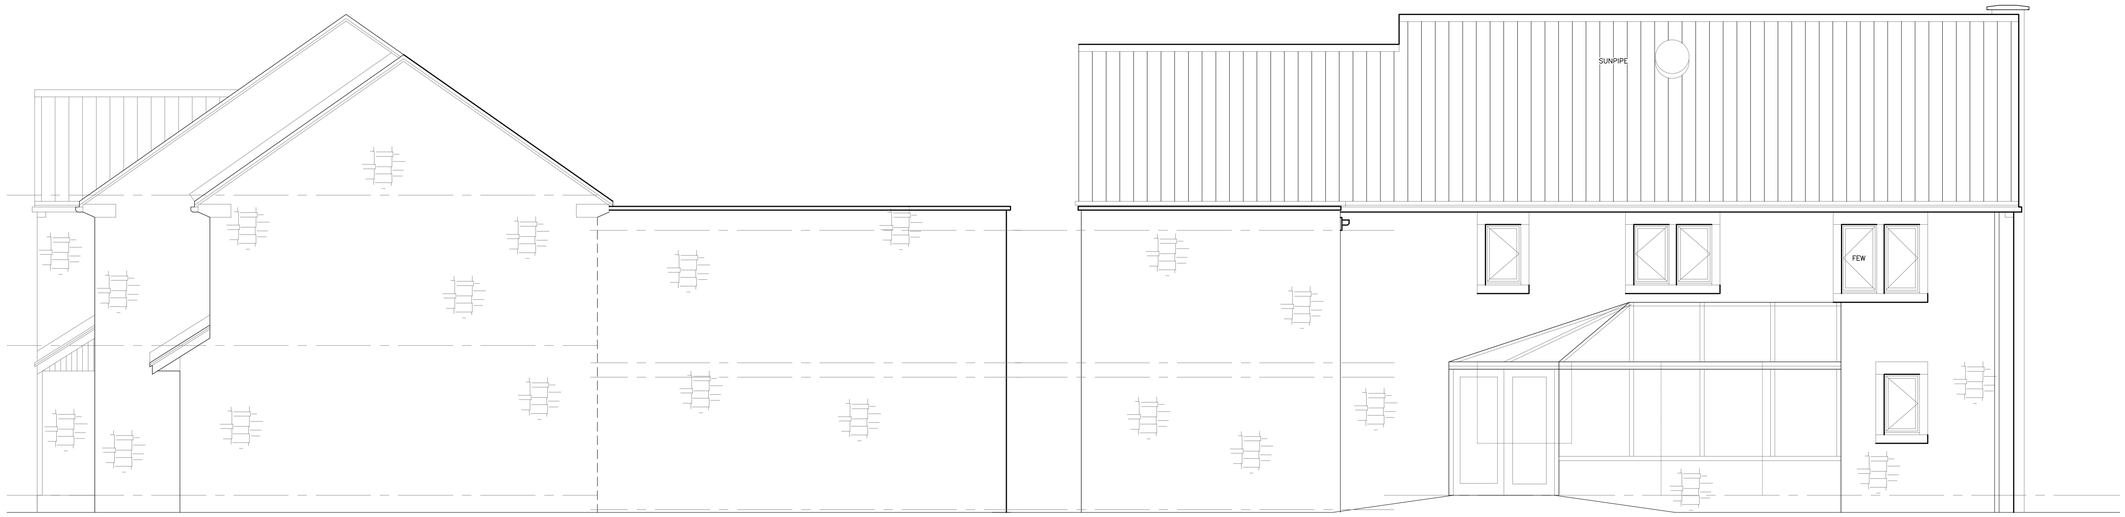

EXISTING SOUTH ELEVATION

EXISTING EAST ELEVATION

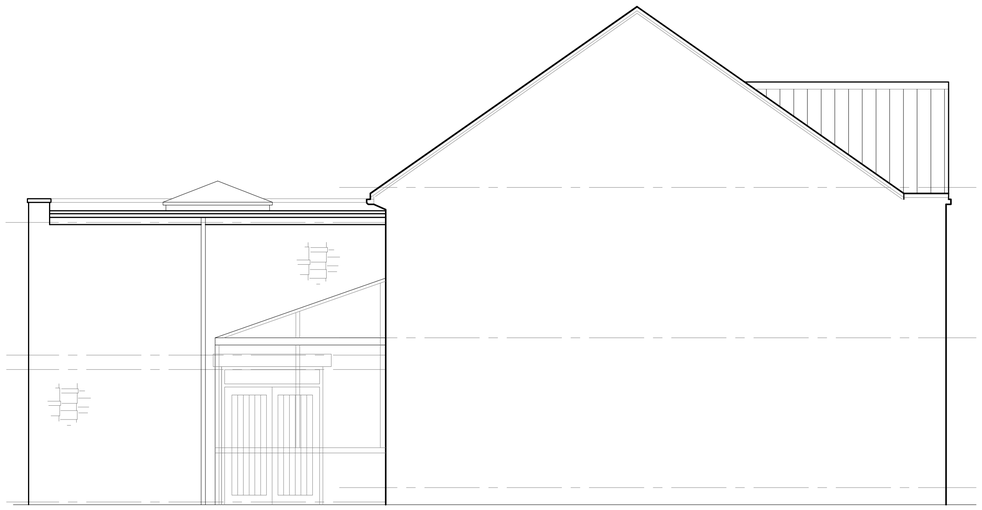

EXISTING NORTH ELEVATION

0	SCALE 1:50	4m
0	SCALE 1:100	8m
0	SCALE 1:200	16m
0	SCALE 1:500	40m
0	SCALE 1:1250	100m

REVISION	DR	CH	DATE

pb ARCHITECTURAL DESIGN
PROJECT MANAGEMENT
SPECIFICATION MANAGEMENT
COMPUTER AIDED DESIGN

CLIENT: MRS J HALLAM

PROJECT: 5 WHINMOOR COURT
SILKSTONE S75 4NT

DRAWING: PROPOSED GARDEN ROOM
EXISTING ELEVATIONS

SCALE	DATE	DRAWN BY	CHECKED BY
1:50	NOV 09	pb	

DRAWING No.	REVISION
02	

© COPYRIGHT: ALL RIGHTS RESERVED. THIS DRAWING MUST NOT BE REPRODUCED WITHOUT PERMISSION.
DO NOT SCALE.
THE CONTRACTOR IS RESPONSIBLE FOR CHECKING DIMENSIONS WHICH ARE IN MILLIMETRES, UNLESS OTHERWISE STATED.