Notes:

PLANNING DRAWINGS - THIS DRAWING SHOULD NOT BE USED FOR ANY OTHER PURPOSES THAN THAT SPECIFIED HERE

COPYRIGHT - THIS DRAWING MAY NOT BE REPRODUCED OR MODIFIED IN WHOLE OR PART BY ANY PERSON OR ORGANISATION WITHOUT THE ARCHITECTS CONSENT. ISUING COPIES TO THIRD PARTIES MAY NOT BE DONE WITHOUT THE ARCHITECTS CONSENT

Revision: –

Revision List:

0 5m

Project/ Client: 307 Manchester Road / Orrell

Drawing Title: Elevations - Proposed


Drawing Number: 2029/TP/006

Scale at A3: 1:100


Date: Feb 17




North Elevation - Proposed

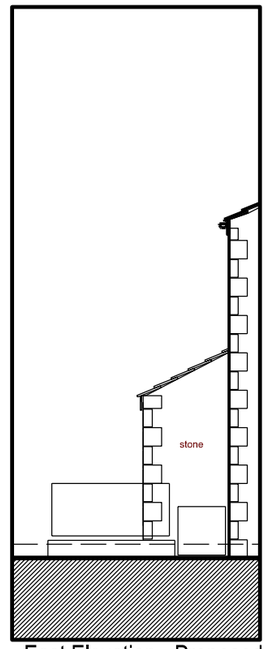

East Elevation - Proposed

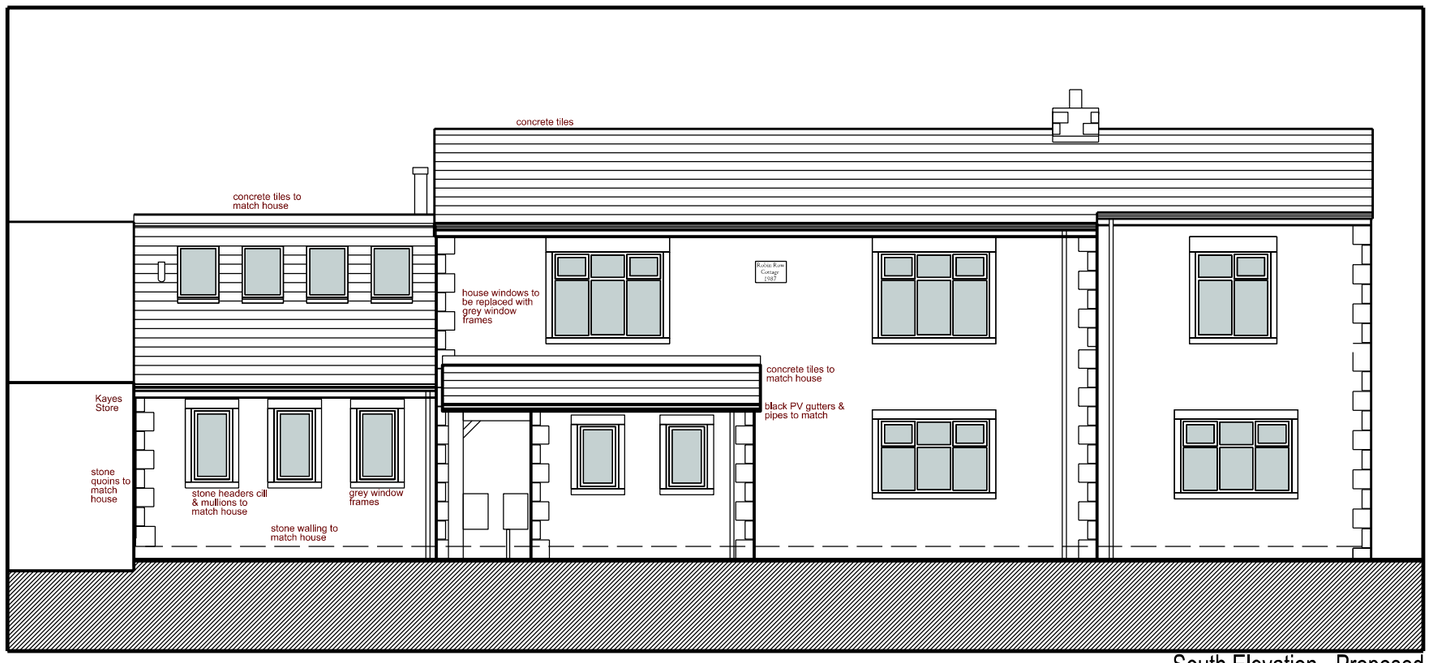

South Elevation - Proposed

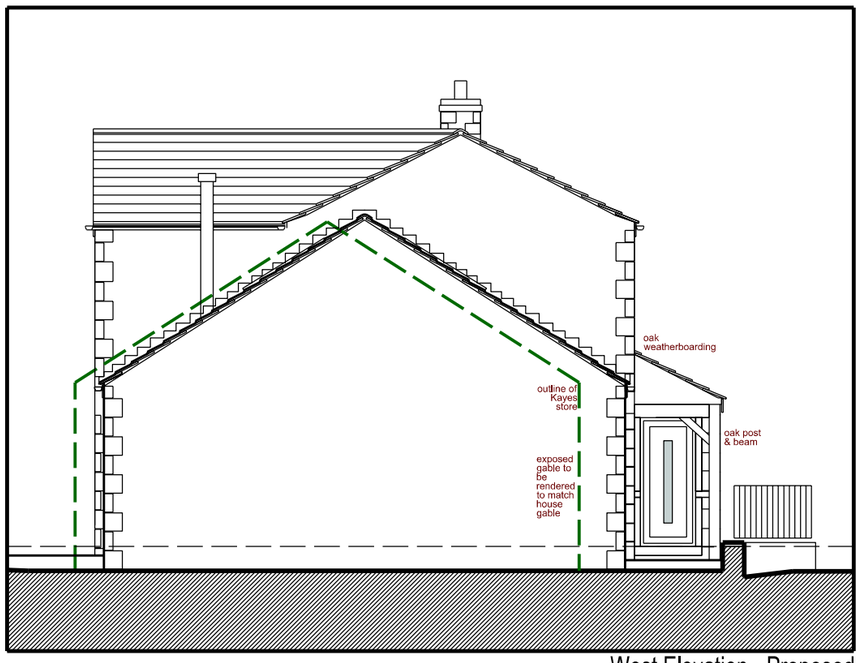

West Elevation - Proposed