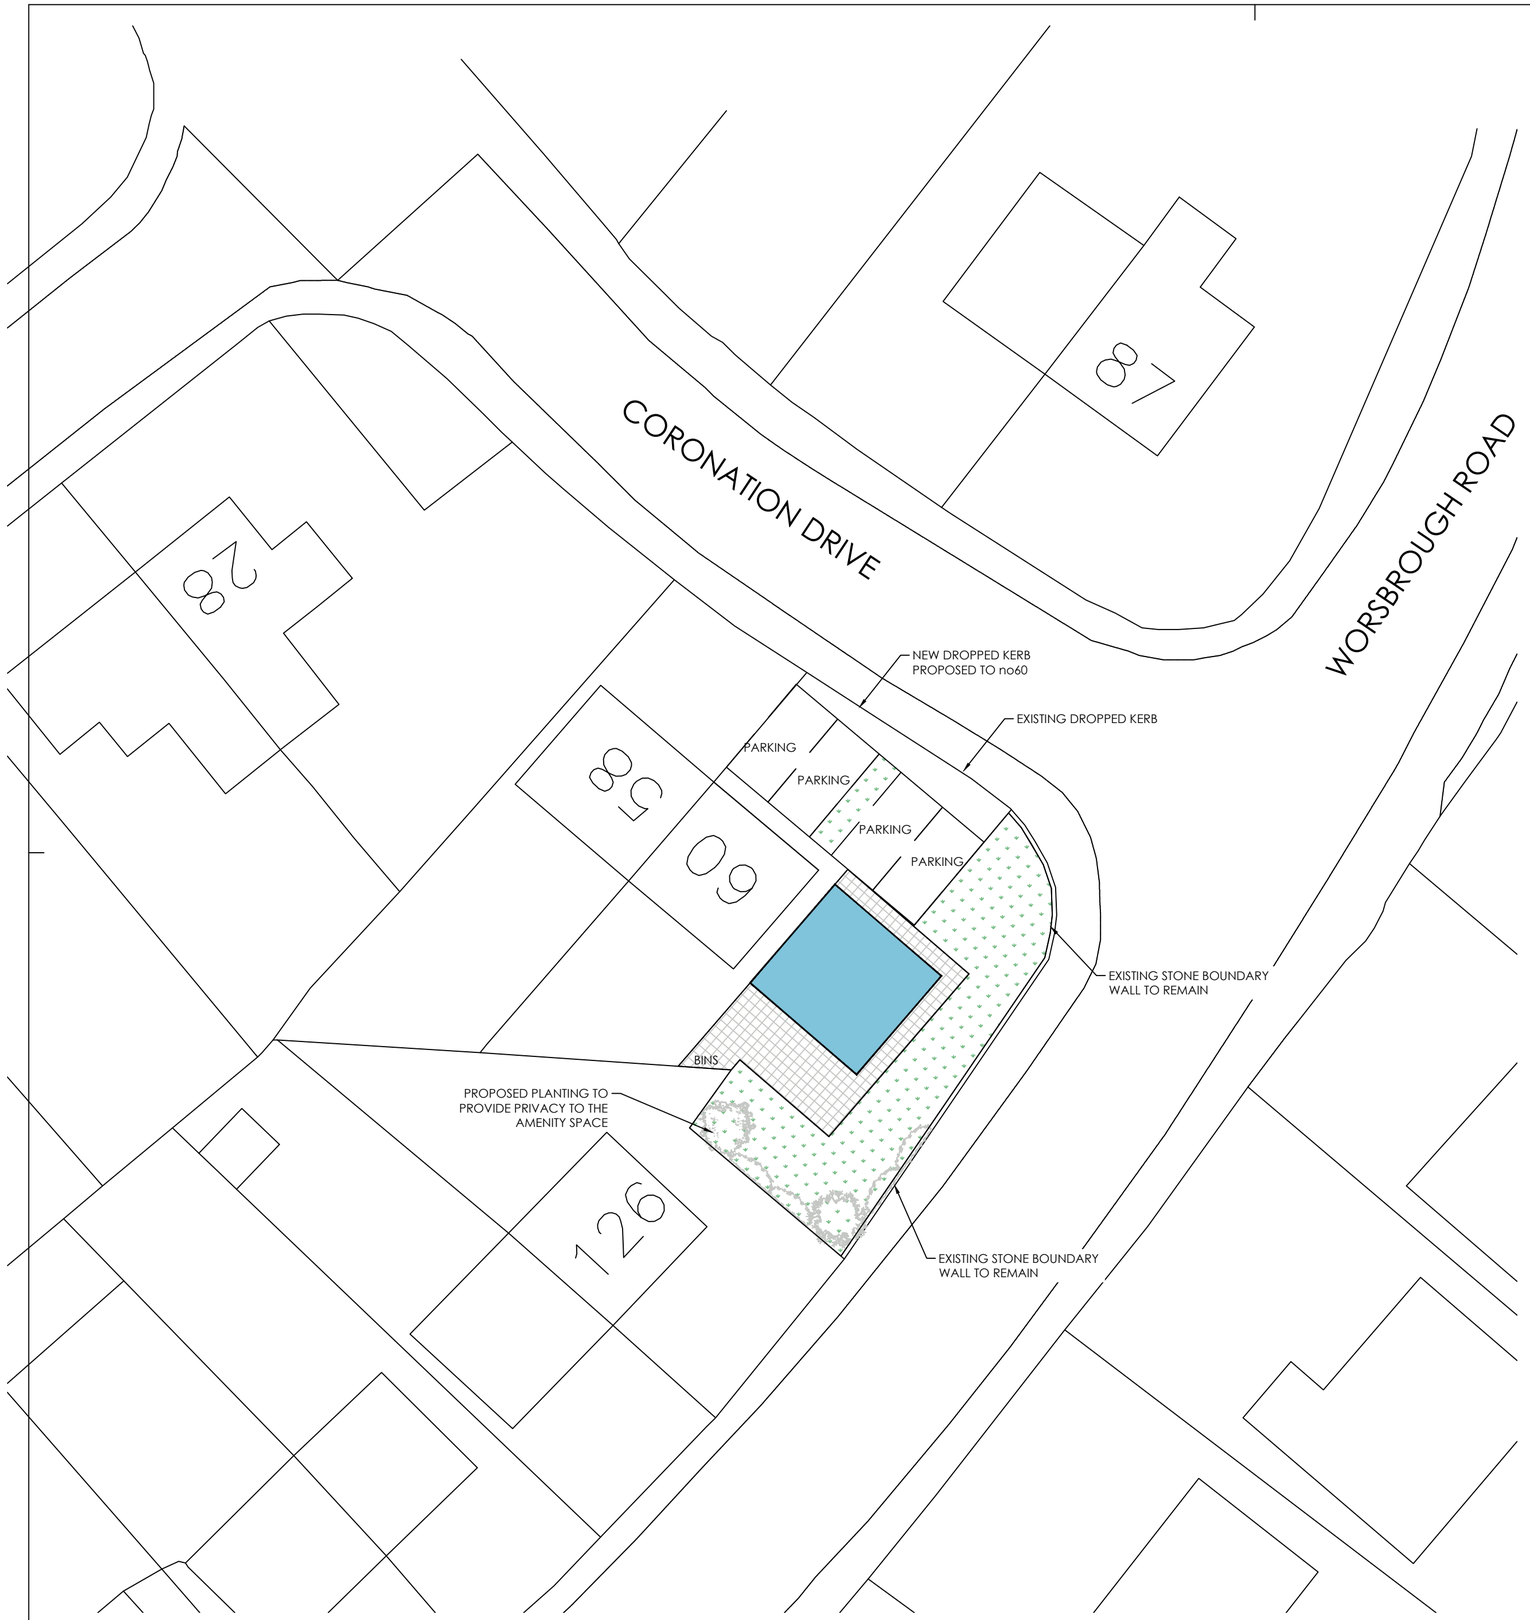

SITE PLAN
SCALE 1:200

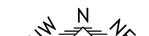

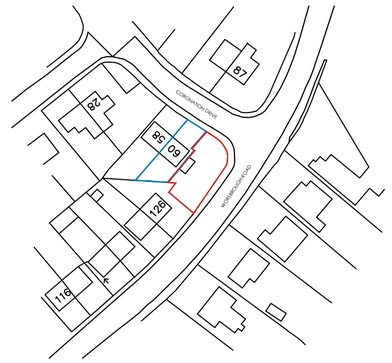

LOCATION PLAN
SCALE 1:1250

SITE PLAN
SCALE 1:500

White Agus
Architectural Services

OFFICE ONE,
DRILL HALL,
11 EASTGATE,
BARNSLEY,
S70 2EU

Phone: 01226 208482
Email: info@whiteagus.co.uk
Web: www.whiteagus.co.uk

Project. RESIDENTIAL DEVELOPMENT AT 60 CORONATION DRIVE S70 5RL	Client. MS JANE KIRBY
Drawing Title. PLANS	Date. AUGUST 2024 / Scale. 1:50 @A2 Ref. 24–102 / Dwg. No. 01 / Rev. C

Date	Suffix	Description	Date	Suffix	Description
–	A	REVISED FOR PLANNING			
26/03/2025	B	REVISED FOR PLANNING			
27/03/2025	C	LAYOUT REVISED			