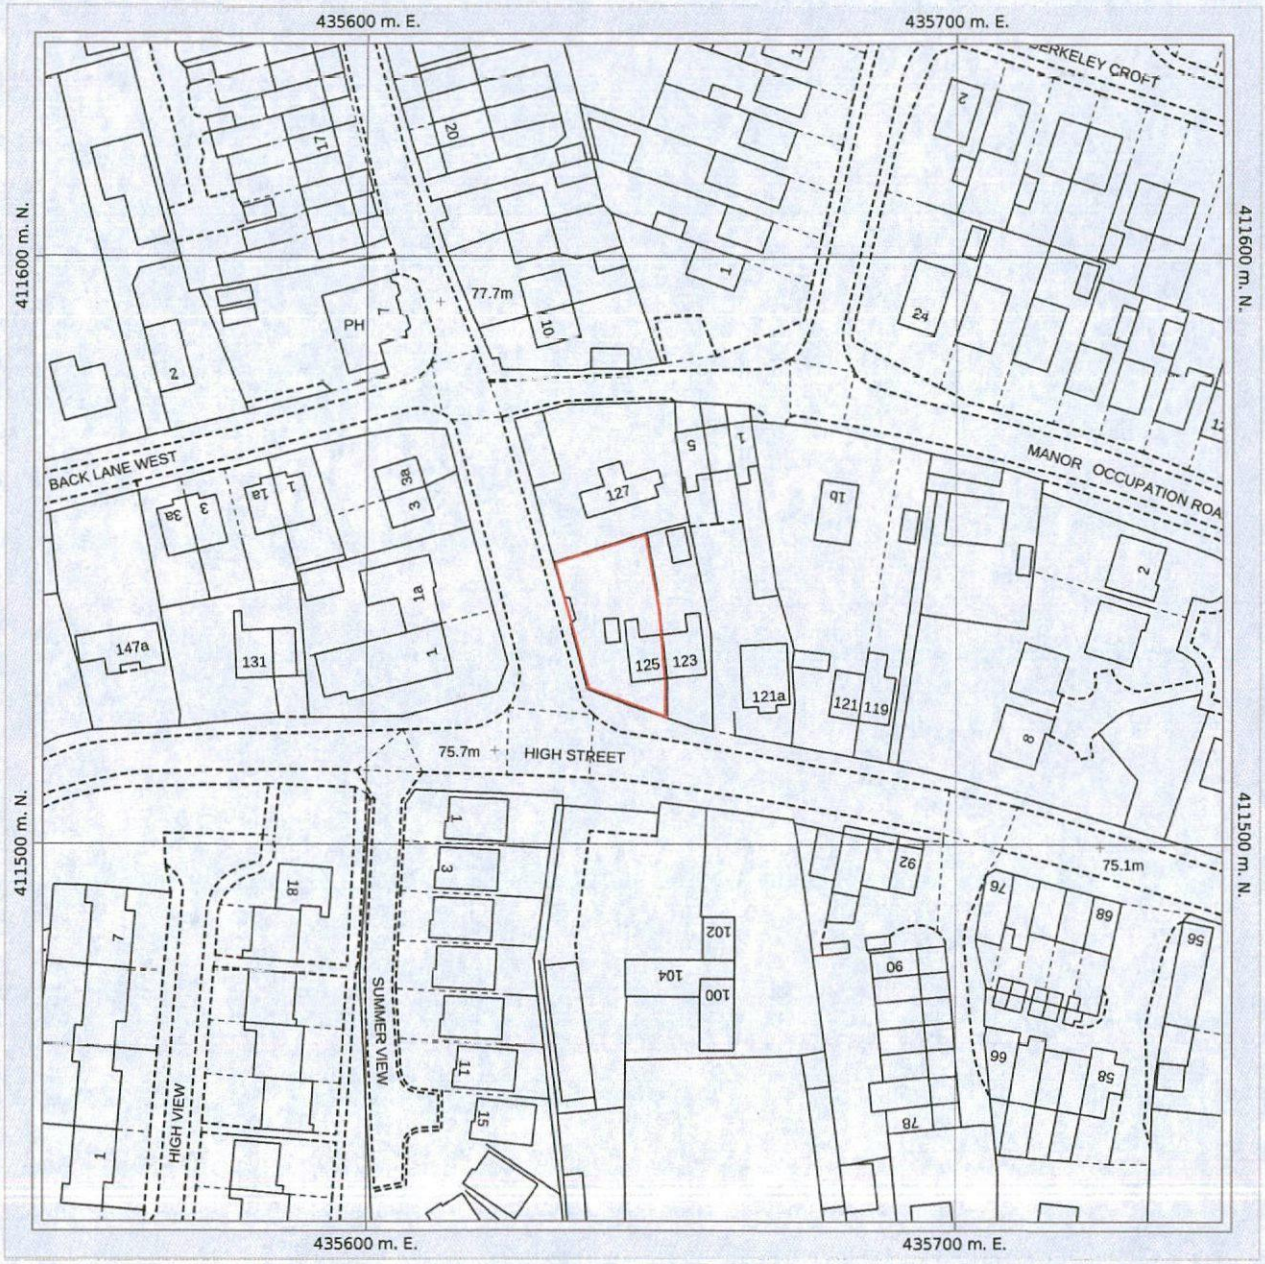


Date of Production: July 12th, 2016

Full data attribution: www.mapsherpa.com/data/os/#master
© Crown copyright and database rights 2016 Ordnance Survey 100054682.

© 2016 DM Solutions Group, Inc. All rights reserved.

Use of this map and its contents are governed by the MapSherpa Terms and Conditions available at www.mapsherpa.com/terms

We make every effort to ensure the accuracy of data in our publications, however, it is possible that errors may be present. While we sincerely regret any inconvenience this may cause you, we cannot accept responsibility for any damages that may arise from using this publication.

The representation of a road, track or path is no evidence of a right of way.
The representation of features a lines is no evidence of a property boundary.


N

0 m 10 20 30 40 50 60 70 m


Ground Scale: 1:1250
Bottom Left: 435545 411436 Top Right: 435745 411636
Center: 435645 411536
Area: 200m x 200m

125 HIGH STREET
ROYSTON, BARNSLEY
S71 4RW


Dash4it
The Map Superstore

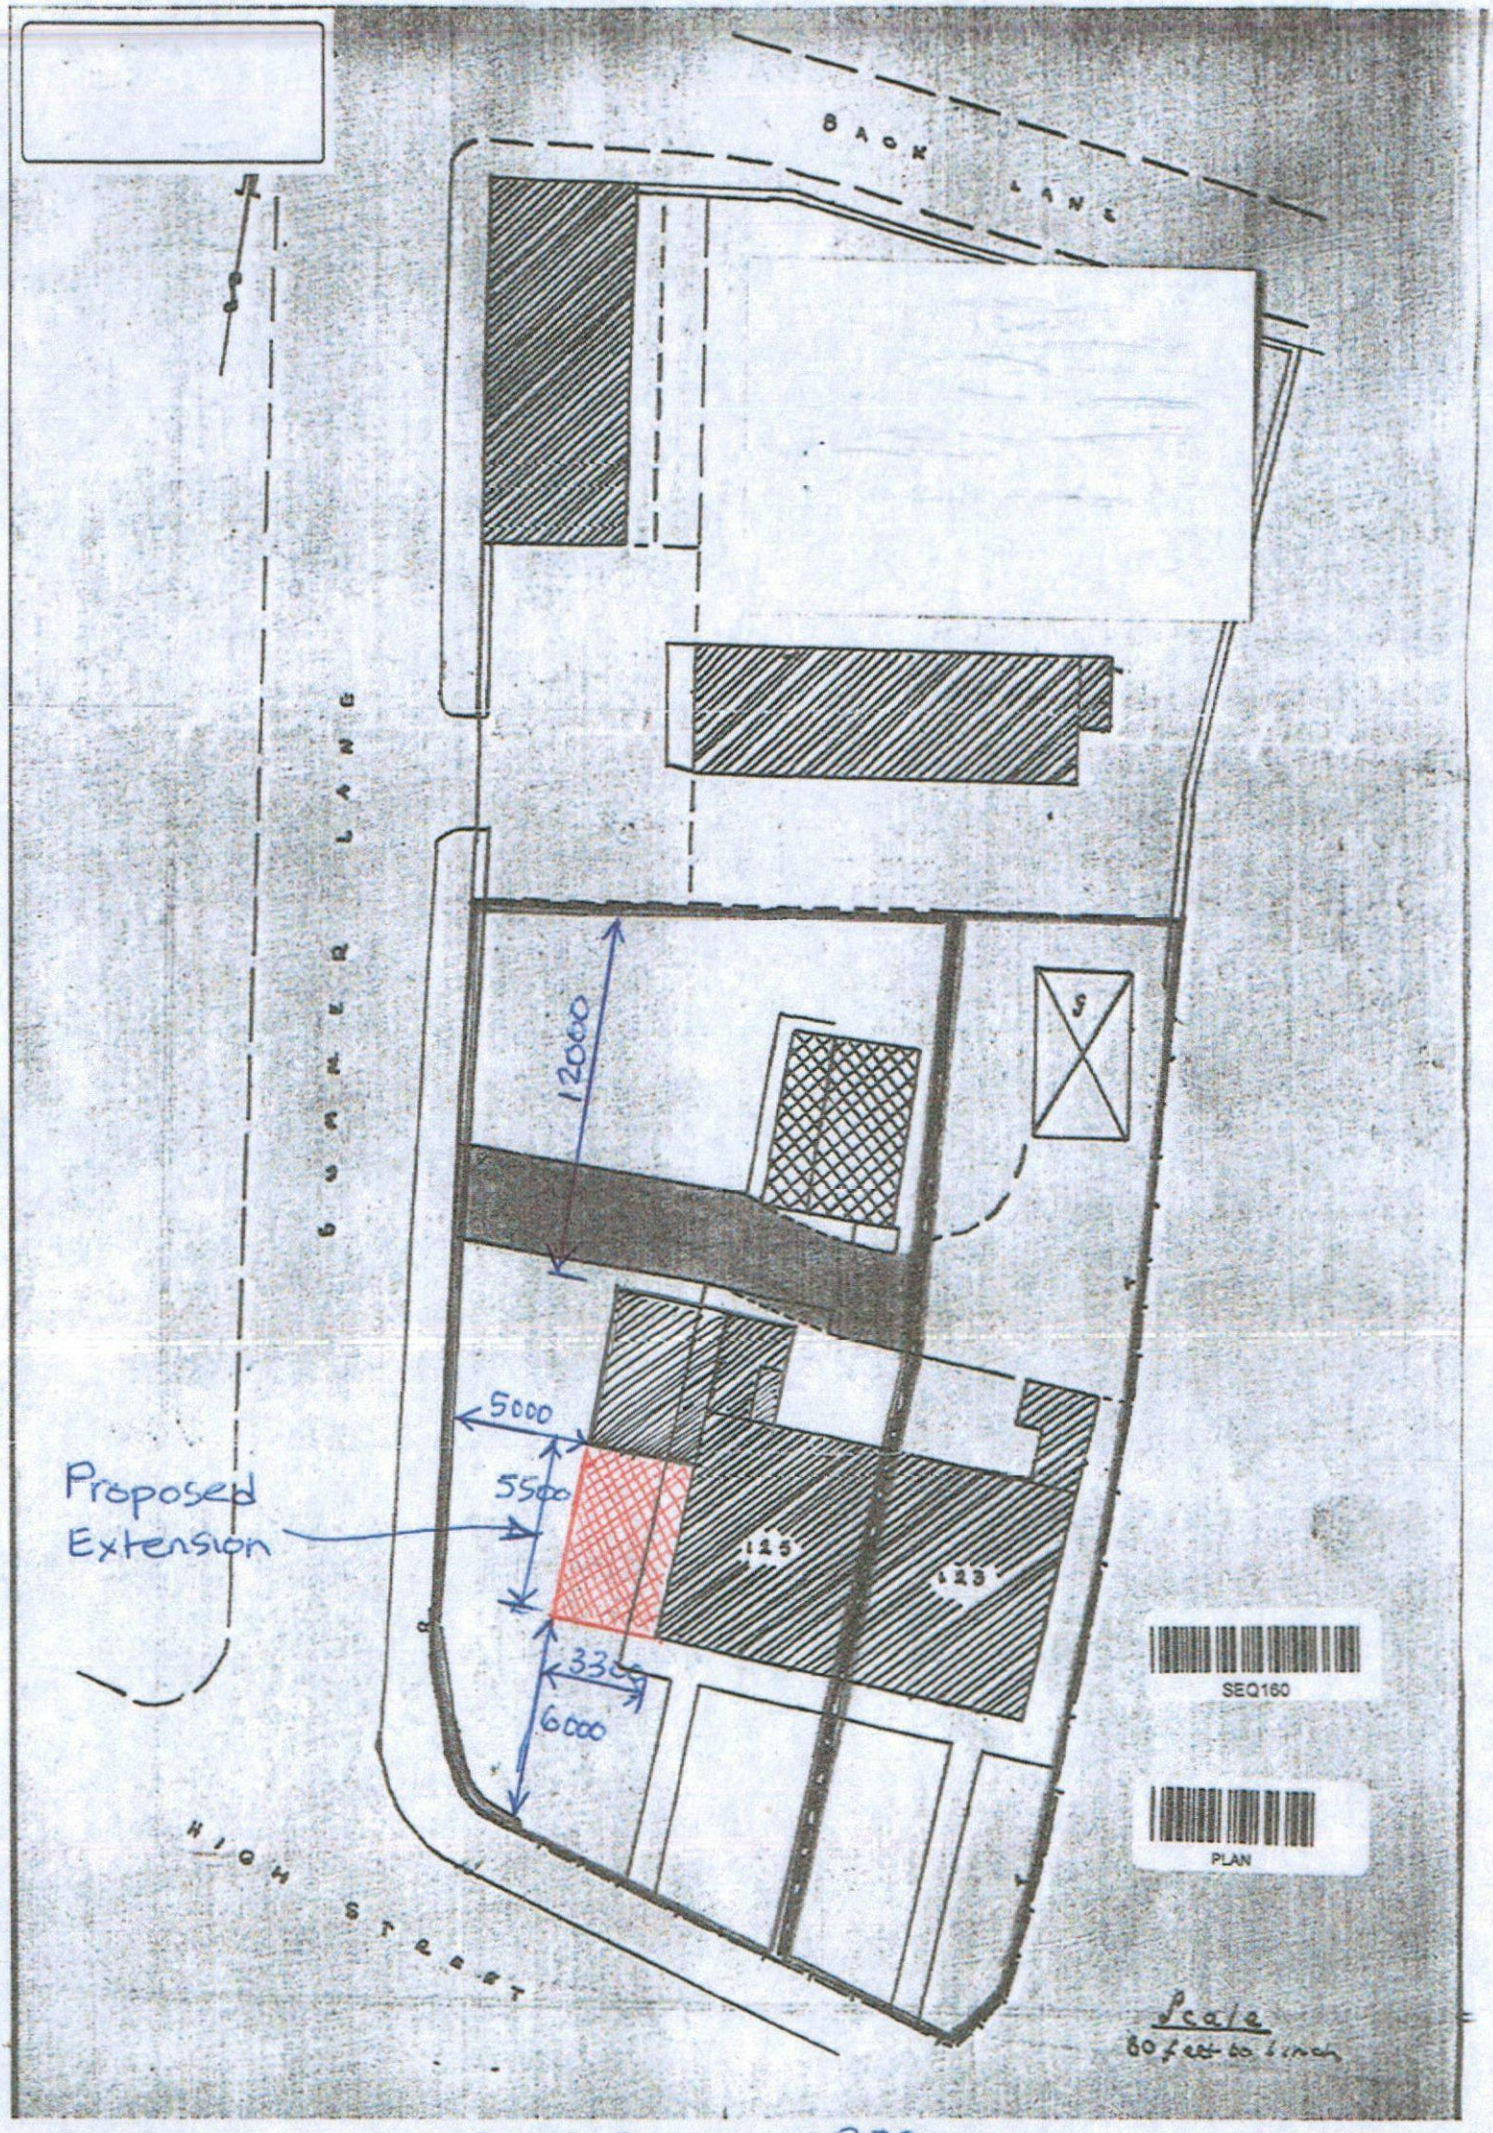


SITE PLAN 1:250

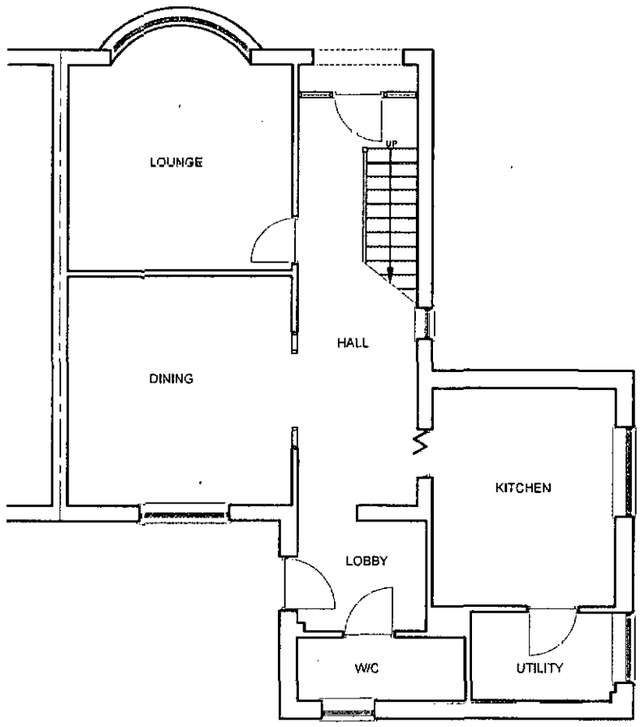

EXISTING GROUND FLOOR PLAN

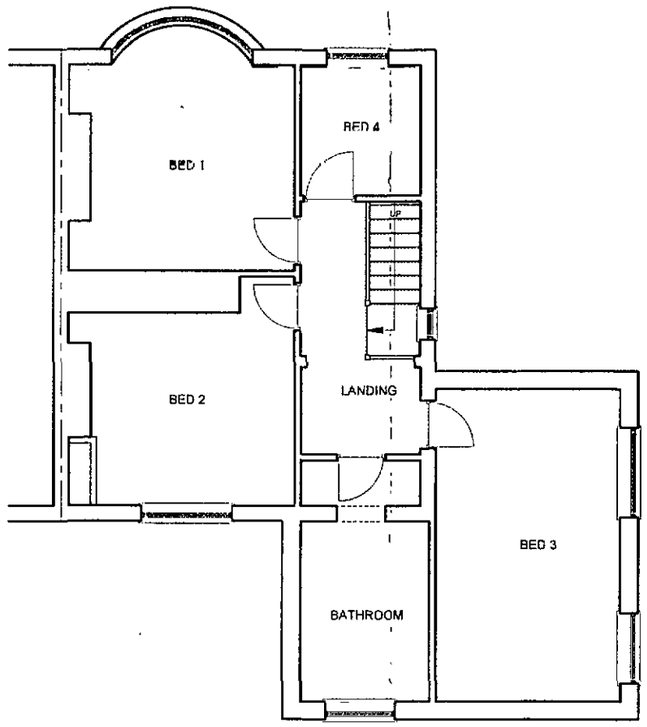

EXISTING FIRST FLOOR PLAN

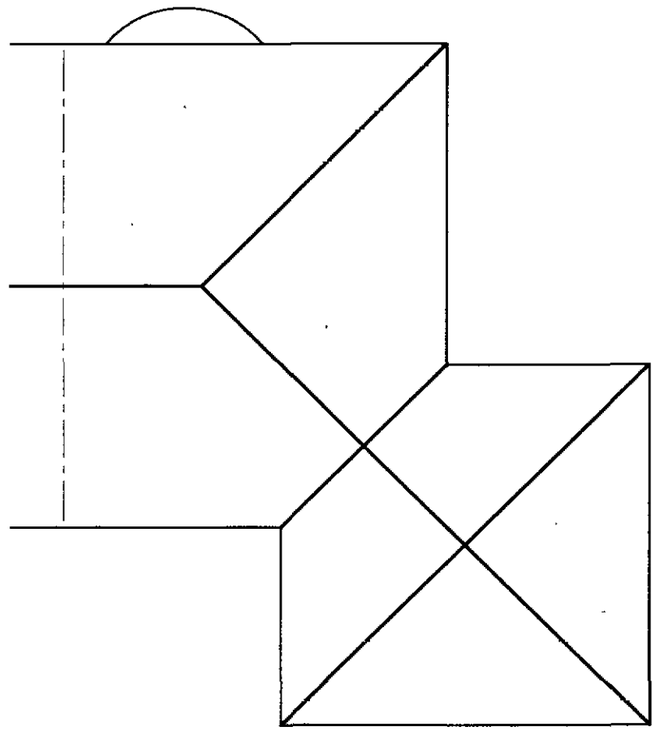


EXISTING ROOF PLAN

PROPOSED TWO STOREY SIDE EXTENSION
125 HIGH STREET, ROYSTON, BARNSLEY, S71 4RW
MICHELLE ULLYOTT
EXISTING PLANS
SHEET NO: LDC16/033/02 (1:100)


EXTERNAL FINISHES
WALL - BRICKWORK TO MATCH EXISTING
ROOF - SLATE TILES
WINDOWS AND DOORS - WHITE UPVC

Longsight Design Consultancy Ltd


Longsight House, 258 Sackup Lane,
Staincross
Barnsley S75 5AX
Tel/Fax 01226 387123
Email tony.rubino@longsightdesign.co.uk

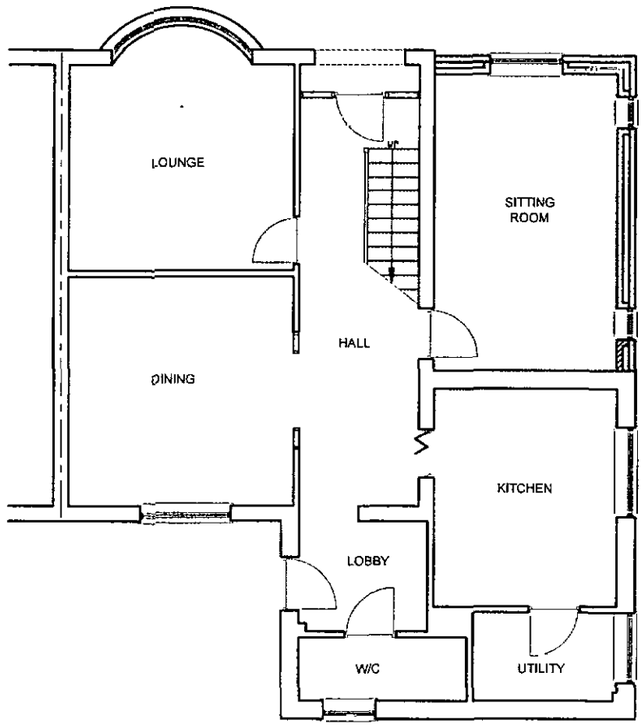

PROPOSED GROUND FLOOR PLAN

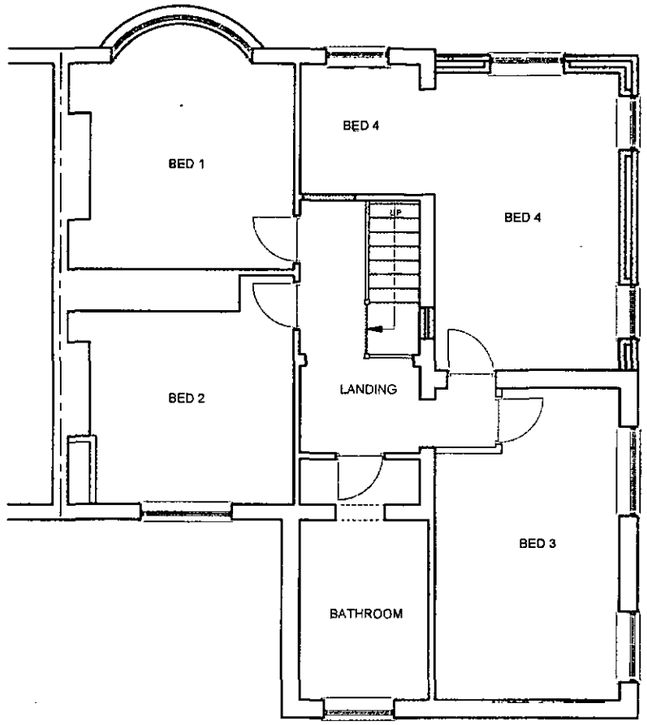

PROPOSED FIRST FLOOR PLAN (OPTION 3)

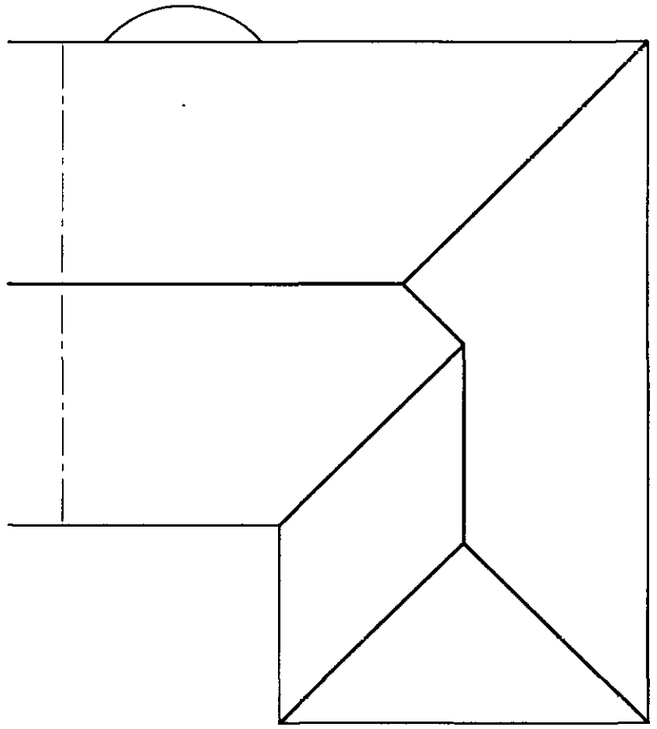

PROPOSED ROOF PLAN

PROPOSED TWO STOREY SIDE EXTENSION
125 HIGH STREET, ROYSTON, BARNSLEY, S71 4RW
MICHELLE ULLYOTT
PROPOSED PLAN
SHEET NO: LDC16/033/03 (1:100)

EXTERNAL FINISHES
WALL - BRICKWORK TO MATCH EXISTING
ROOF - SLATE TILES
WINDOWS AND DOORS - WHITE UPVC

Longsight Design Consultancy Ltd

Longsight House, 258 Sackup Lane,
Staincross
Barnsley S75 5AX
Tel/Fax 01226 387123
Email tony.rubino@longsightdesign.co.uk



EXISTING REAR ELEVATION



EXISTING SIDE ELEVATION



EXISTING FRONT ELEVATION



PROPOSED REAR ELEVATION



PROPOSED SIDE ELEVATION



PROPOSED FRONT ELEVATION

PROPOSED TWO STOREY SIDE EXTENSION
125 HIGH STREET, ROYSTON, BARNSLEY, S71 4RW
MICHELLE ULLYOTT
PROPOSED AND EXISTING ELEVATIONS
SHEET NO: LDC16/033/01 (1:100)

EXTERNAL FINISHES
WALL - BRICKWORK TO MATCH EXISTING
ROOF - SLATE TILES
WINDOWS AND DOORS - WHITE UPVC

Longsight Design Consultancy Ltd

Longsight House, 258 Sackup Lane,
Staincross
Barnsley S75 5AX
Tel/Fax 01226 387123
Email tony.rubino@longsightdesign.co.uk