
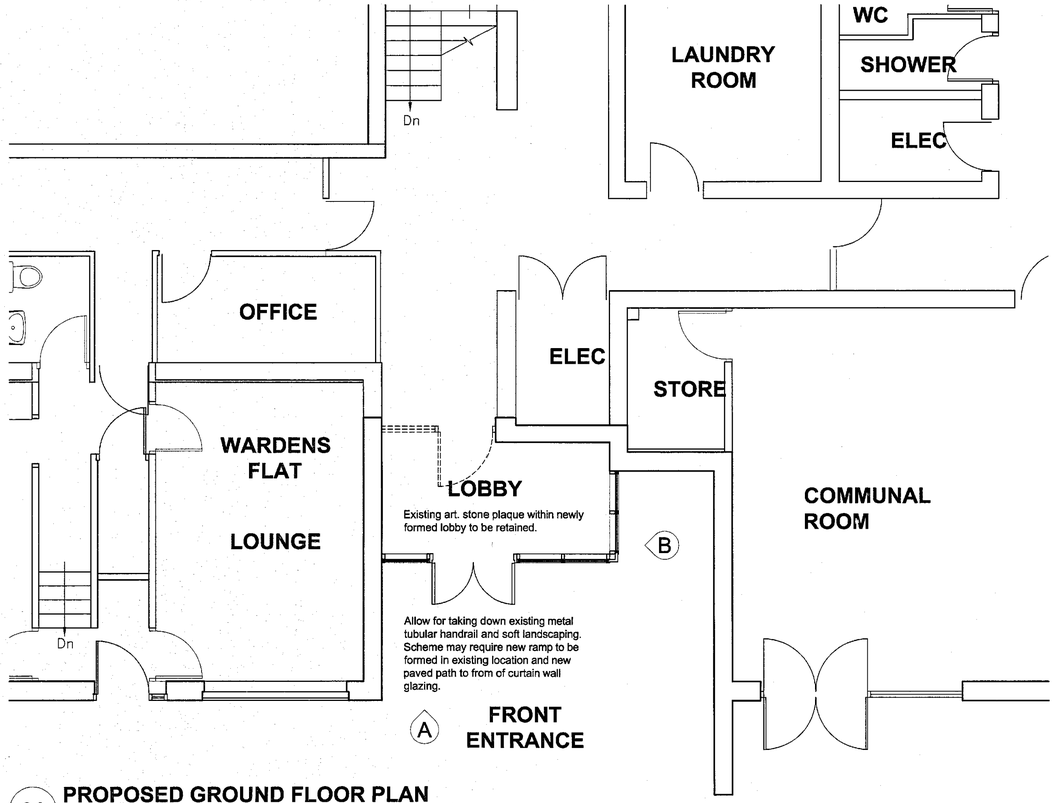



01 PROPOSED GROUND FLOOR PLAN

1:50

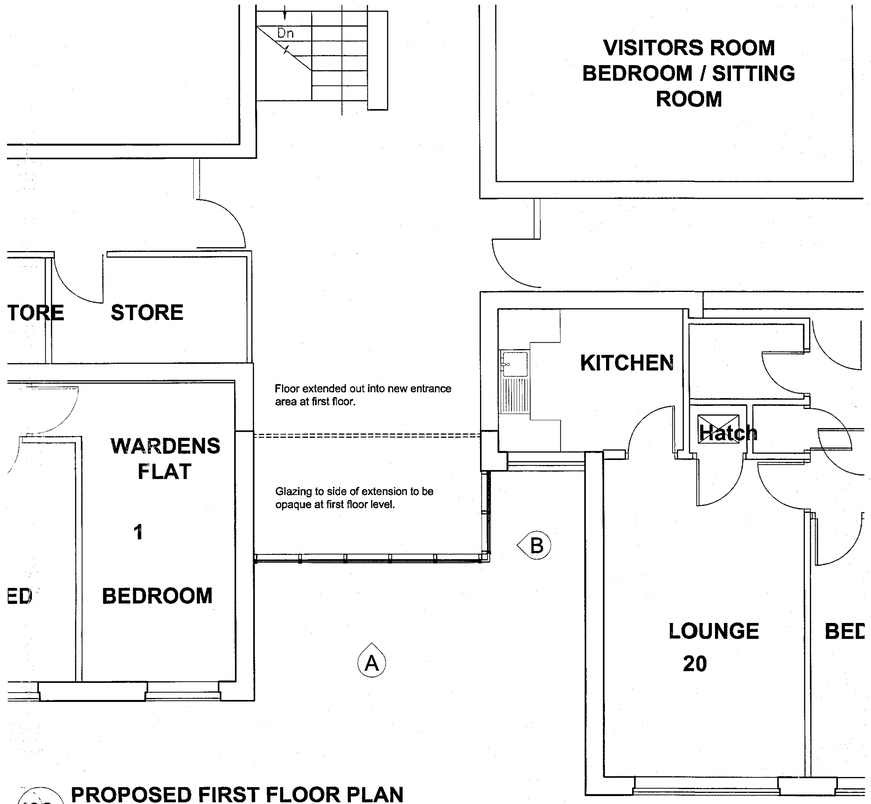

02 PROPOSED FIRST FLOOR PLAN

1:50

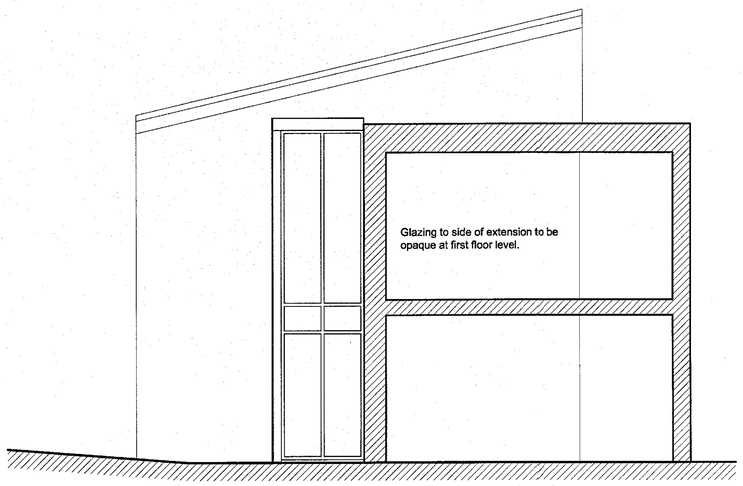

03 PROPOSED ELEVATION B

1:50



04 PROPOSED ELEVATION A

1:50


RESPONSIBILITY IS NOT ACCEPTED FOR OTHERS SCALING DIRECTLY FROM THIS DRAWING. DO NOT SCALE FROM THIS DRAWING, USE WRITTEN DIMENSIONS ONLY.

0m 0.5 1.0 1.5 3.0m

ORIGINAL SHEET SIZE A1

1:50

KEY PLAN

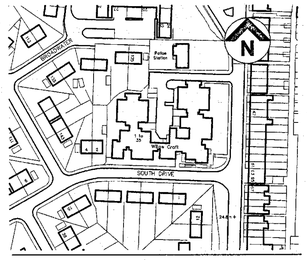

THIS DRAWING IS PRODUCED FOR USE IN THIS PROJECT ONLY AND MAY NOT BE USED FOR ANY OTHER PURPOSE. NPS PROPERTY CONSULTANTS LTD ACCEPT NO LIABILITY FOR THE USE OF THIS DRAWING OTHER THAN THE PURPOSE FOR WHICH IT WAS INTENDED IN CONNECTION WITH THIS PROJECT AS RECORDED IN THE 'PURPOSE FOR ISSUE' AND 'FILE STATUS CODE'.

THIS DRAWING MAY NOT BE REPRODUCED IN ANY FORM WITHOUT PRIOR WRITTEN AGREEMENT OF NPS PROPERTY CONSULTANTS LTD.

© CROWN COPYRIGHT AND DATABASE RIGHTS 2015 ORDNANCE SURVEY LICENCE NUMBER 100022264

Notes:

CORPORATE MAIL ROOM
27 JUL 2015
Received by:

Issued for Planning Approval						
P1	LS	10/07/2015				
COMMENT						
REV	DRAWN	DATE	CHECKED	DATE	APPROVED	DATE

nps group
NPS Barnsley Ltd
Gateway Plaza, Sackville St, Barnsley, South Yorkshire, S70 2RD.
Tel: 01226 774605; Email: barnsley@nps.co.uk; web:www.nps.co.uk

CLIENT

Berneslai Homes
HSG: 4436

PROJECT

Willow Croft Sheltered Housing
New Entrance area and Internal Alteration

TITLE

Proposed Plan and Elevations


SCALES	DISCIPLINE	PROJECT NUMBER
1:50	ARCHITECT	16-1-1012

DRAWING NUMBER		REV CODE
NPS-DR-A-(00)-022		P1
STATUS CODE	PURPOSE OF ISSUE	DRAWN BY
S0	PLANNING APPROVAL	LS

© COPYRIGHT NPS GROUP 2015


File Path: G:\Design and Procurement\02 Project Folder\2016_Projects\07-16-1-1012_Willowcroft S&E\2.0_Design Folder\2.03_Drawings\1.0_Architects\04_Sheet\17-16-1-1012_022 Proposed Plan and Elevation.dwg, Saved: 10 July 2015 13:39:25, By: Belvoir , Luke

Date Plotted: 10 July 2015 13:41:35

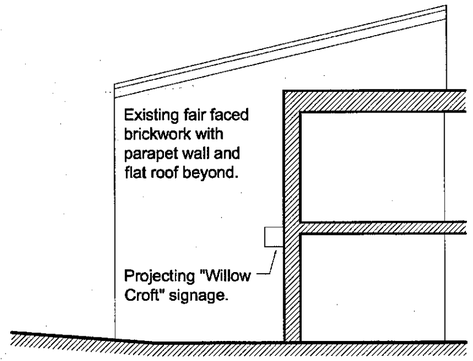


02 ELEVATION B

1:100

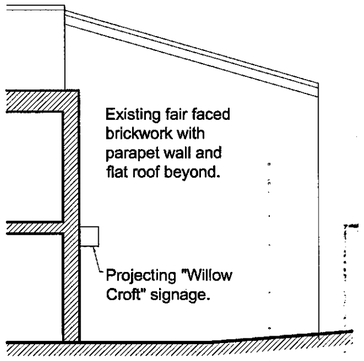

03 ELEVATION C

1:100

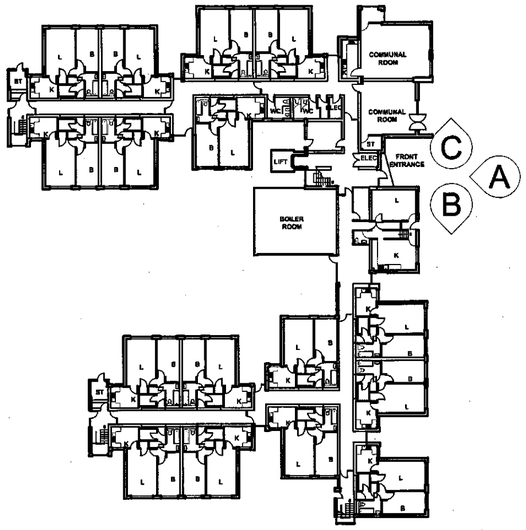


RESPONSIBILITY IS NOT ACCEPTED FOR OTHERS SCALING DIRECTLY FROM THIS DRAWING. DO NOT SCALE FROM THIS DRAWING, USE WRITTEN DIMENSIONS ONLY.

0m 1 2 3 6m

1:100

ORIGINAL SHEET SIZE A2

KEY PLAN

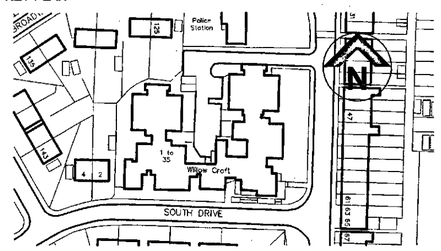


THIS DRAWING IS PRODUCED FOR USE IN THIS PROJECT ONLY AND MAY NOT BE USED FOR ANY OTHER PURPOSE. NPS PROPERTY CONSULTANTS LTD ACCEPT NO LIABILITY FOR THE USE OF THIS DRAWING OTHER THAN THE PURPOSE FOR WHICH IT WAS INTENDED IN CONNECTION WITH THIS PROJECT AS RECORDED IN THE 'PURPOSE FOR ISSUE' AND 'FILE STATUS CODE'.

THIS DRAWING MAY NOT BE REPRODUCED IN ANY FORM WITHOUT PRIOR WRITTEN AGREEMENT OF NPS PROPERTY CONSULTANTS LTD.

© CROWN COPYRIGHT AND DATABASE RIGHTS 2015 ORDNANCE SURVEY LICENCE NUMBER 100022264

Notes:

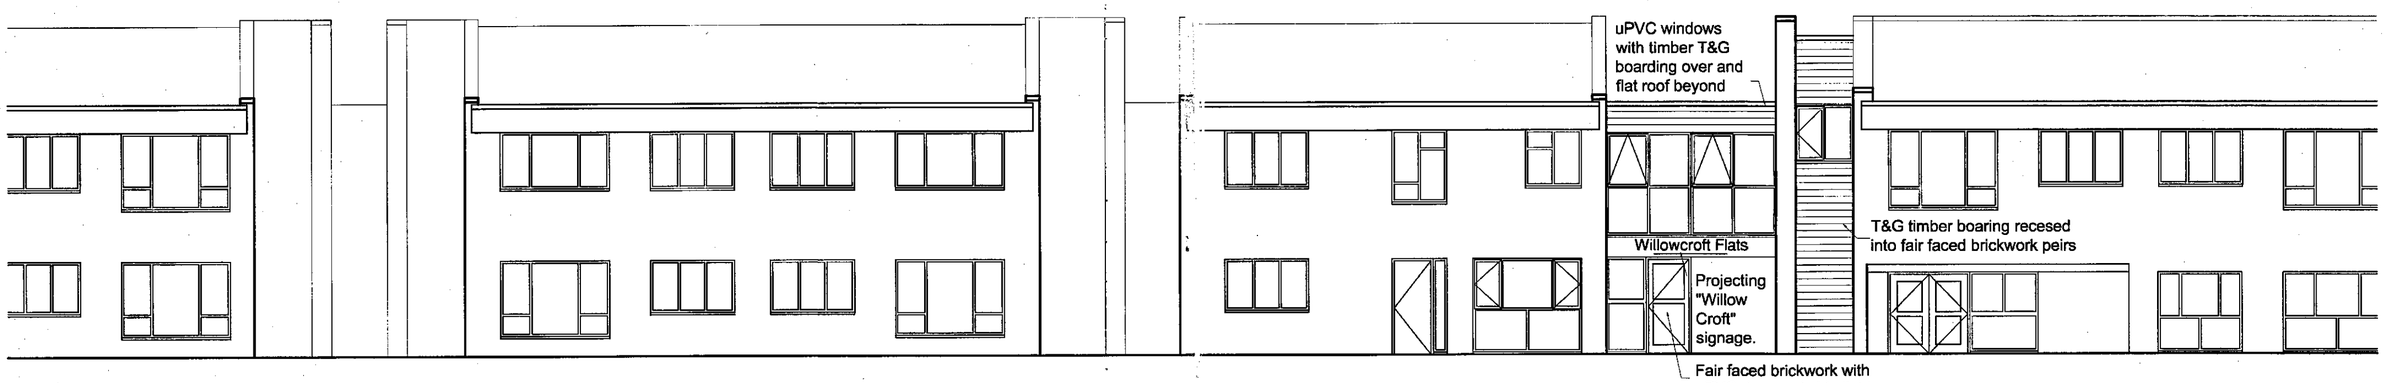

01 ELEVATION A FROM SOUTH DRIVE

1:100

DMBC
CORPORATE MAIL ROOM
27 JUL 2015
Received by
ORIGINAL COPY

REV	DRAWN	DATE	CHECKED	DATE	APPROVED	DATE
P1	LS	10/07/2015				

Issued for Planning Approval

COMMENT

CLIENT: Berneslai Homes
HSG: 4436

TITLE: Existing Elevations

PROJECT: Willow Croft Sheltered Housing
New Entrance area and Internal Alterations

nps group
NPS Barnsley Ltd
Gateway Plaza, Sackville St, Barnsley, South Yorkshire, S70 2RD,
Tel: 01226 774605; Email: barnsley@nps.co.uk
web:www.nps.co.uk

SCALES	DISCIPLINE	PROJECT NUMBER
1:100	ARCHITECT	16-1-1012


DRAWING NUMBER	REV CODE
NPS-DR-A-(00)- 100	P1

STATUS CODE	PURPOSE OF ISSUE	DRAWN BY
S0	PLANNING APPROVAL	LS


File Path: G:\Design and Procurement\C2 Project Folder\2016_Projects\07-17-16-1-1012_Willowcroft S&E\2.0_Design Folder\2.02_Drawings\1.0_Architects\04_Sheet\17-16-1-1012_100 Existing Elevations.dwg, Saved: 10 July 2015 15:51:30, By: Selvon , Luke

Date Plotted: 10 July 2015 15:51:38

© COPYRIGHT NPS GROUP 2015

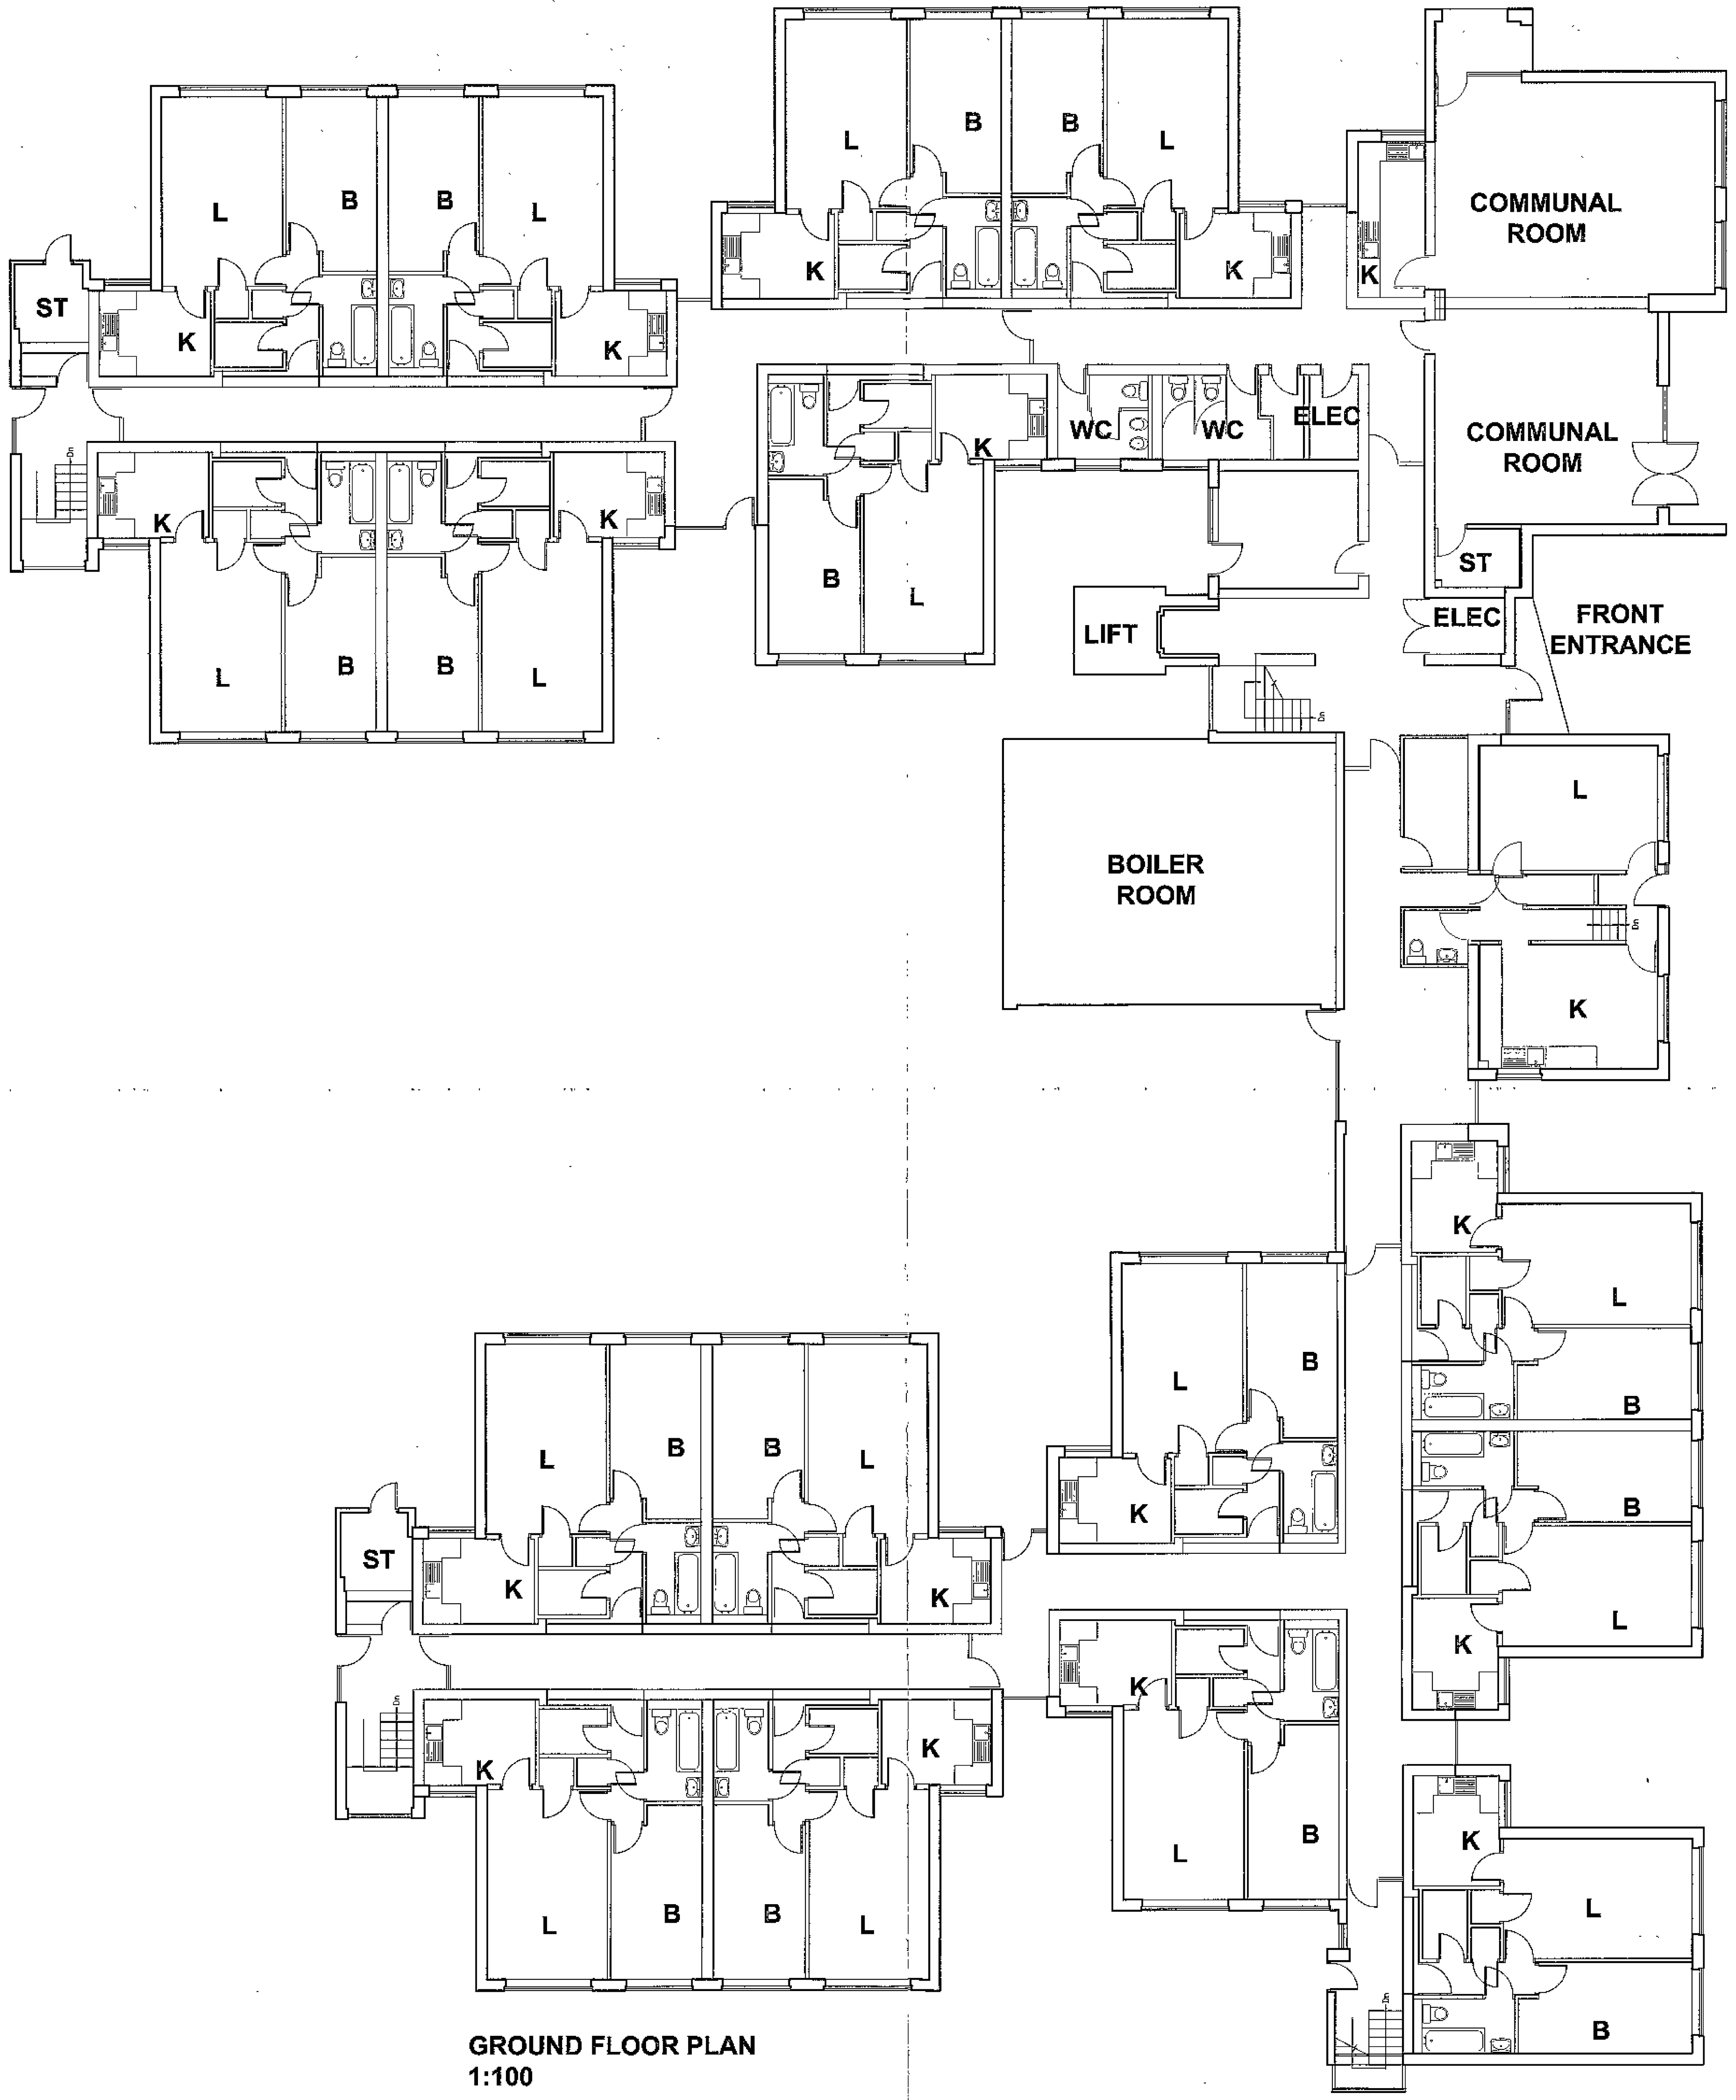

GROUND FLOOR PLAN
1:100

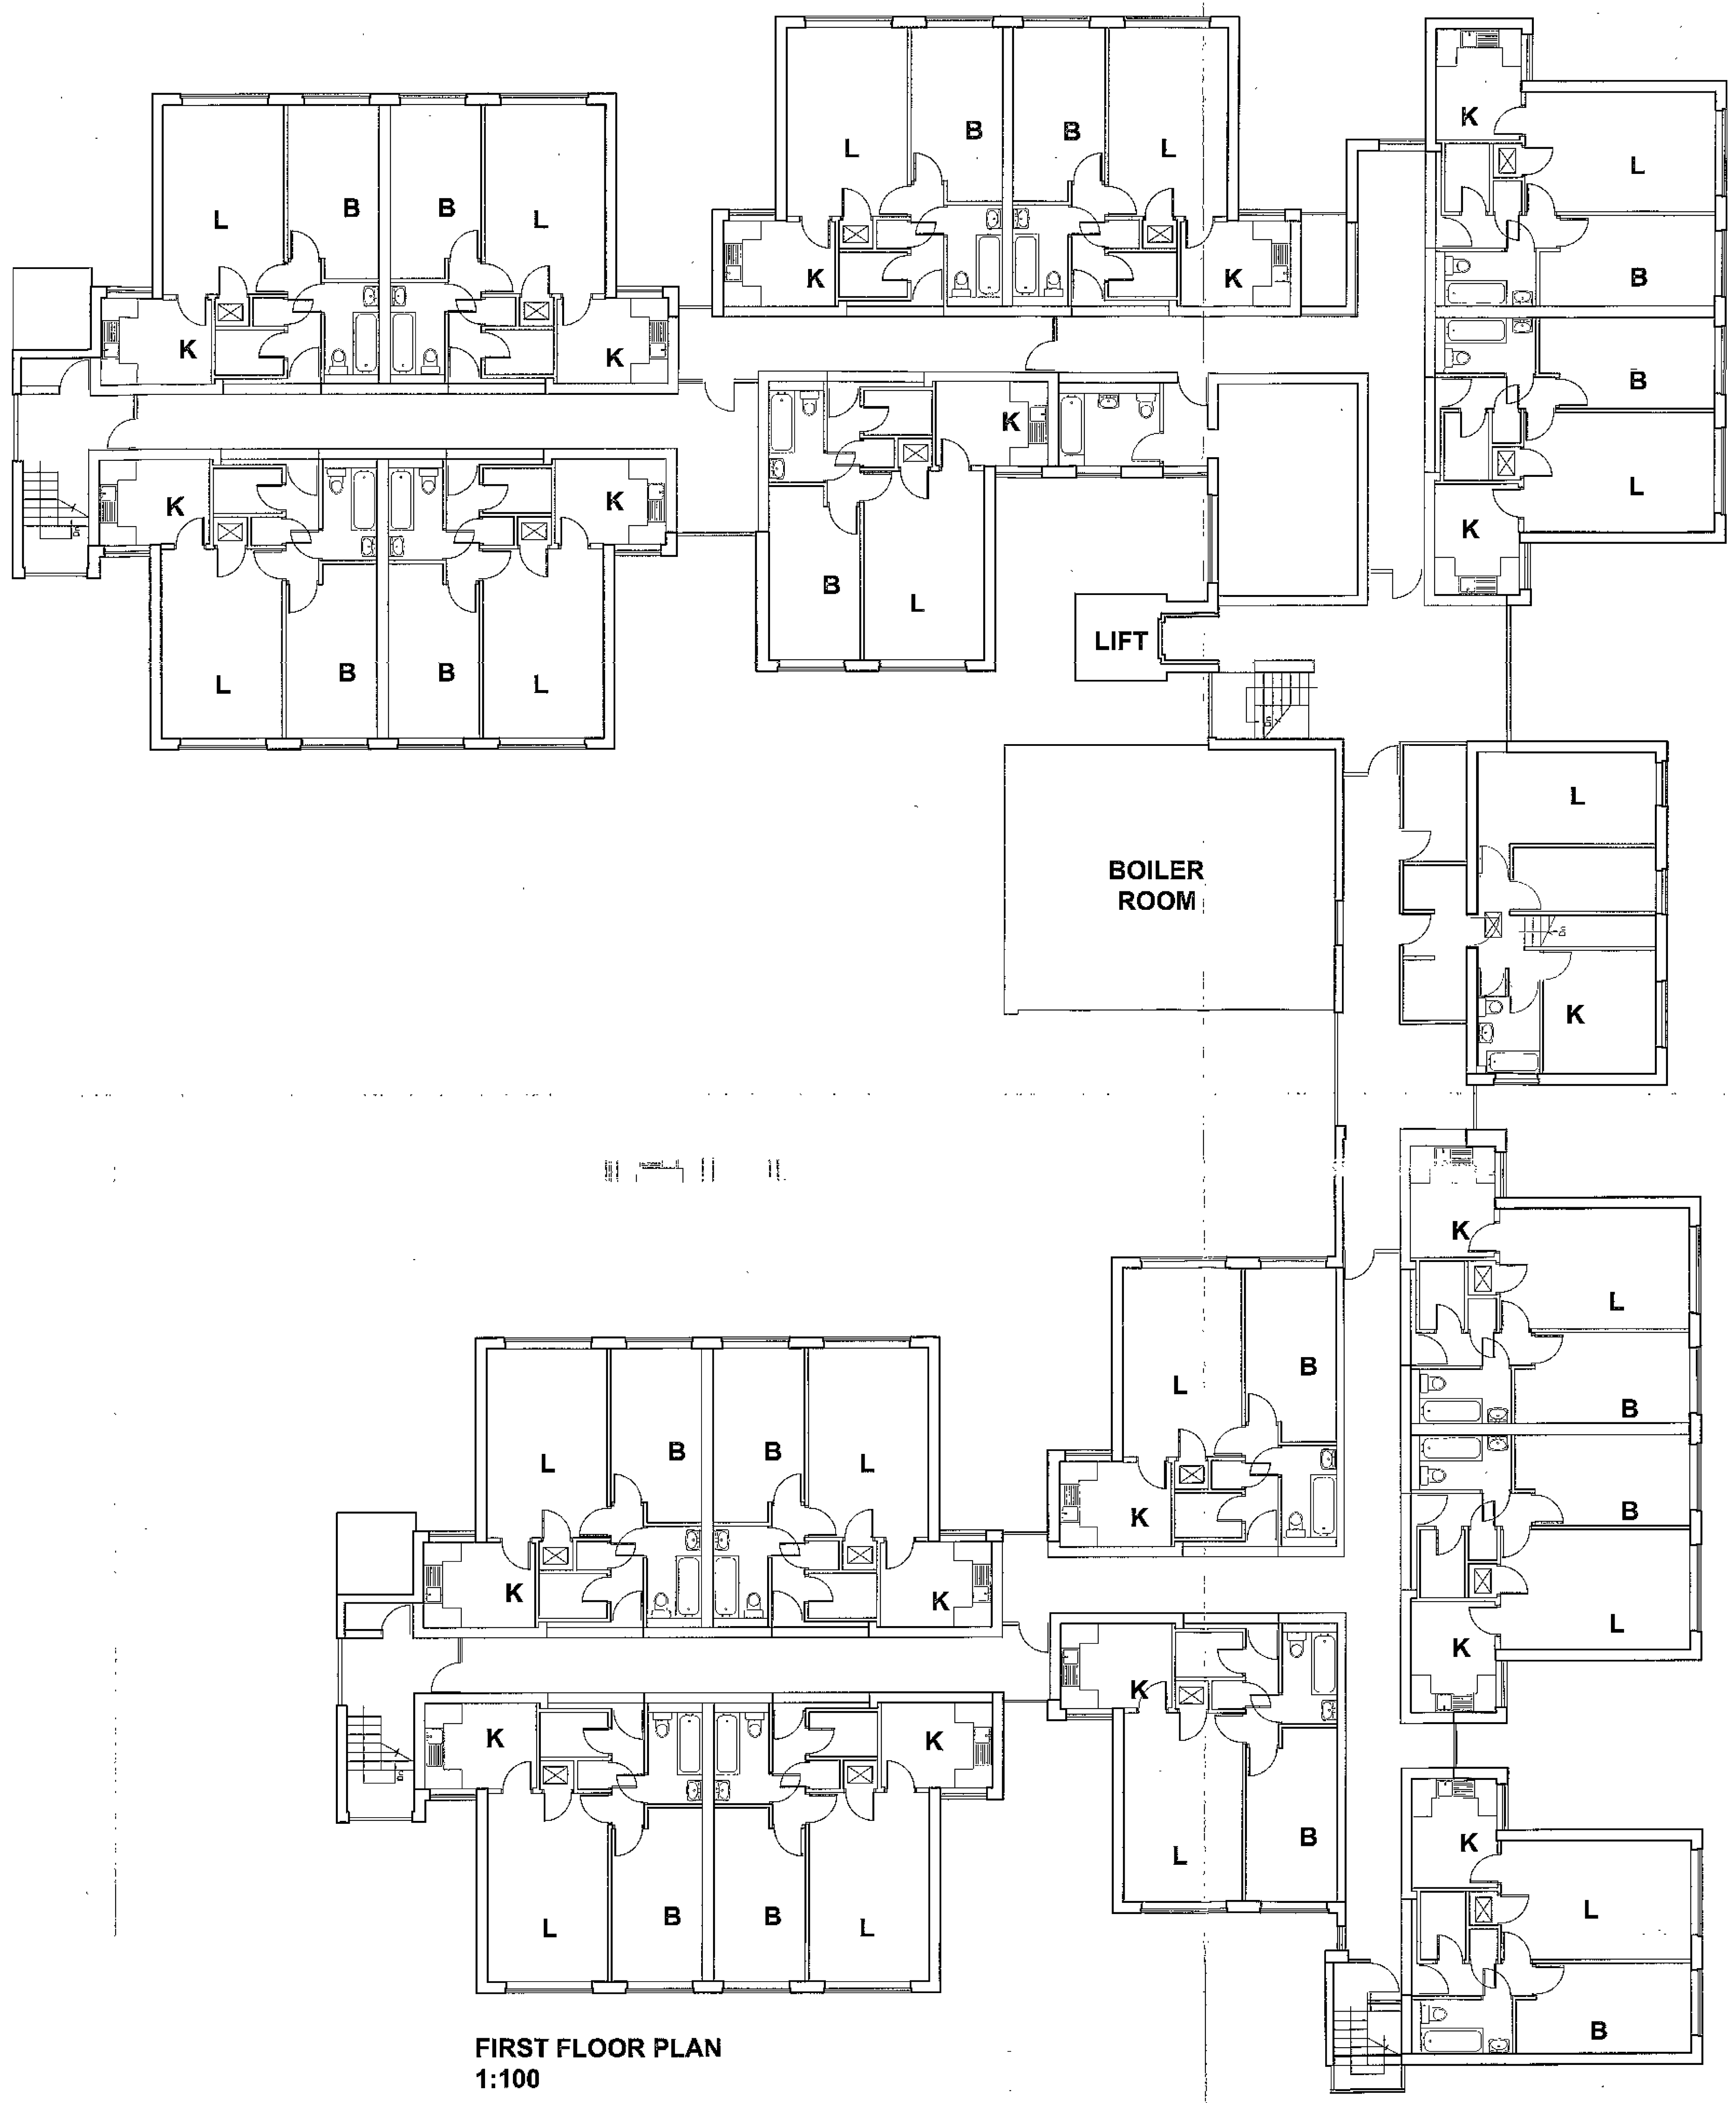


FIRST FLOOR PLAN
1:100

RESPONSIBILITY IS NOT ACCEPTED FOR OTHERS SCALING DIRECTLY FROM THIS DRAWING. DO NOT SCALE FROM THIS DRAWING, USE WRITTEN DIMENSIONS ONLY.

0m 1 2 3 6m ORIGINAL SHEET SIZE A0
1:100

KEY PLAN

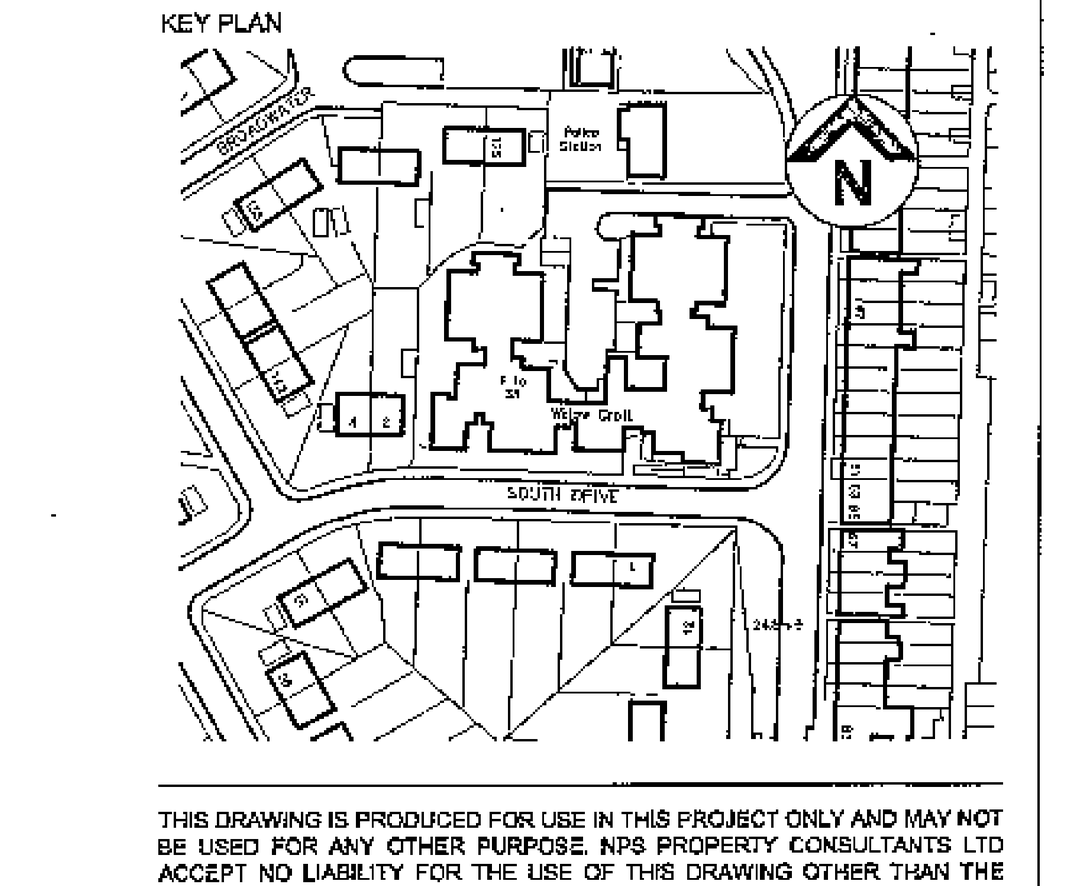

THIS DRAWING IS PRODUCED FOR USE IN THIS PROJECT ONLY AND MAY NOT BE USED FOR ANY OTHER PURPOSE. NPS PROPERTY CONSULTANTS LTD ACCEPT NO LIABILITY FOR THE USE OF THIS DRAWING OTHER THAN THE PURPOSE FOR WHICH IT WAS INTENDED IN CONNECTION WITH THIS PROJECT AS RECORDED IN THE 'PURPOSE FOR ISSUE' AND 'FILE STATUS CODE'.
THIS DRAWING MAY NOT BE REPRODUCED IN ANY FORM WITHOUT PRIOR WRITTEN AGREEMENT OF NPS PROPERTY CONSULTANTS LTD.
© CROWN COPYRIGHT AND DATABASE RIGHTS 2015 ORDNANCE SURVEY LICENCE NUMBER 100022264

Notes:

Issued for Planning Approval

REV	DRAWN	DATE	CHECKED	DATE	APPROVED	DATE
P1	LS	10/07/2015				

COMMENT

nps group

NPS Barnsley Ltd
Gateway Plaza, Sackville St, Barnsley, South Yorkshire, S70 2HD,
Tel: 01226 774405, Email: barnsley@nps.co.uk, web: www.nps.co.uk

CLIENT
Berneslai Homes
HSG: 4436

PROJECT
Willow Croft Sheltered Housing
New Entrance area and Internal Alteration

TITLE
Existing Plans

SCALES	DISCIPLINE	PROJECT NUMBER
1:100	ARCHITECT	16-1-1012

DRAWING NUMBER		REV CODE
NPS-DR-A-(21)-020		P1
STATUS CODE	PURPOSE OF ISSUE	DRAWN BY
S0	PLANNING APPROVAL	LS

© COPYRIGHT NPS GROUP 2015

C.B.S.C
CORPORATE MAIL ROOM
27 JUL 2015
Received by: ORIGINAL COPY