B

A

3600

2530


B


A

VIEW B-B

EXISTING REAR ELEVATION

VIEW A-A

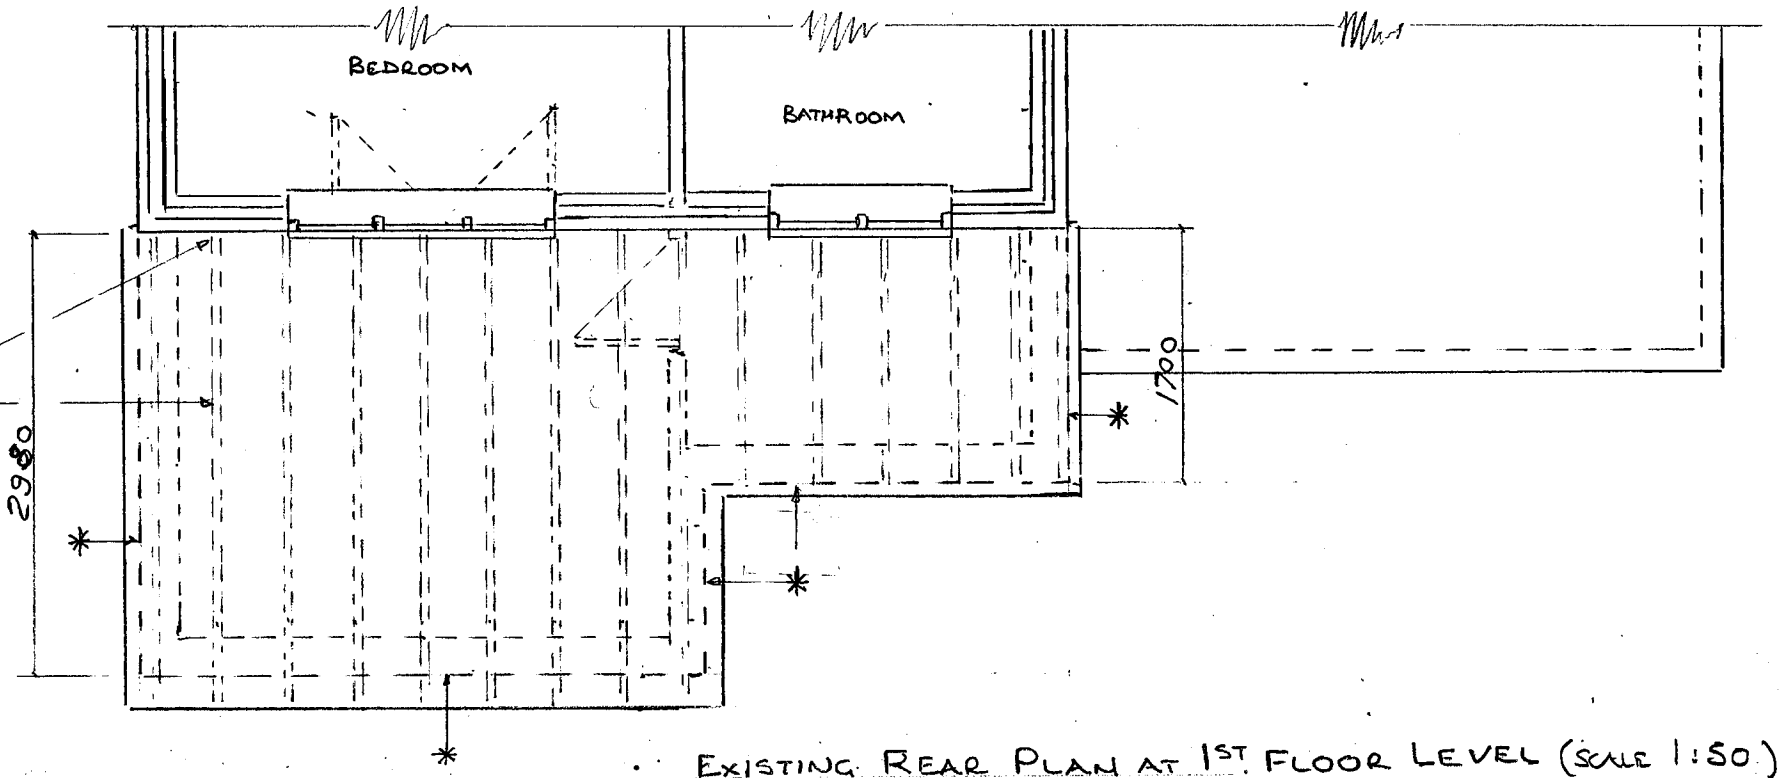


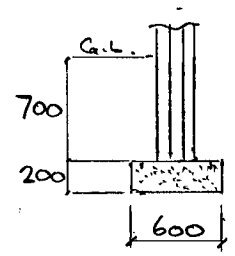


EXISTING FOUNDATIONS AT *

PROPOSED 1ST FLOOR EXTENSION
NO16 ALPERTON CLOSE
(SHEET 1)


EXISTING REAR PLAN AT 1ST FLOOR LEVEL (SCALE 1:50)

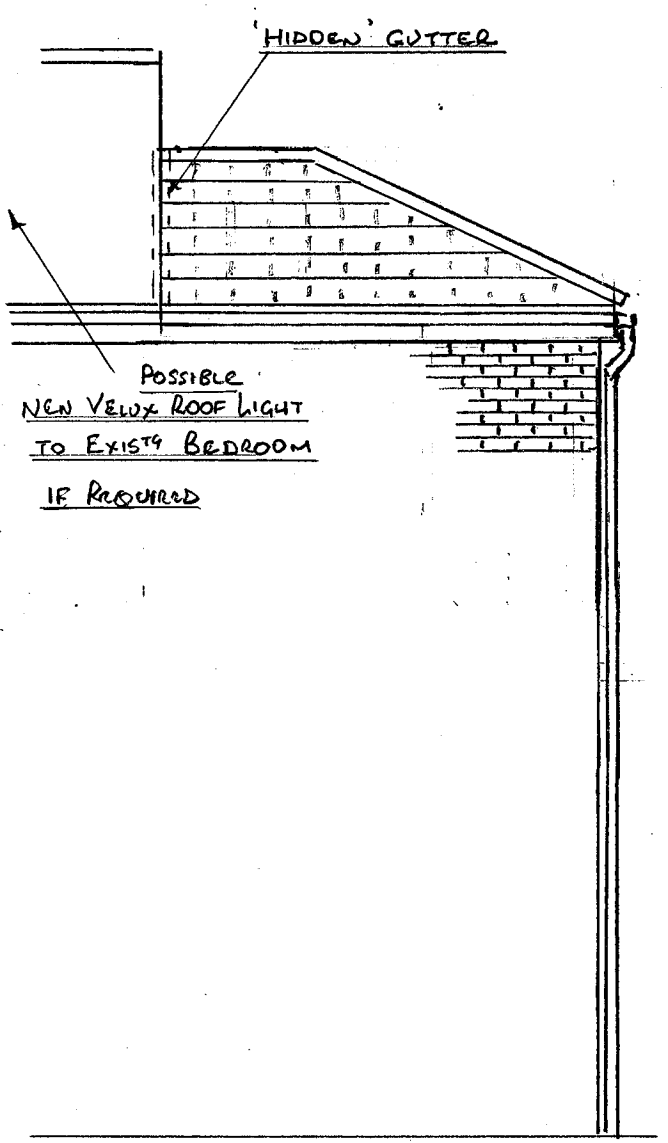


VIEW B-B

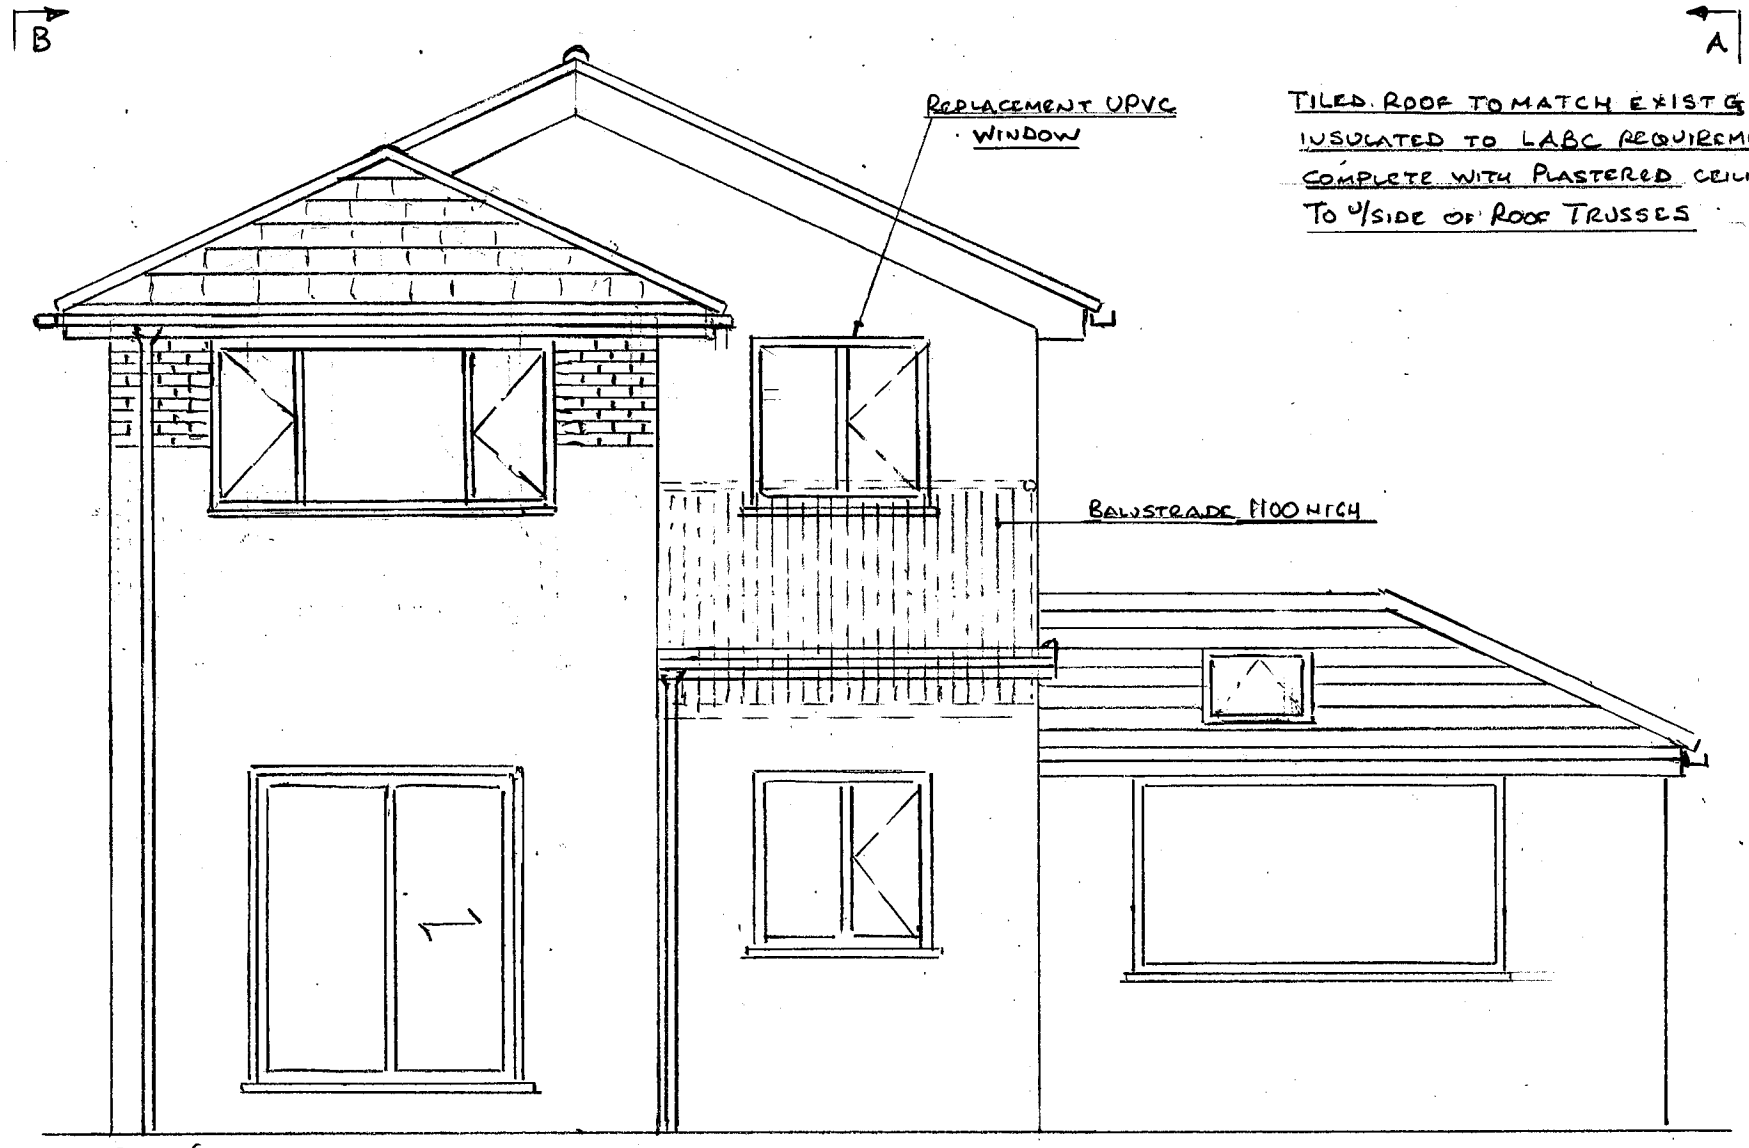


PROPOSED REAR ELEVATION

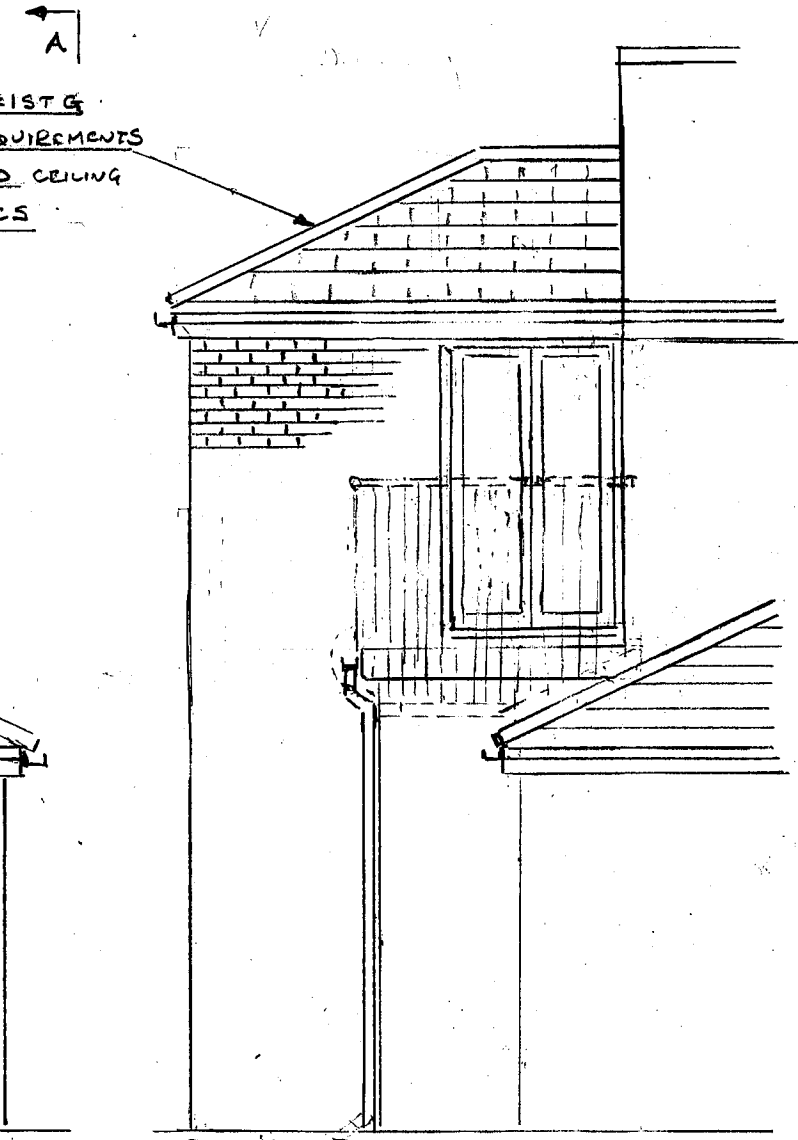

VIEW A-A

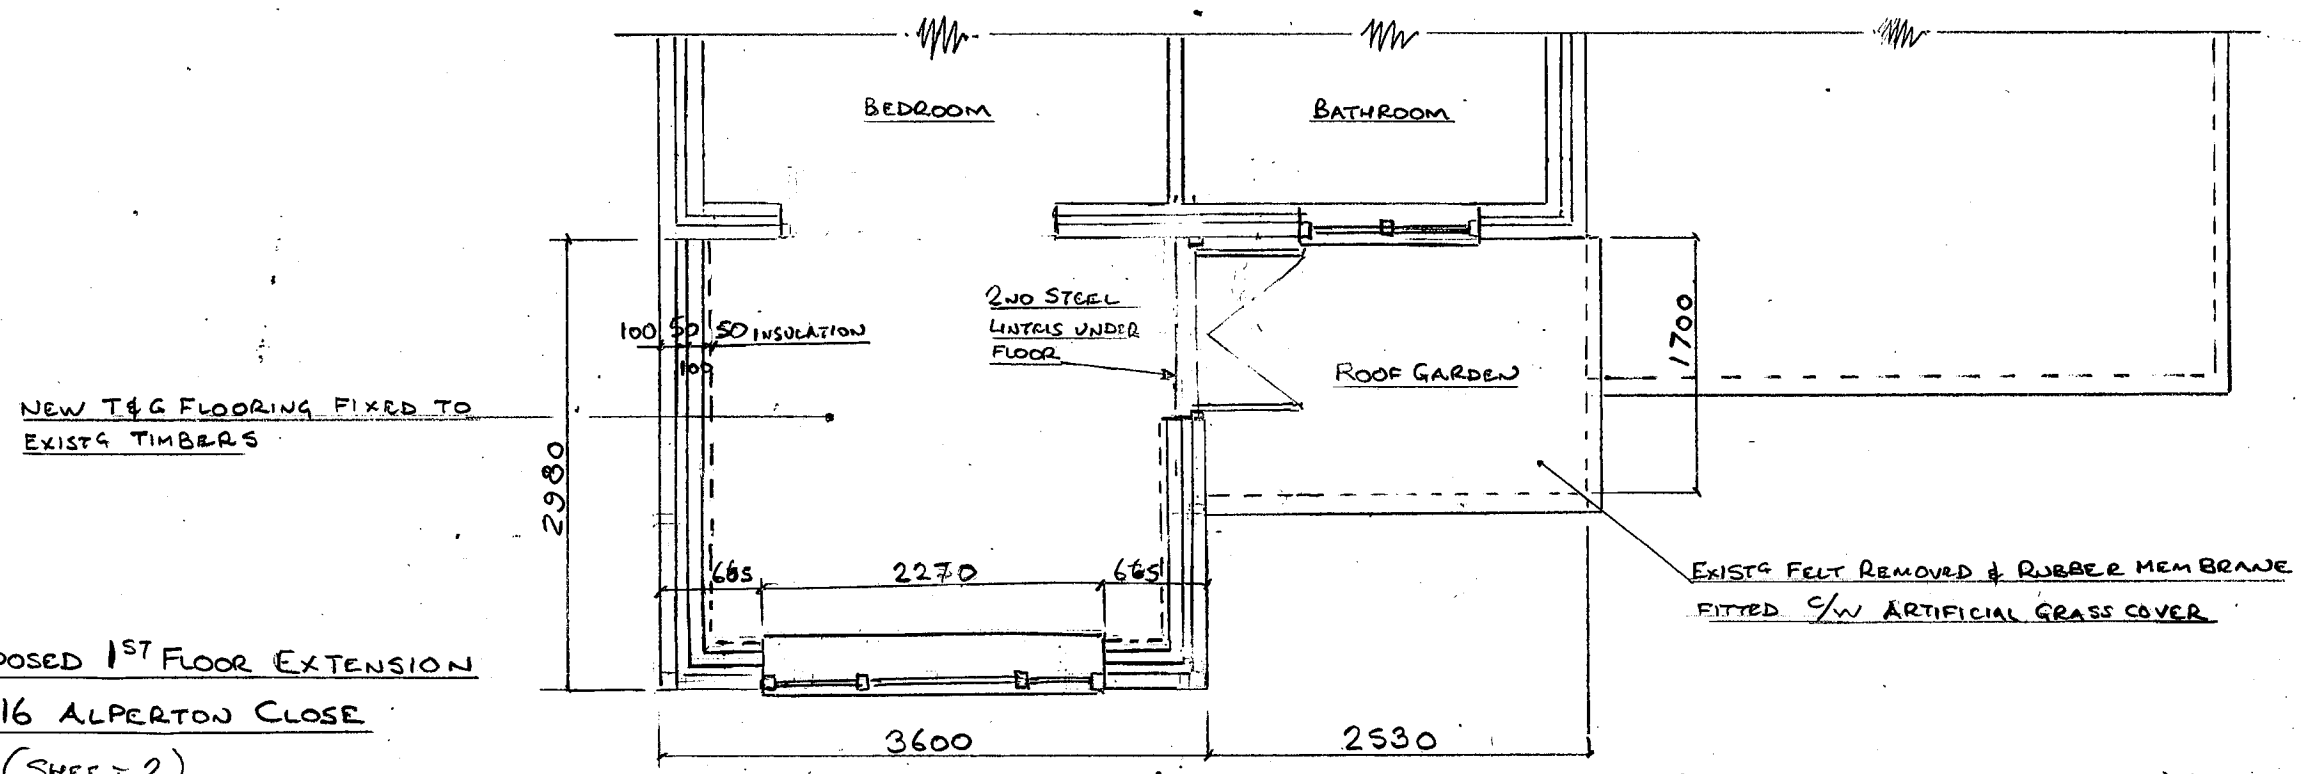

PROPOSED REAR PLAN AT 1ST FLOOR LEVEL (SCALE 1:50)

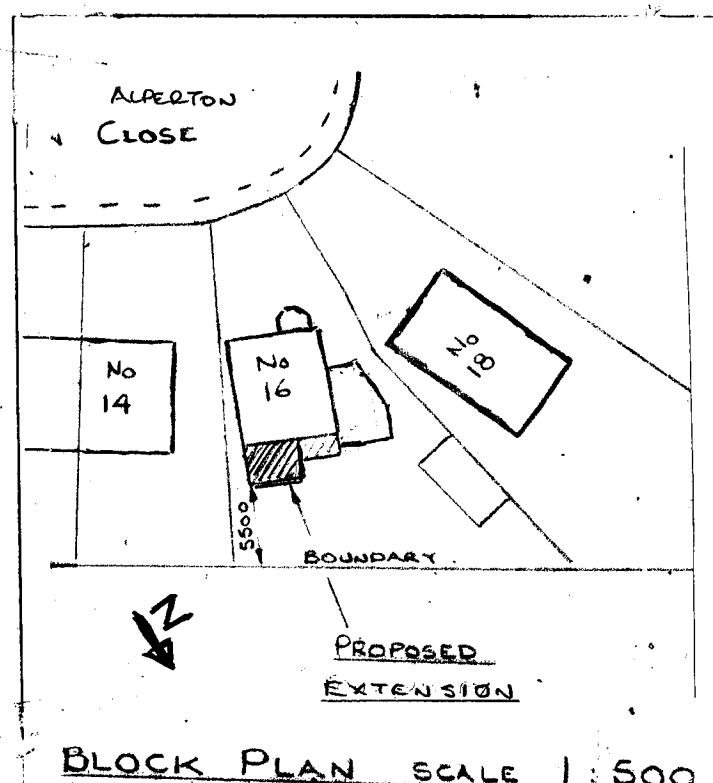

BLOCK PLAN SCALE 1:500

PROPOSED 1ST FLOOR EXTENSION
No16 ALPERTON CLOSE

(SHEET 2)