

Key


- Tree or shrub of high quality and value (Category A)
- Tree or shrub of moderate quality and value (Category B)
- Tree or shrub of low quality and value (Category C)
- Tree or shrub of poor quality and value (Category R)
- Root Protection Area (RPA) (Categories A-C and individual trees only)
- Group of trees and/or shrubs (Quality and value category as colour. RPA as crown-spread)
- Hedge (Quality and value category as colour. RPA as crown-spread)

Notes

1. Survey carried out according to BS5837:2005 'Trees in relation to construction - Recommendations'.
2. Refer to accompanying tree survey report for full survey details.
3. Plan based on topographical survey drawing no. 9861 1-11 Rev.B.

Species

Ald - Alder (Alnus glutinosa)
App - Apple (Malus domestica)
Ash - Ash (Fraxinus excelsior)
BlaPop - Black poplar (Populus nigra)
CheLau - Cherry Laurel (Prunus laurocerasus)
ComLim - Common Lime (Tilia x europaea)
Cot - Cotoneaster (Cotoneaster sp.)
CraWil - Crack Willow (Salix fragilis)
DMPin - Dwarf Mountain Pine (Pinus mugo)
DowBir - Downy Birch (Betula pubescens)
GoatWil - Goat Willow (Salix caprea)
Ekd - Elder (Sambucus nigra)
FalAca - False Acacia (Robinia pseudoacacia)
Haw - Hawthorn (Crataegus monogyna)
Haz - Hazel (Corylus avellana)
Hor - Hornbeam (Carpinus betulus)
ItaAld - Italian Alder (Alnus cordata)
JapChe - Japanese Cherry (Prunus serrulata)
LawCyp - Lawson Cypress (Chamaecyparis lawsoniana)
LeyCyp - Leyland cypress (x Cupressocyparis leylandii)
MidHaw - Midland Hawthorn (Crataegus laevigata)
MixBro - Mixed broadleaves
MixScr - Mixed scrub
NorMap - Norway Maple (Acer platanoides)
LonPla - London Plane (Platanus x hispanica)
OLPri - Oval-leaved Privet (Ligustrum ovalifolium)
OrnShr - Ornamental shrubs
PCApp - Purple Crab Apple (Malus x purpurea)
RedOak - Red Oak (Quercus rubra)
Row - Rowan (Sorbus aucuparia)
ScoPin - Scots Pine (Pinus sylvestris)
SesOak - Sessile Oak (Quercus petraea)
SHSum - Stag's-horn Sumach (Rhus typhina)
SilBir - Silver Birch (Betula pendula)
SilMap - Silver Maple (Acer Saccharinum)
SweChe - Sweet Chestnut (Castanea sativa)
SweWhi - Swedish Whitebeam (Sorbus intermedia)
Syc - Sycamore (Acer Pseudoplatanus)
WeeWil - Weeping Willow (Salix 'Chrysocoma')
Whi - Whitebeam (Salix aria)
WhiWil - White Willow (Salix alba)
WilCha - Wild Cherry (Prunus avium)

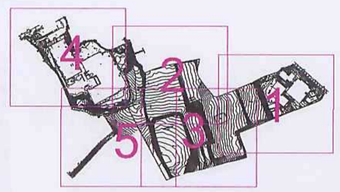

Linfield House
2 Bernard Lane
Green Hammerton
York YO26 8BP

Greengage
arboriculture & ecology

T: 01423 331924
E: info@greengage-arbeco.co.uk

Client:
Barnsley Partnership for Learning
(Laing O'Rourke)

Project:
Barnsley Building Schools for the Future
Phase 3

Drawing:
Tree Constraints Plan
Holgate and Kingstone - Sheet 3 of 5

RECEIVED
23 JUL 2010
CONFIRMATE
MAIL ROOM


Scale:	Date:	Drawn:	Checked:
1:500 @A1	02/07/10	GM	CL
Project No.:	Drawing No.:	Revision:	
011	07-3	-	

BLOCK B (YR7 & COMMUNITY)

BLOCK C (YR8 & SCIENCE)

BLOCK A (THEATRE)

BLOCK F (SPORTS)

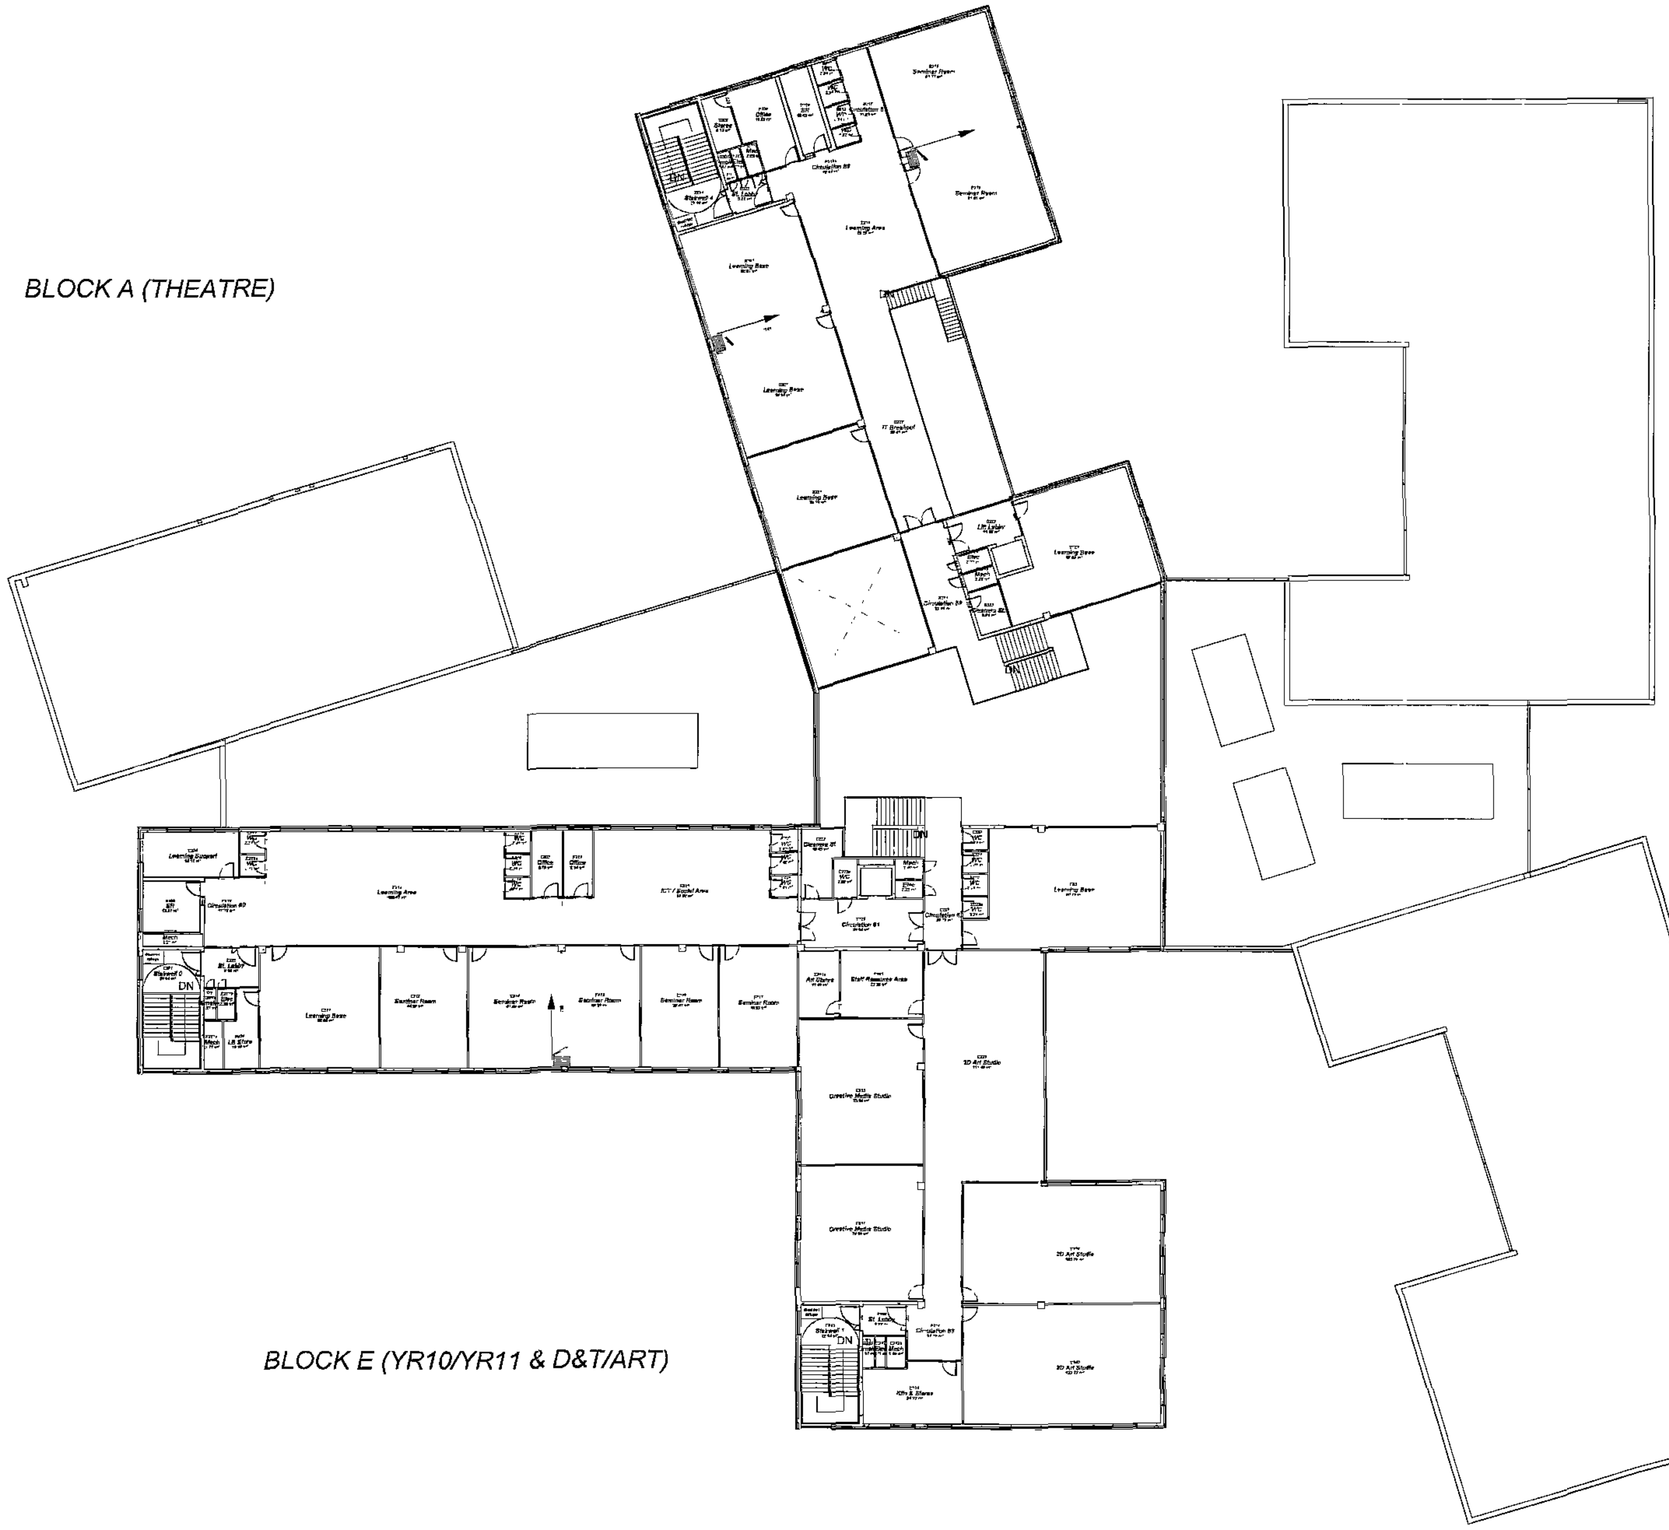

BLOCK E (YR10/YR11 & D&T/ART)

BLOCK D (YR9 & D&T)

1 **03TF Lvl GA**
1 : 200

PLANNING ISSUE

NOTES

1. DO NOT SCALE FROM THIS DRAWING
2. ALL MEASUREMENTS ARE IN MILLIMETRES UNLESS STATED OTHERWISE
3. THIS DRAWING IS TO BE READ IN CONJUNCTION WITH THE SPECIFICATION AND ALL RELEVANT ARCHITECTURAL, ELECTRICAL, MECHANICAL AND STRUCTURAL DRAWINGS

IN ADDITION TO THE HAZARDS/RISKS NORMALLY ASSOCIATED WITH THE TYPE OF WORK DETAILED ON THIS DRAWING, NOTE THE FOLLOWING SIGNIFICANT RESIDUAL RISKS

ITEM	HAZARD	RISK

REV	DESCRIPTION	BY	DATE	CHKD	ATKM

ATKINS
Atkins Limited
3100 Century Way
Thorpe Park
Leeds
LS15 8ZB
England
Telephone +44 (0)113 305 6000
Fax +44 (0)113 305 6002

CLIENT
Barnsley Partnership For Learning
LAING O'ROURKE

PROJECT
BARNSLEY BSF
HOLGATE/KINGSTONE ALC
5089006

TITLE
Third Floor Plan
General Arrangement

SCALE	ORIGINATED	DESIGNED	DRAWN	CHECKED	AUTHORISED
1 : 200	AG	RW	CD	RW	PL
	APPVD	DATE	DATE	DATE	DATE
	LEO	21.04.10	16.07.10	16.07.10	

CLIENT ORIGINATOR ZONE/LEVEL DISCIPLINE TYPE
BP4L_KIN_ATK_PL_00_BW_03_06_P01

BP4L_KIN_ATK_DR_00_BW_03_06_P01

BLOCK B (YR7 & COMMUNITY)

BLOCK C (YR8 & SCIENCE)

BLOCK A (THEATRE)

BLOCK F (SPORTS)



BLOCK E (YR10/YR11 & D&T/ART)

BLOCK D (YR9 & D&T)

1 **02SF Lvl GA**
1 : 200

PLANNING ISSUE

ATKINS

NOTES

1. DO NOT SCALE FROM THIS DRAWING.
2. ALL MEASUREMENTS ARE IN MILLIMETRES UNLESS STATED OTHERWISE.
3. THIS DRAWING IS TO BE READ IN CONJUNCTION WITH THE SPECIFICATION AND ALL RELEVANT ARCHITECTURAL, ELECTRICAL, MECHANICAL AND STRUCTURAL DRAWINGS.

RECEIVED 13 JUN 2007 LEEDS CITY COUNCIL

IN ADDITION TO THE HAZARDS/RISKS NORMALLY ASSOCIATED WITH THIS TYPE OF WORK DETAILED ON THIS DRAWING, NOTE THE FOLLOWING SIGNIFICANT RESIDUAL RISKS

ITEM	HAZARD	RISK

REV	DESCRIPTION	BY	DATE	CHKD	AUTH

ATKINS
Atkins Limited
2300 Century Way
Thorpe Park
Leeds
LS15 8ZA
England
Telephone +44 (0)113 328 8000
Fax +44 (0)113 328 8001

CLIENT: Barnsley Partnership for Learning — LAING O'ROURKE

PROJECT
BARNSLEY BSF
HOLGATE KINGSTONE ALC
5089005

TITLE
Second Floor Plan
General Arrangement

SCALE:	ORIGINAL SIZE	DRAWN	CHECKED	AUTHORISED
1 : 200	A0	PW	RW	LP
	OFFICE	DATE	DATE	DATE
	LEO	07.04.10	16.07.10	

CLIENT: BOARD DOCUMENT TYPE DISCIPLINE LEVEL DRAWING NUMBER
BP4L_KIN_ATK_PL_ 00_BW_02_05_P01

BP4L_KIN_ATK_DR_ 00_BW_02_05_P01


0 10 MILLIMETRES 100

BLOCK B (YR7 & COMMUNITY)

BLOCK C (YR8 & SCIENCE)

BLOCK A (THEATRE)

BLOCK F (SPORTS)

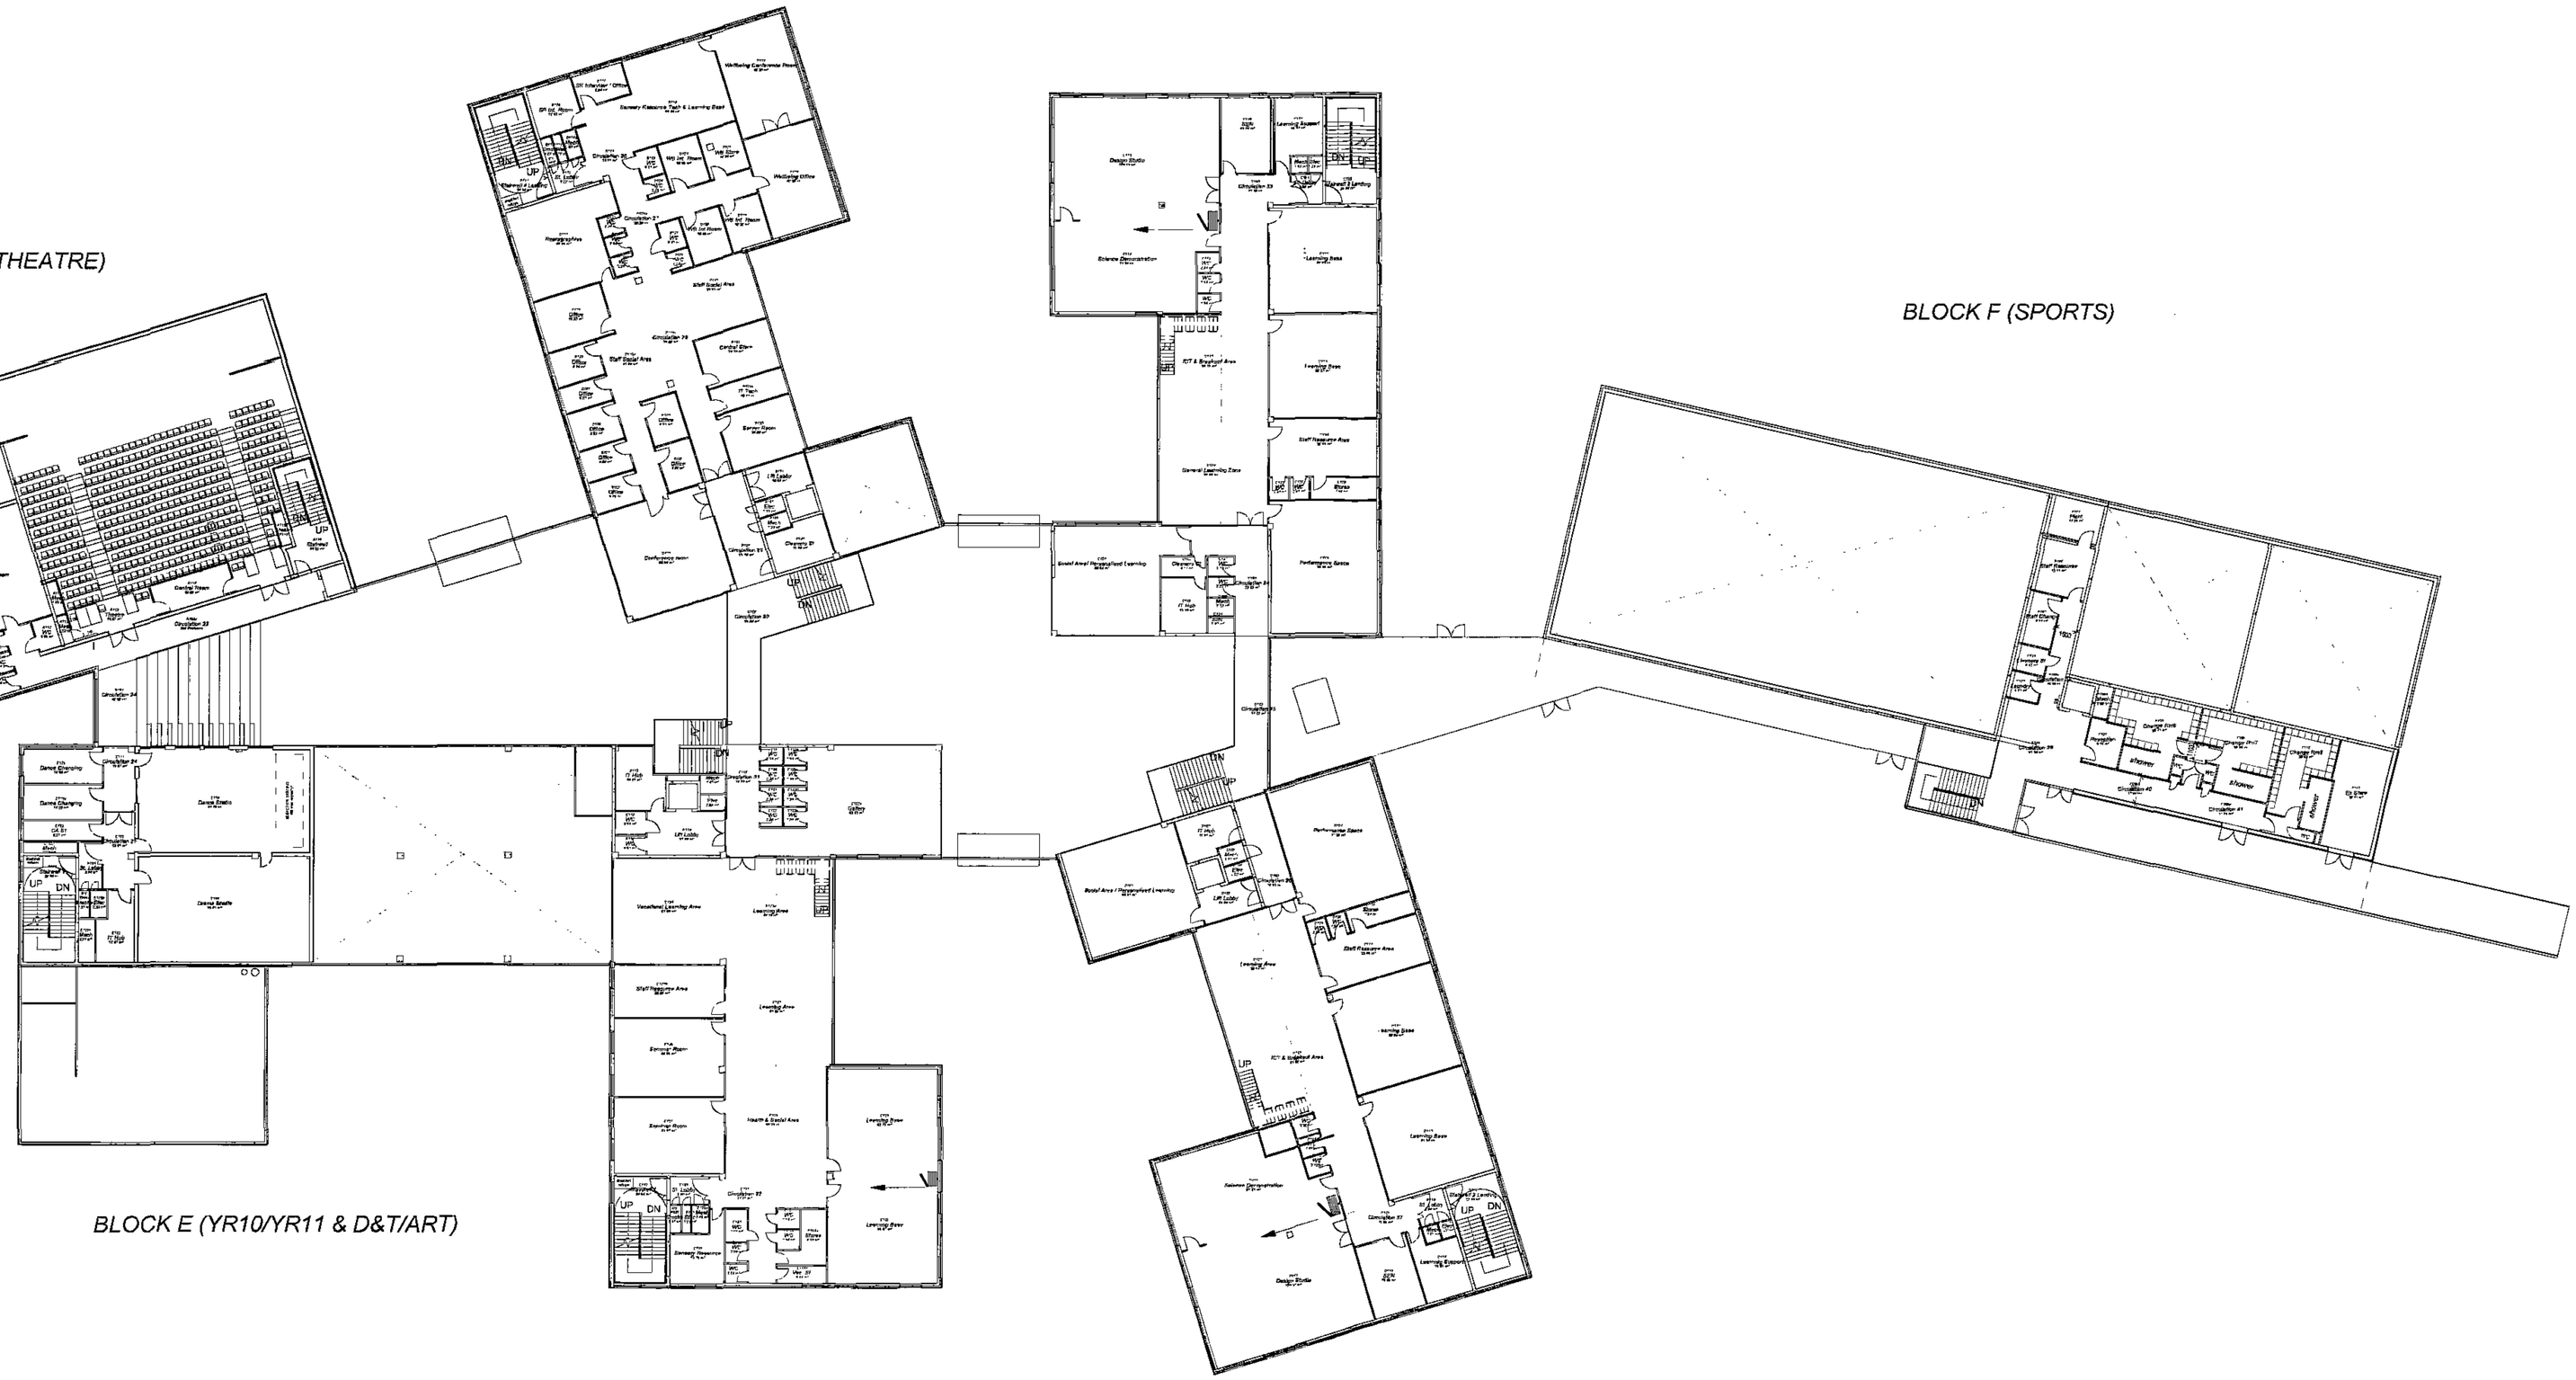

BLOCK E (YR10/YR11 & D&T/ART)

BLOCK D (YR9 & D&T)

1 **FF01 Lvl GA**
1 : 200

PLANNING ISSUE

RECEIVED 11 JUL 2008 Town Planning

ATKINS

NOTES

1 DO NOT SCALE FROM THIS DRAWING.

2 ALL MEASUREMENTS ARE IN MILLIMETRES UNLESS STATED OTHERWISE.

3 THIS DRAWING IS TO BE READ IN CONJUNCTION WITH THE SPECIFICATION AND ALL RELEVANT ARCHITECTURAL, ELECTRICAL, MECHANICAL AND STRUCTURAL DRAWINGS.

CLIENT BP4L_KIN_ATK_DR_ 00_BW_01_04_P01

IN ADDITION TO THE HAZARDS/RISKS NORMALLY ASSOCIATED WITH THE TYPES OF WORK DETAILED ON THIS DRAWING, NOTE THE FOLLOWING SIGNIFICANT RESIDUAL RISKS

ITEM HAZARD RISK

REV DESCRIPTION BY DATE CHKD AUTH

ATKINS
Atkins Limited
3100 Century Way
Thorpe Park
Leeds
LS15 8ZB
England
Telephone +44 (0)113 305 6000
Fax +44 (0)113 305 5900

CLIENT
Barnsley Partnership For Learning
LAING O'ROURKE

PROJECT
BARNSLEY BSF
HOLGATE KINGSTONE ALC
5089005

TITLE
First Floor Plan
General Arrangement

SCALE	ORIGINAL SIZE	DESIGNED	DRAWN	CHECKED	AUTHORISED
1 : 200	A0	RW	CD	RW	LP
	OFFICE	DATE	DATE	DATE	DATE
	LEED	27.04.10	16.07.10	16.07.10	

AGENT ORIGINATOR ZONE LEVEL DOC NO REV
BP4L_KIN_ATK_PL_ 00_BW_01_04_P01