


PROPOSED FRONT ELEVATION SCALE 1:100

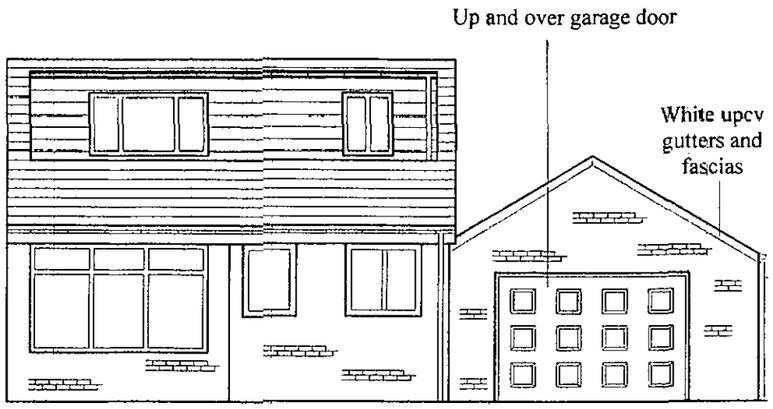


EXISTING FRONT ELEVATION SCALE 1:100

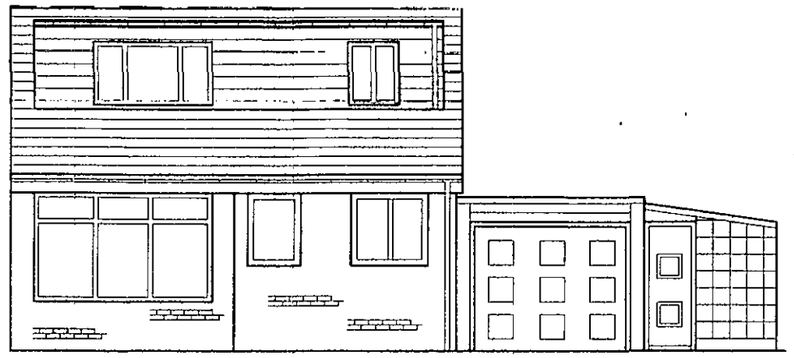

PROPOSED REAR ELEVATION SCALE 1:100

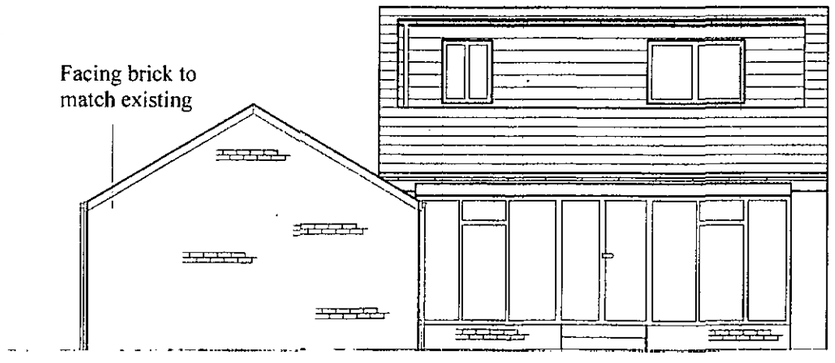

EXISTING REAR ELEVATION SCALE 1:100

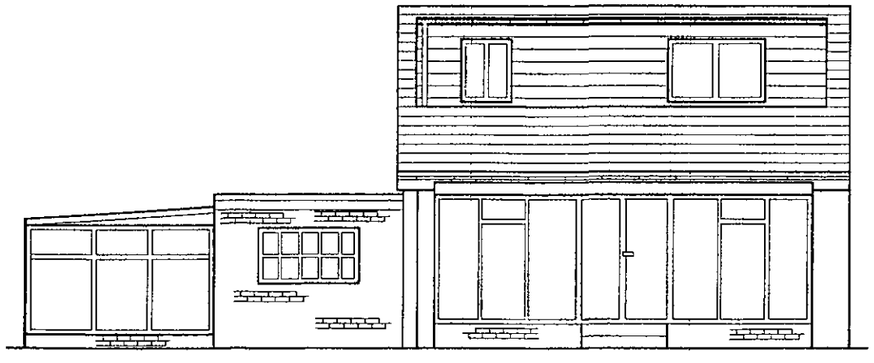


PLANNING APPLICATION


23 HUNTERS RISE
POGMOOR
BARNSLEY
SOUTH YORKSHIRE
S75 2JX

PROPOSAL - DETACHED GARAGE/STORE ROOM
EXISTING/PROPOSED FRONT AND REAR ELEVATIONS - SCALE 1:100

EXISTING SIDE ELEVATION SCALE 1:100

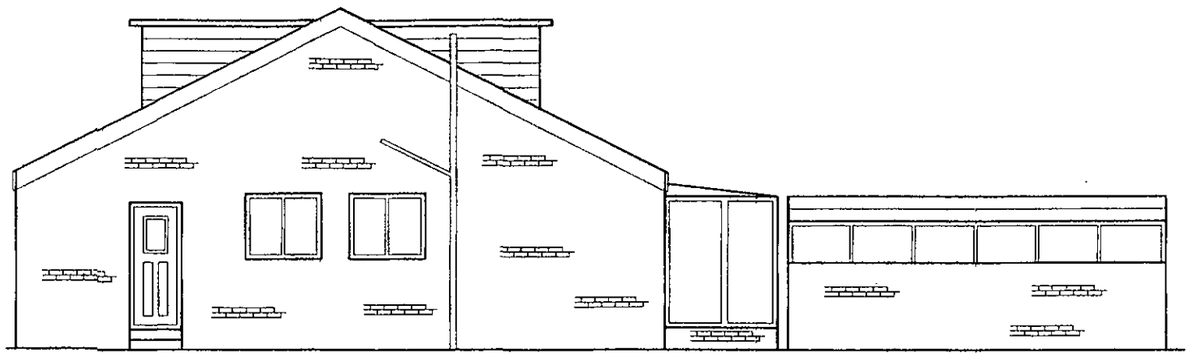

PROPOSED SIDE ELEVATION SCALE 1:100

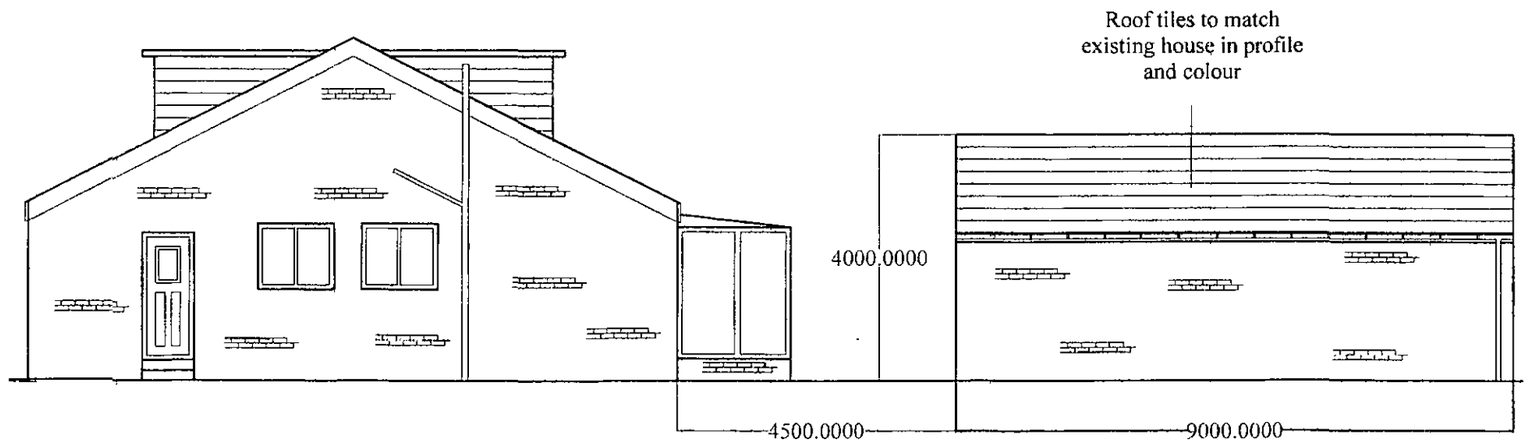


PLANNING APPLICATION


23 HUNTERS RISE
POGMOOR
BARNSLEY
SOUTH YORKSHIRE
S75 2JX

PROPOSAL - DETACHED
GARAGE/STORE ROOM
EXISTING/PROPOSED SIDE ELEVATIONS
- SCALE 1:100


EXISTING SIDE ELEVATION SCALE 1:100

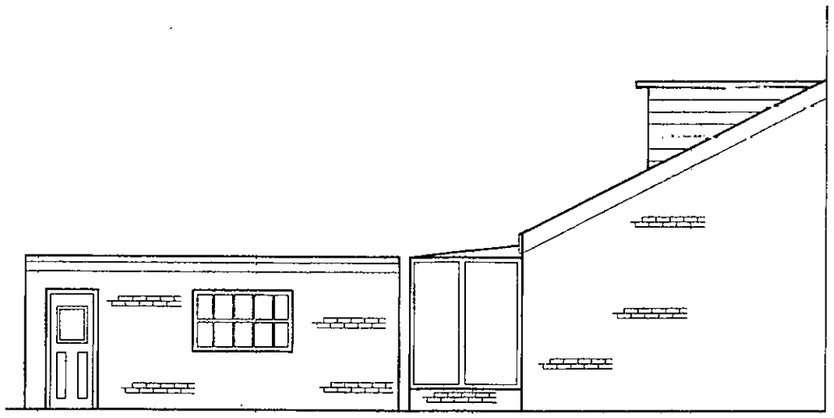

PROPOSED SIDE ELEVATION SCALE 1:100

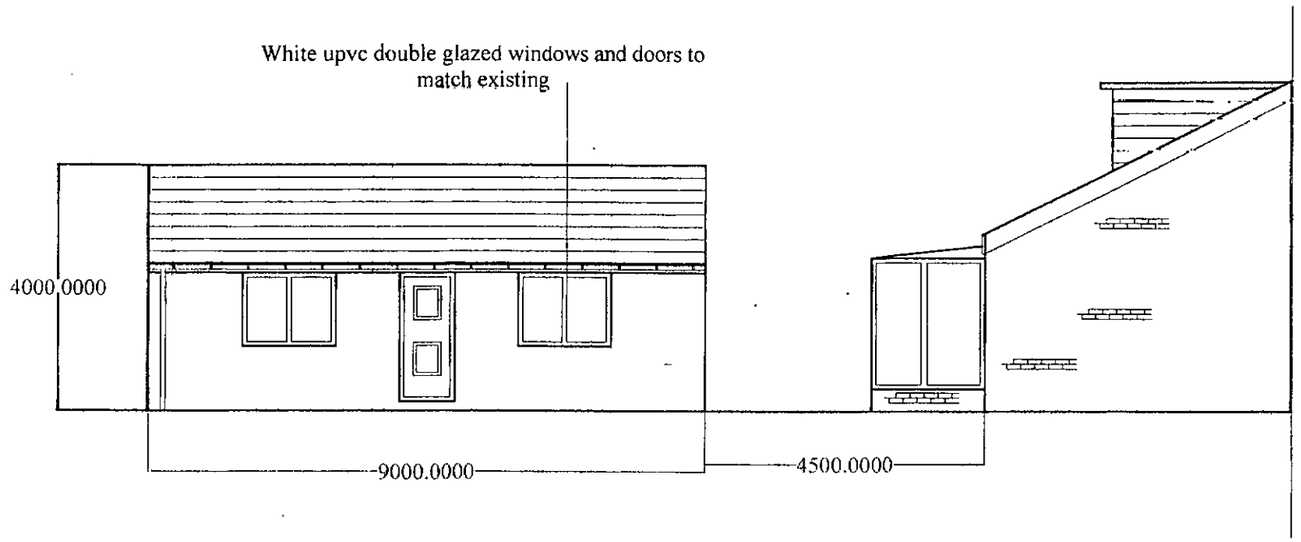

PROPOSED SIDE ELEVATION SCALE 1:100

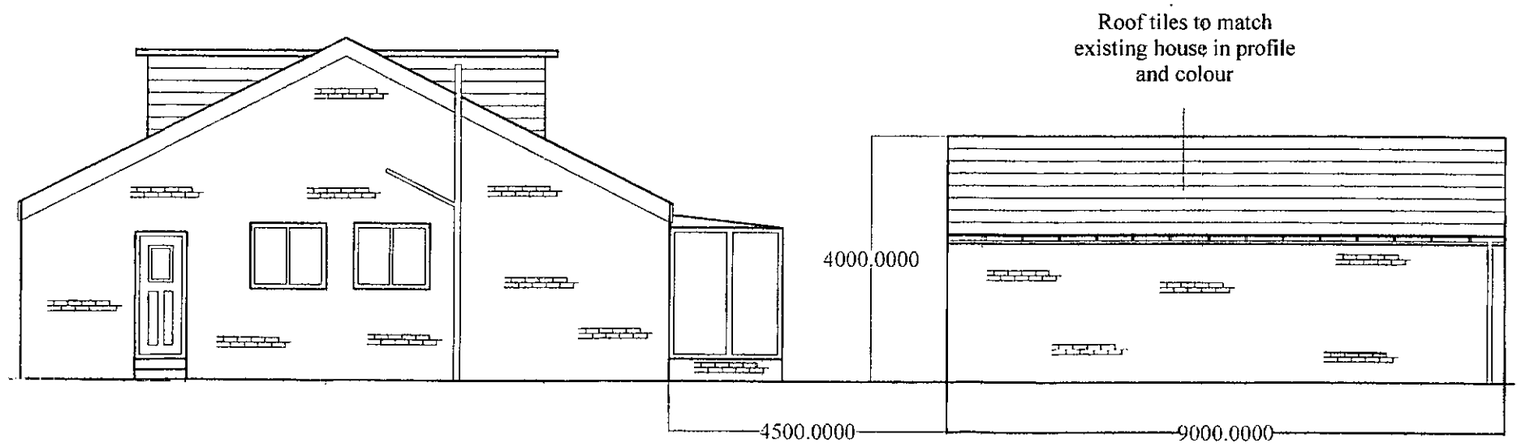


PLANNING APPLICATION


23 HUNTERS RISE
POGMOOR
BARNSLEY
SOUTH YORKSHIRE
S75 2JX

PROPOSAL - DETACHED GARAGE/STORE ROOM EXISTING/PROPOSED SIDE ELEVATIONS - SCALE 1:100

EXISTING SITE PLAN - SCALE 1:200

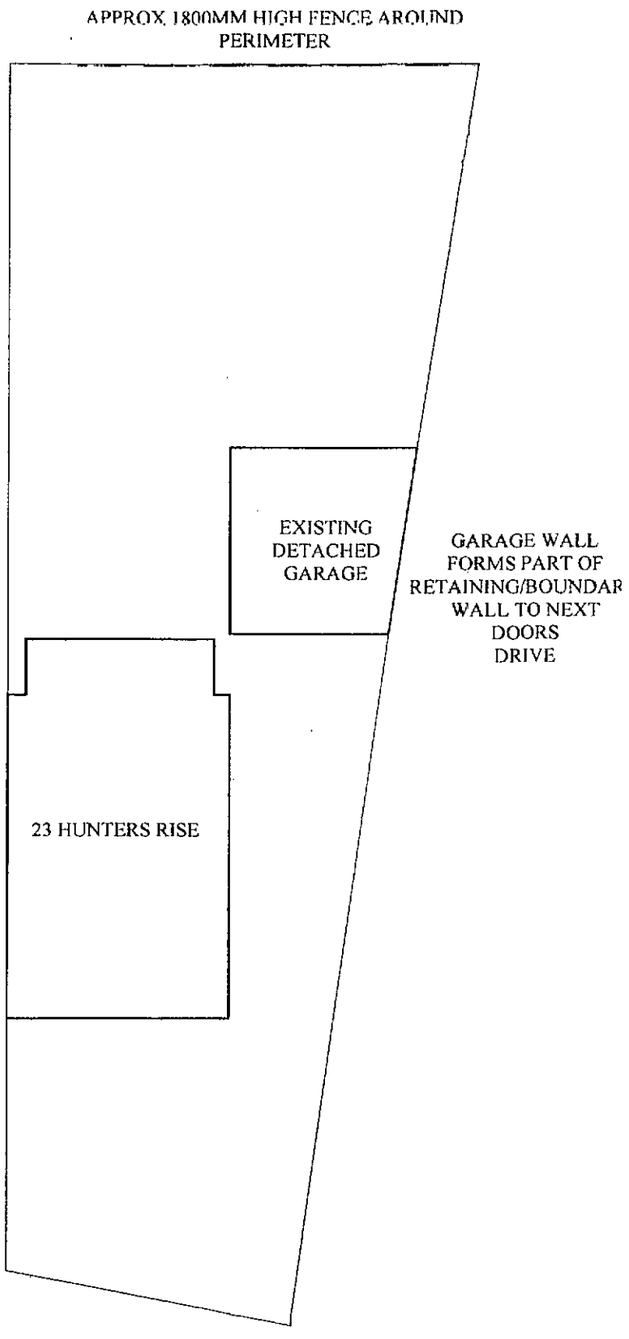

PROPOSED SITE PLAN - SCALE 1:200

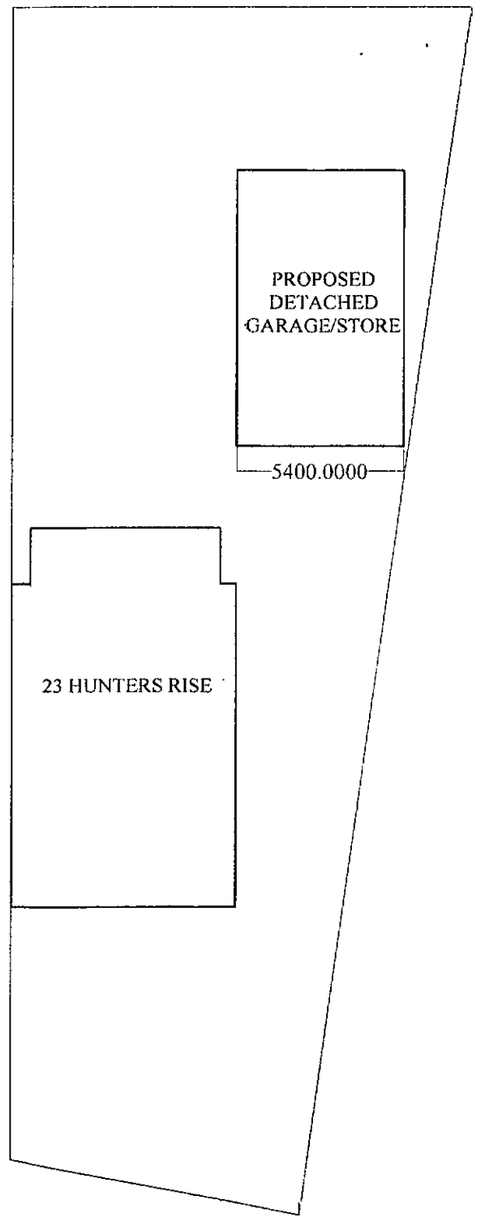

PLANNING APPLICATION

23 HUNTERS RISE
POGMOOR
BARNSLEY
SOUTH YORKSHIRE
S75 2JX

PROPOSAL - DETACHED GARAGE/STORE ROOM
EXISTING/PROPOSED SITE PLAN - SCALE 1:200