

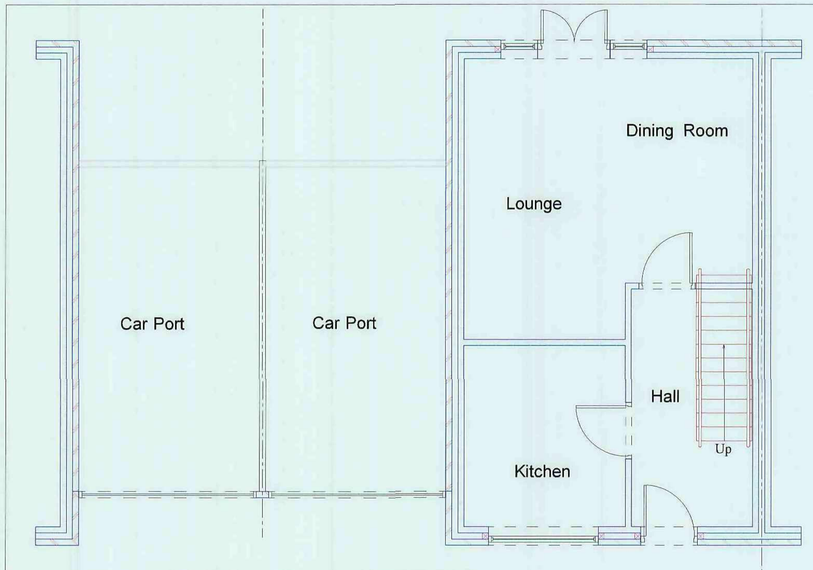


Existing Ground Floor Plan

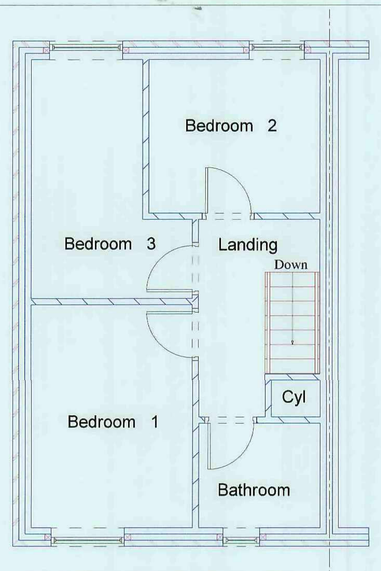


Existing First Floor Plan

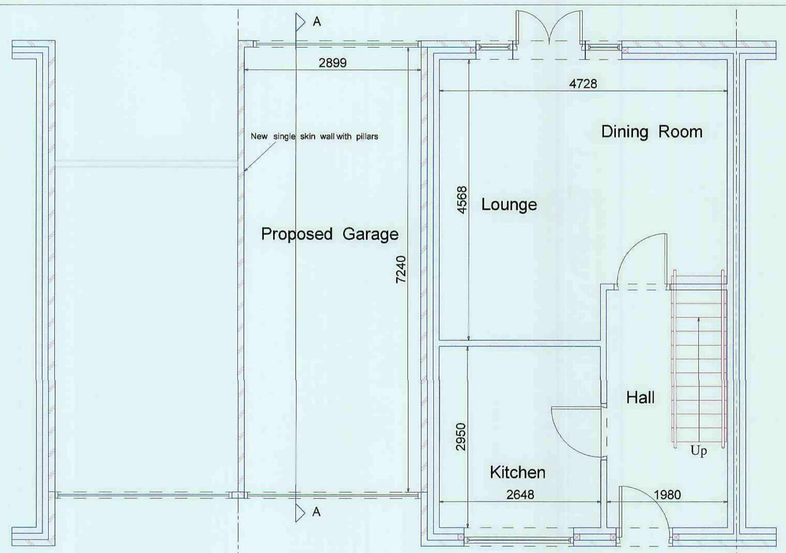


Proposed Ground Floor Plan




Existing Front Elevation

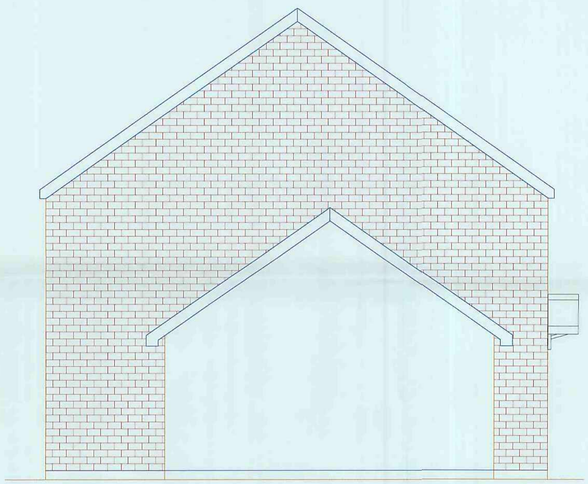

Existing Side Elevation

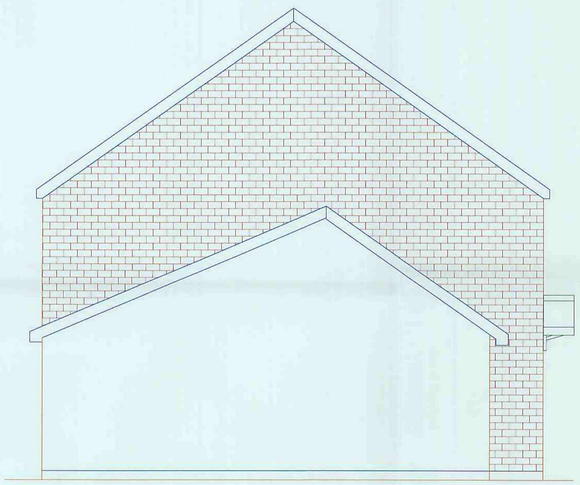

Proposed Side Elevation

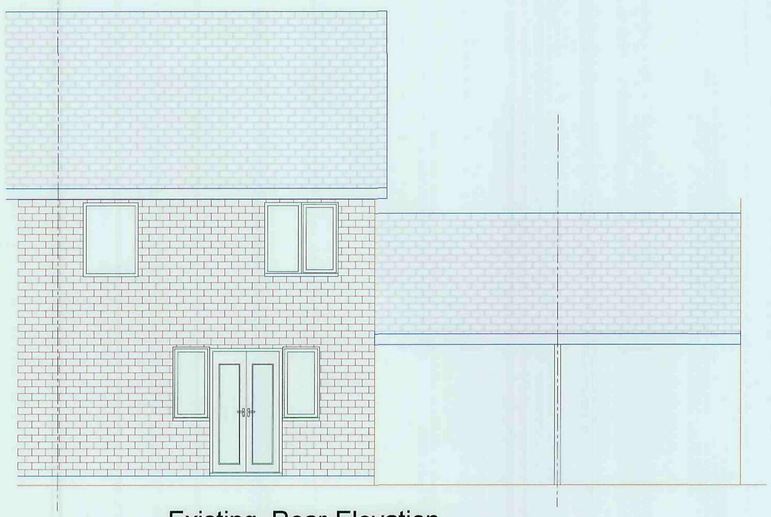



Existing Rear Elevation



Proposed Rear Elevation

Site Plan
Scale 1:500

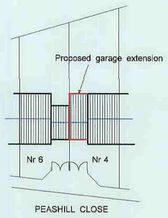

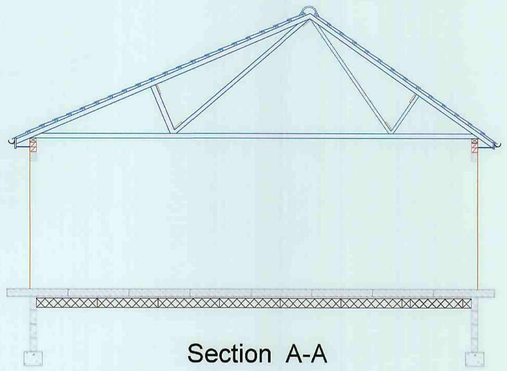

Section A-A

Notes

PAUL GLOVER
DESIGN SERVICES

Glover Building Management

Project
Proposed Garage Extension
4 Peashill Close
Barnsley
S70 1NY

Drawing Title
Planning Proposal
Existing & Proposed Floor Plans

Client
Mr J.Beverley

Drawing No.
PG 114 Rev A

Date	Scale
August 2011	1:50
Drawn by	Checked by
P.Glover	PG

Page Size - A1

3000 mm

6 Beaulieu Close, Mapplewell, Barnsley
Tel 01226 387491/07730258347

RECEIVED
06 SEP 2011