
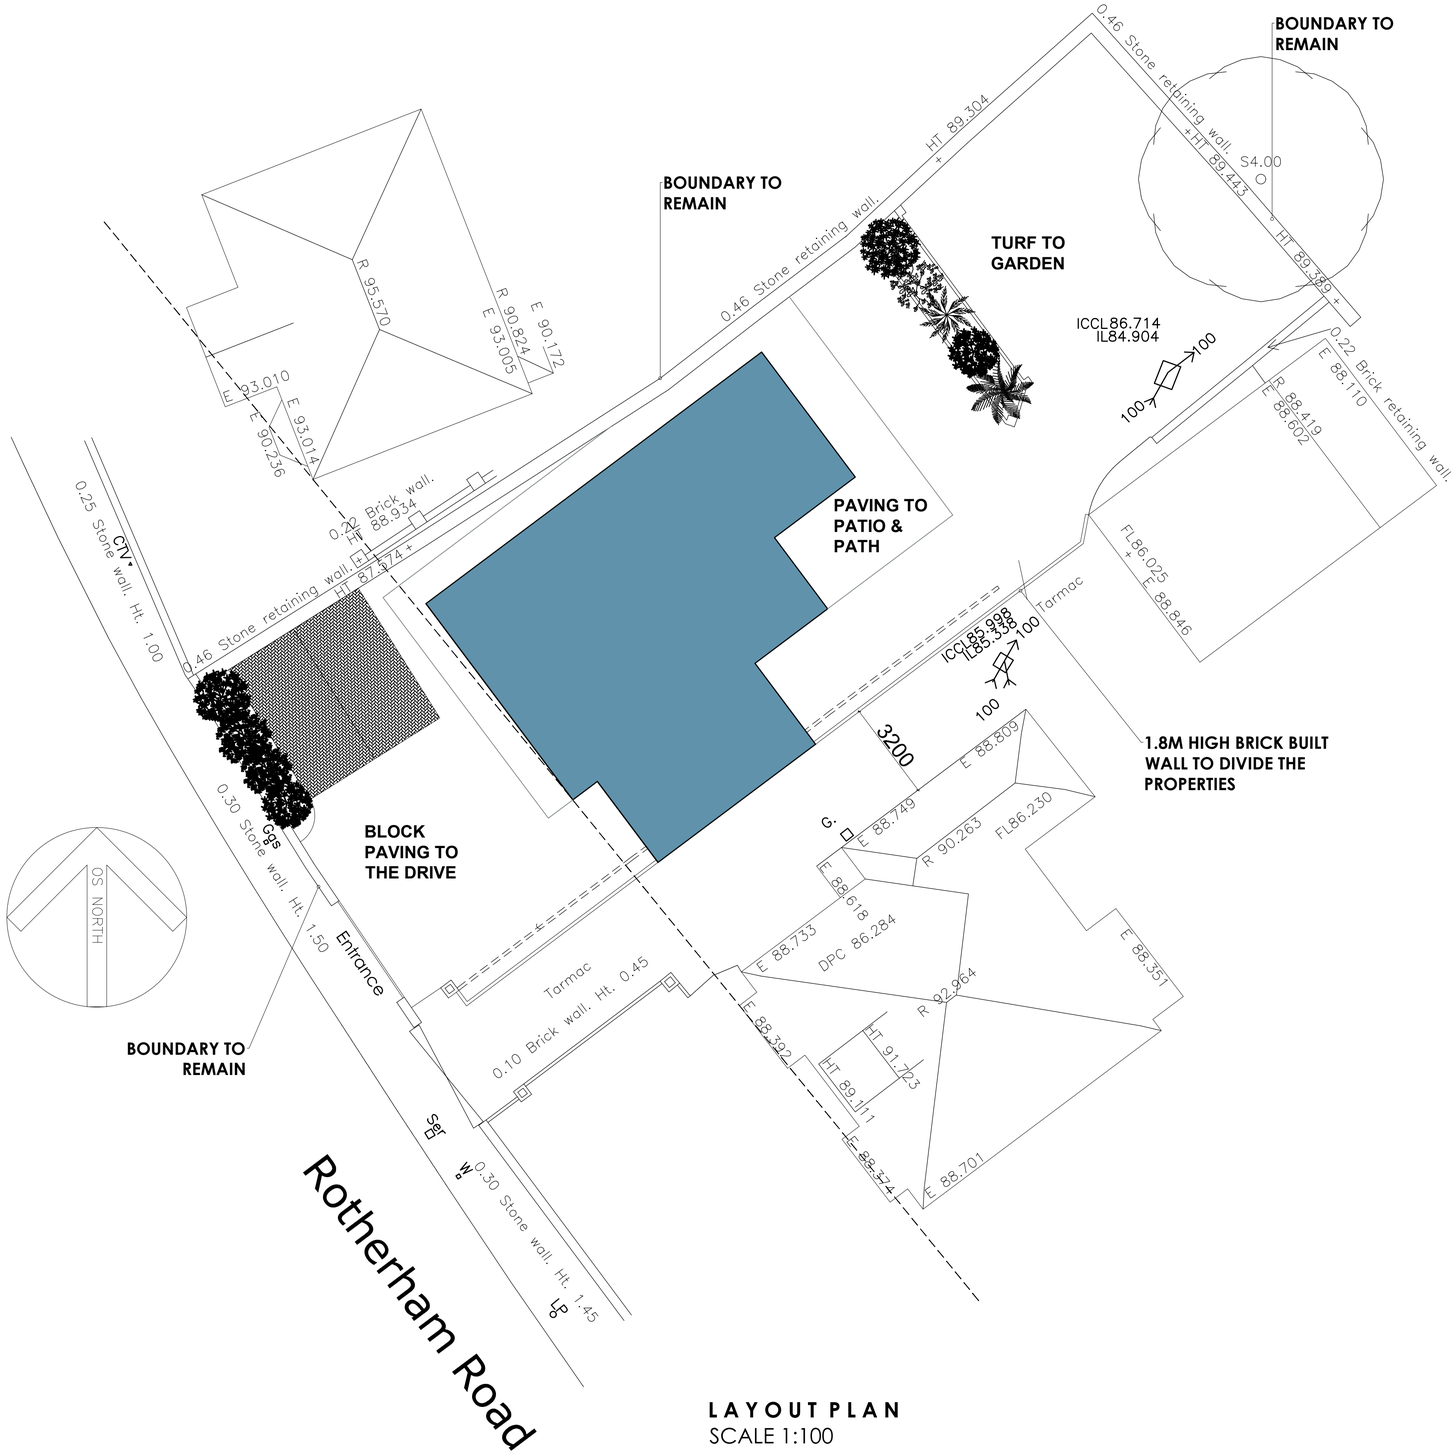


LAYOUT PLAN
SCALE 1:100

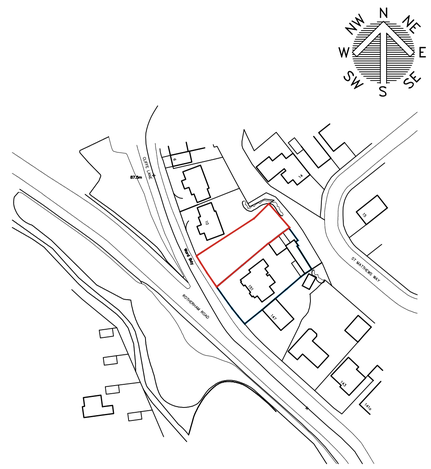

SITE PLAN
SCALE 1:1250

White Agus PARTNERSHIP
8 MORSTON BUSINESS PARK,
WHALEY ROAD, BARUGH GREEN,
BARNSLEY.
S75 1HQ
Phone: 01226 208482
Fax: 01226 283030
Email: info@whiteaguspartnership.co.uk
Web: www.whiteaguspartnership.co.uk
ARCHITECTURAL SERVICES AND SURVEYORS

Project. PROPOSED BUNGALOW AT 151 ROTHERHAM ROAD, MONK BRETTON BARNSLEY, S71 2LL	Client. MR & MRS JEFFERS
Drawing Title. LAYOUT PLAN	Date. JULY 2017 / Scale. AS SHOWN Ref. 17-032 / Dwg. No. 01 / Rev.

Date	Suffix	Description	Date	Suffix	Description