


plans as proposed

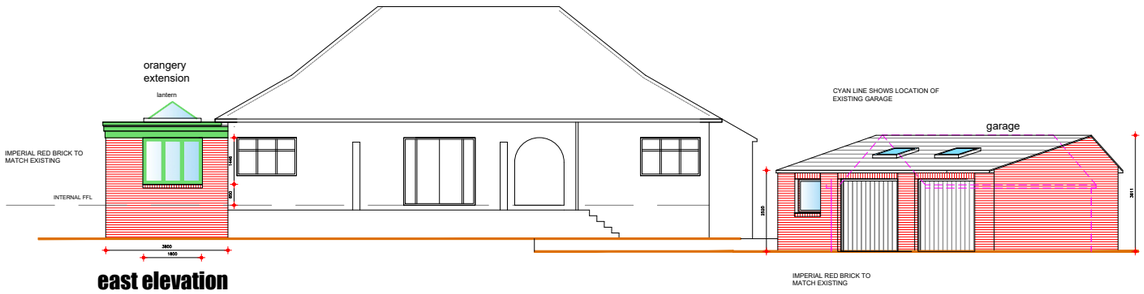


east elevation

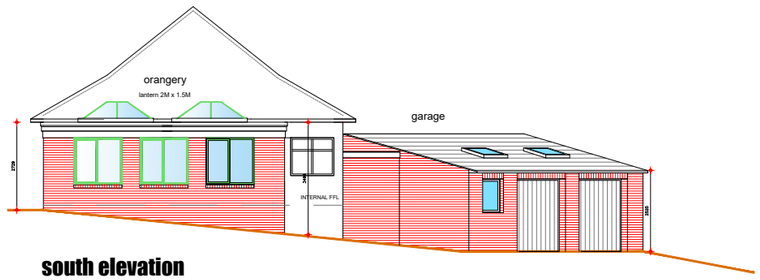


south elevation

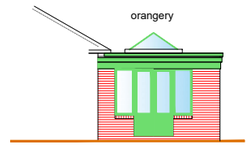


west elevation

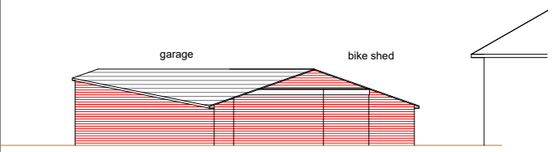


west elevation

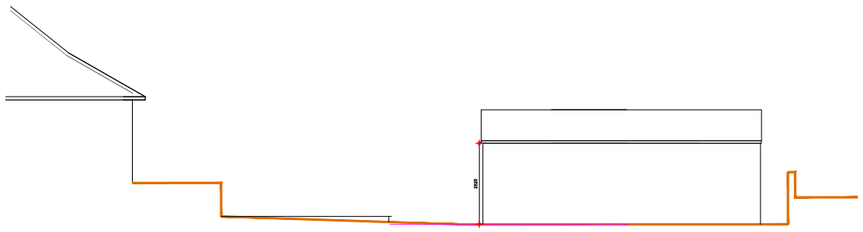


section A-A

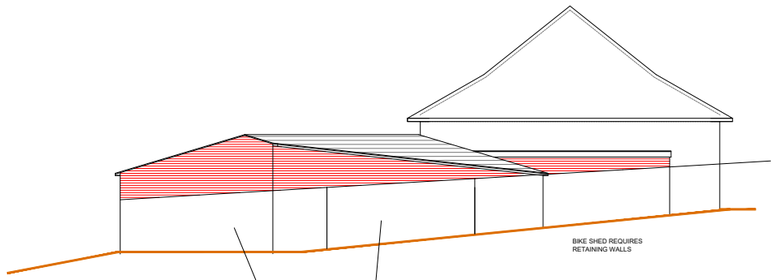


north elevation

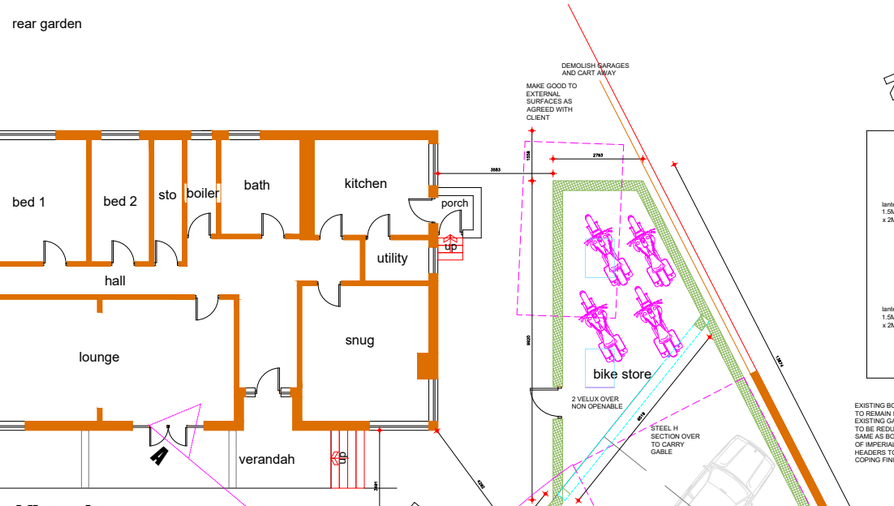


ground floor plan

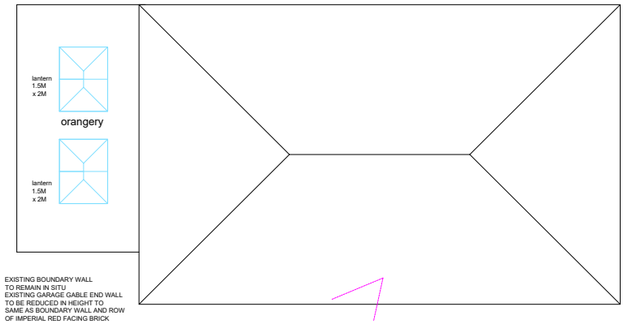

roof plan

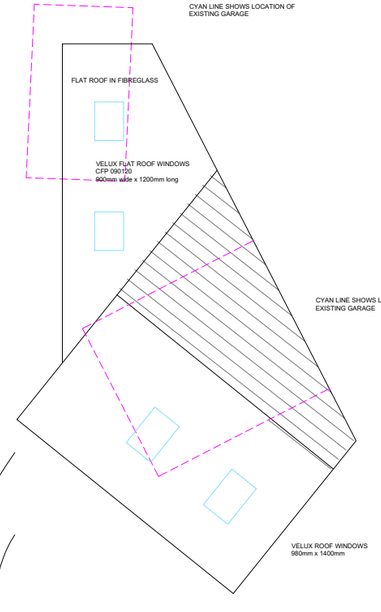

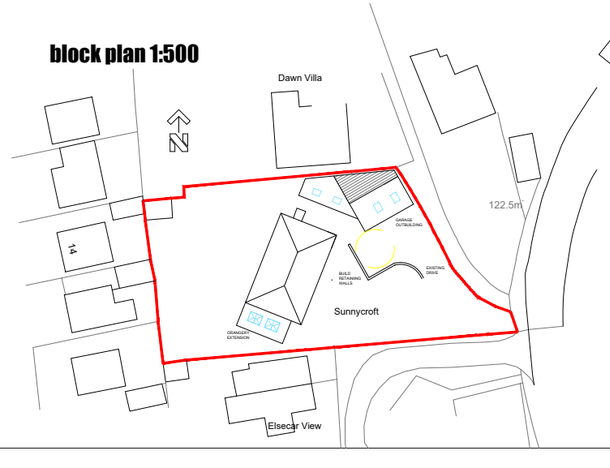

Scale 1 to 100 @A1

0 1 5 10

J MURRAY ARCHITECTURE
4 BROOKSIDE CLOSE, HACKENTHORPE
SHEFFIELD S12 4LE 0114 247 0602
mob 07921 086790 julie-murray1@outlook.com

TITLE
extension and new garage
Sunnycroft, Milton Road,
HOYLAND S74 9AX

CLIENT Mr & Mrs D Hawkes

plans as proposed

DATE 19/9/2023 SCALE 1:100

DRAWING No.
H/23/02

REVISION a|b|