

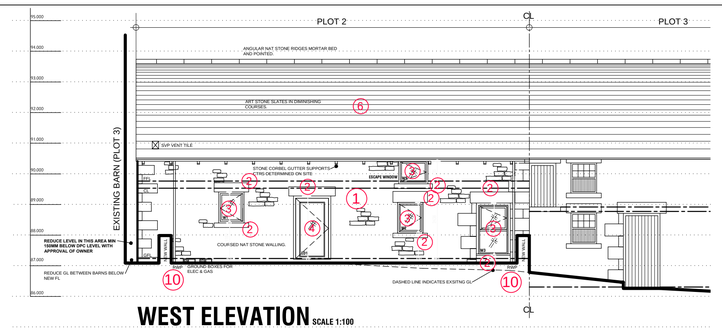


WEST ELEVATION SCALE 1:100

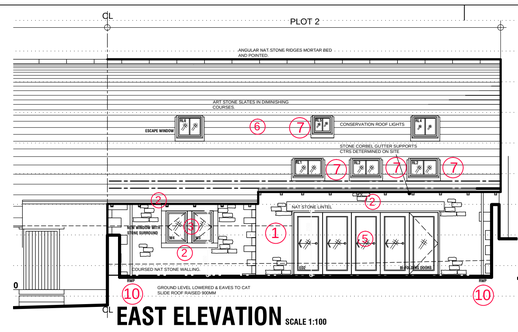


EAST ELEVATION SCALE 1:100

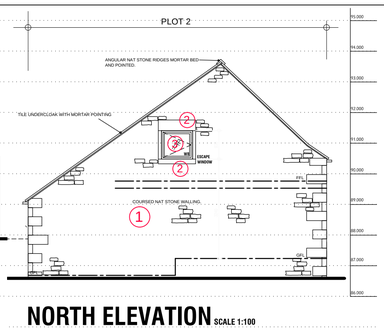


NORTH ELEVATION SCALE 1:100

MATERIALS BARN CONVERSION WORKS :-


1. WALLS : NATURAL STONE WALLS STONE RE-USED FROM EXISITNG DEMOLISHED BARN
2. HEADS & CILLS : NATURAL STONE HEADS & CILLS NEW & RE-USED FROM EXISITNG DEMOLISHED BARN
3. WINDOWS : DARK STAINED HARDWOOD WINDOWS SET MIN 75MM IN REVEAL
4. DOORS : DARK STAINED HARDWOOD DOOR & FRAME SET MIN 75MM IN REVEAL.
5. BI-FOLDING DOORS : POWDER COAT ALUMINIUM DOORS & FRAME (COLOUR TO BROWN MATCH TIMBER WINDOWS & DOORS.
6. ROOF COVERING : GREY ARTIFICIAL STONE SLATES.
7. VELUX CONSERVATION ROOF LIGHTS SET RECESSED IN ROOF.
10. BLACK UPVC OGEE PROFILE GUTTERS & BLACK ROUND DOWN PIPES

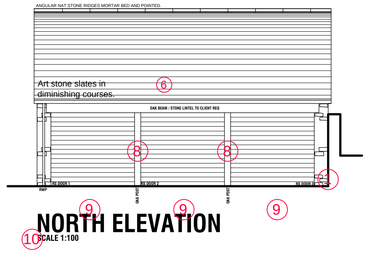


NORTH ELEVATION SCALE 1:100

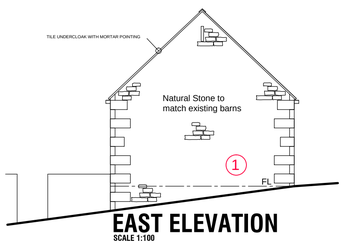

EAST ELEVATION SCALE 1:100

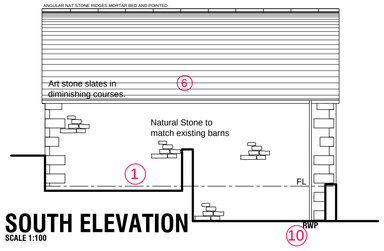


SOUTH ELEVATION SCALE 1:100

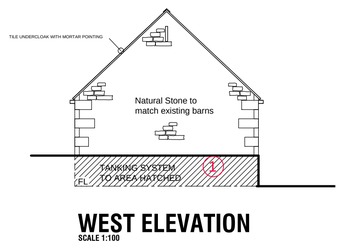

WEST ELEVATION SCALE 1:100

MATERIALS GARAGE :-

1. WALLS : NATURAL STONE WALLS STONE RE-USED FROM EXISITNG DEMOLISHED BARN
6. ROOF COVERING : GREY ARTIFICIAL STONE SLATES.
8. OAK BEAM OVER GARAGE DOORS & OAK SUPPORT POSTS
9. ROLLER SHUTTER GARAGE DOORS COLOUR BROWN TO MATCH NEW BARN WINDOWS & DOORS
10. BLACK UPVC OGEE PROFILE GUTTERS & BLACK ROUND DOWN PIPES

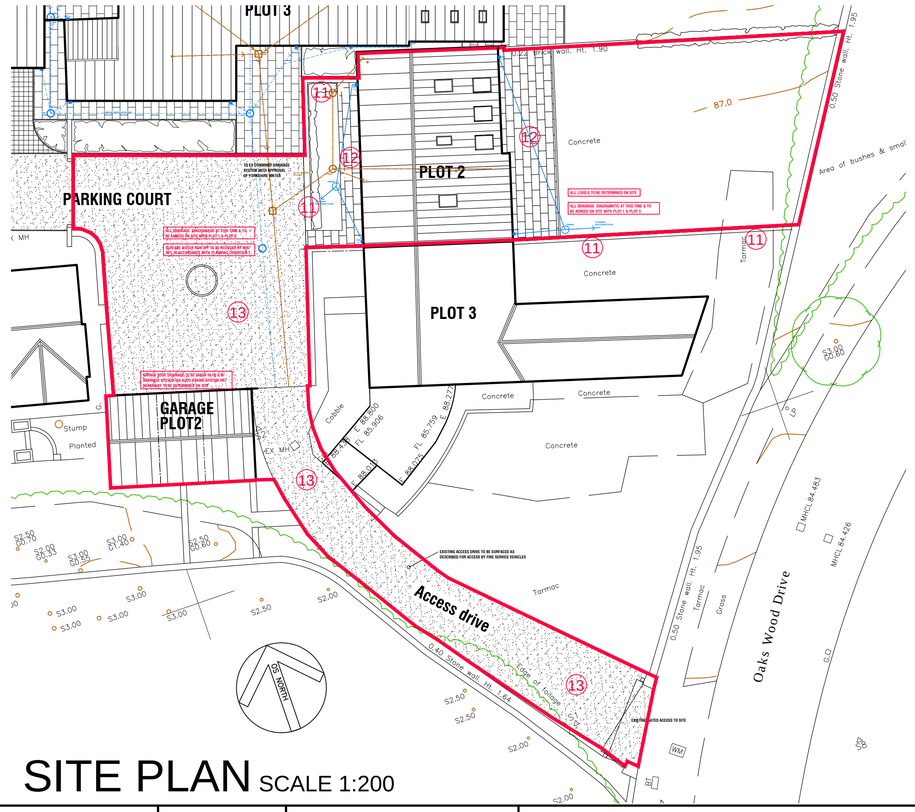

SITE PLAN SCALE 1:200

SITE PLAN

11. GARDEN WALLS : NATURAL STONE WALLS STONE RE-USED FROM EXISITNG DEMOLISHED BARN
12. PAVED AREAS : NATURAL STONE PAVERS NEW & RE-USED FROM DEMOLITION WORKSS
13. PARKING COURT & SHARED ACCESS : BONDED GRAVEL

1. THIS DRAWING AND THE COPYRIGHTS AND PATENTS THEREIN ARE THE PROPERTY OF NYP ARCHITECTURAL SERVICES LLP REGISTERED IN ENGLAND AND WALES No. 4631338 AND MAY BE USED OR REPRODUCED ONLY UNDER CONTRACT.

2. CONTRACTORS AND SUB-CONTRACTORS MUST CHECK AND AGREE ALL DIMENSIONS BEFORE PREPARING SHOP DRAWINGS OR COMMENCING WORK ON SITE

3. CONTRACTORS ARE RESPONSIBLE FOR INFORMING THE DESIGNER OF ANY DISCREPANCY DISCOVERED ON THIS DRAWING OR BETWEEN THIS DRAWING AND ANY OTHER RELATED DOCUMENT ISSUED UNDER THE STANDARD FORM OF CONTRACT IN RESPECT OF THE WORK.

4. WRITTEN DIMENSIONS ONLY ARE TO BE USED FROM THIS DRAWING. IF IN ANY DOUBT ASK FOR CLARIFICATION.

Notes.

Revisions.

Date	Suffix	Description	Date	Suffix	Description

NYP ARCHITECTURAL SERVICES
The Grove, High Street, Dodworth, Barnsley, S75 3RQ. Tel: 01226 200989. E-mail : scott@nypas.co.uk / stephen@nypas.co.uk

Project. PLOT 2 OAKS FARM OAKS WOOD DRIVE DARTON , BARNSLEY		Client. MR M SMITH	
Drawing Title. EXTERNAL MATERIALS & FINISHES DRAWING		Date. OCT 2017	Scale. AS INDICATED
		Ref. 02/68	Dwg. No. M01
			Rev.

SHEET SIZE A1