




PROPOSED FRONT ELEVATION
SCALE 1:100

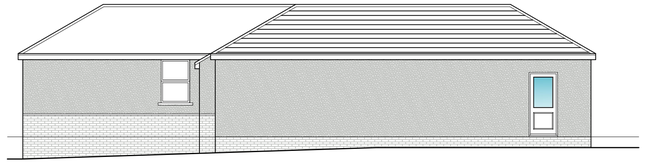


PROPOSED SIDE ELEVATION
SCALE 1:100

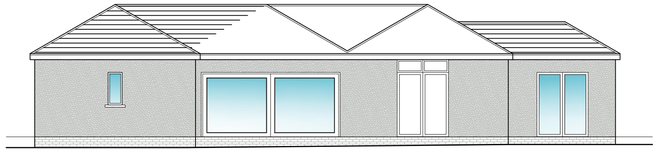


PROPOSED REAR ELEVATION
SCALE 1:100

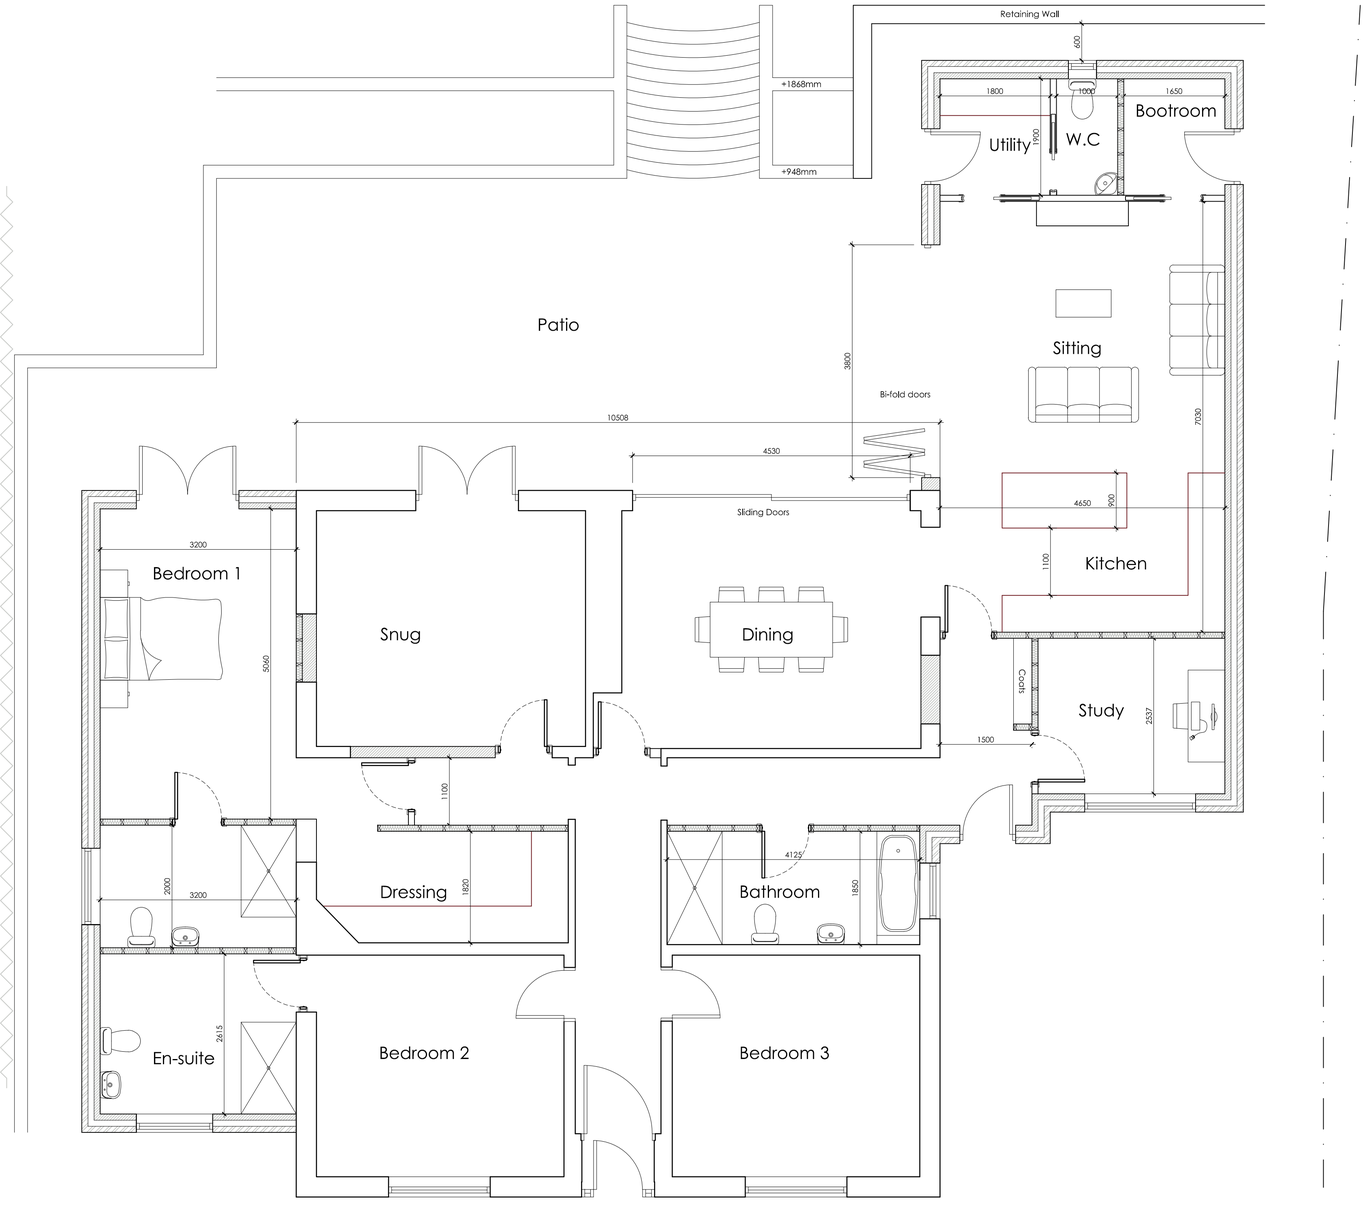


PROPOSED GROUND FLOOR PLAN
SCALE 1:50

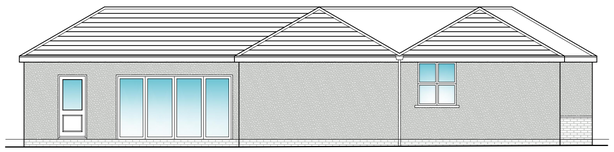

PROPOSED SIDE ELEVATION
SCALE 1:100

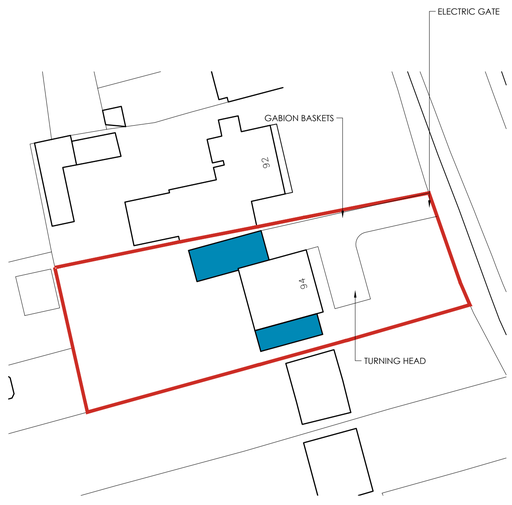

BLOCK PLAN
SCALE 1:500

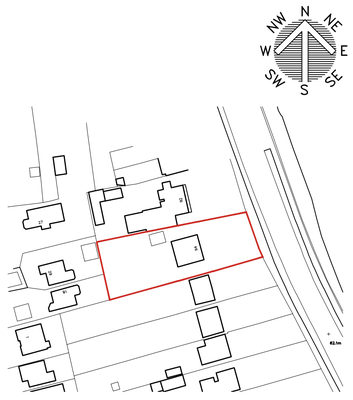

LOCATION PLAN
SCALE 1:1250

White Agus PARTNERSHIP
ARCHITECTURAL SERVICES

OFFICE ONE,
34 VICTORIA ROAD,
BARNSLEY,
S70 2BU

Phone: 01226 208482
Email: info@whiteaguspartnership.co.uk
Web: www.whiteaguspartnership.co.uk

Project. PROPOSED WORKS 94 BARNSLEY ROAD DARTON, S75 5NS	Client. MR JOHN HAYWARD
Drawing Title. PLANS AND ELEVATIONS	Date. MAY 2022 Scale. 1:50 & 1:100 @ A1 Ref. 21–264 Dwg. No. 01 Rev. B

Date	Suffix	Description	Date	Suffix	Description
01–JUN–2022	A	REVISED TO CLIENTS REQUIREMENTS			
22/08/2022	B	TURNING HEAD REVISED			