


parking provision at the front of house as requested by the LPA. 13.03.2022

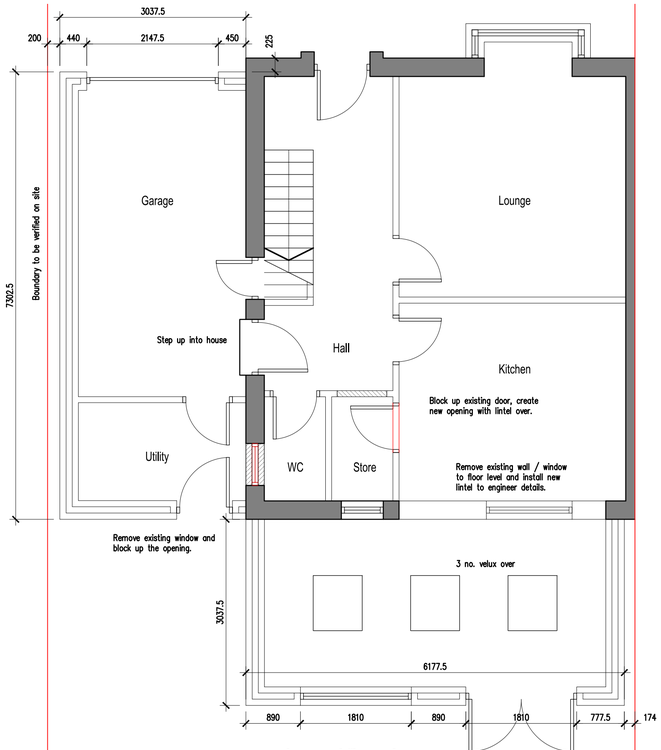

proposed ground floor plan
scale: 1:50

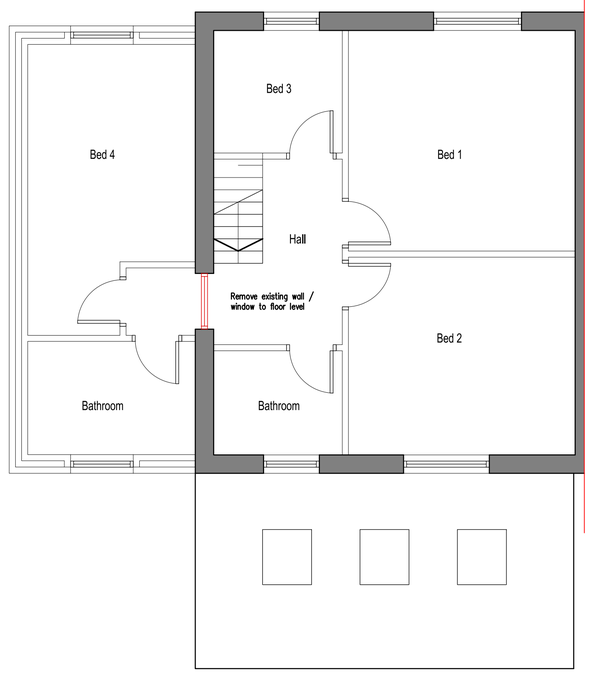


proposed first floor plan
scale: 1:50

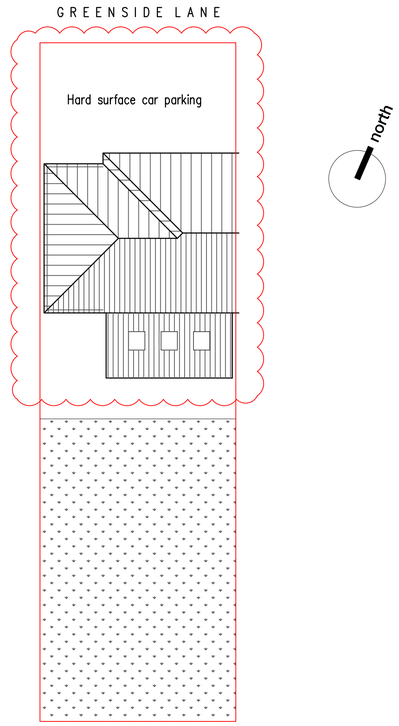

proposed block plan
scale: 1:150




proposed front elevation
scale: 1:50

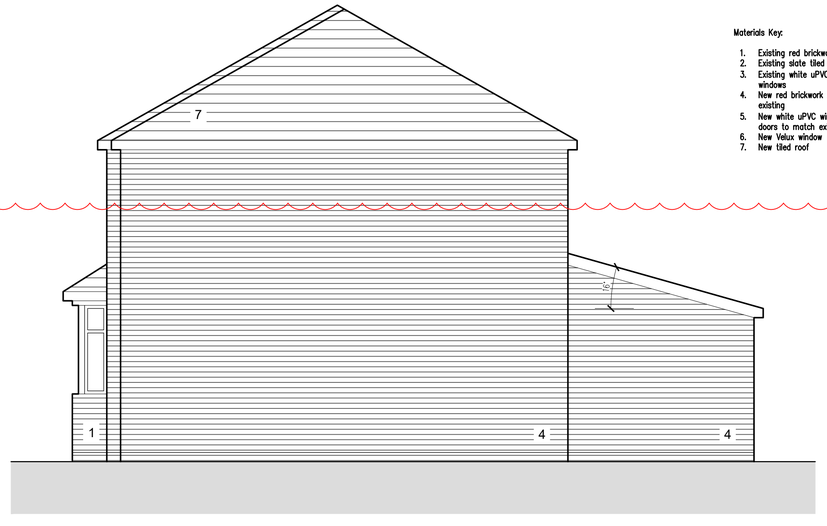

proposed side elevation
scale: 1:50

Materials Key:

1. Existing red brickwork
2. Existing slate tiled roof
3. Existing white uPVC doors / windows
4. New red brickwork to match existing
5. New white uPVC windows / doors to match existing
6. New Velux window
7. New tiled roof

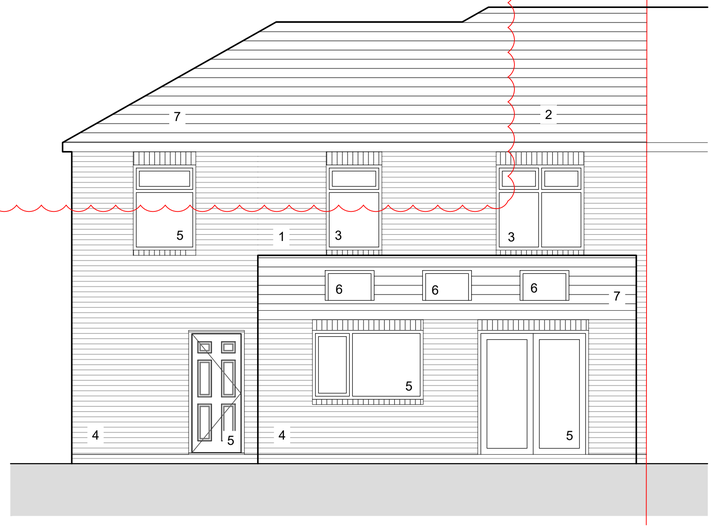

proposed rear elevation
scale: 1:50

PROJECT
52 Greenside Lane, Hoyland Barnsley

TITLE
Proposed GA's

SCALE	DATE
1:50 @ A1	25.01.2022
DRAWN BY	REVIEWED
DRAWING NO	REVISION
2022-02-02	A

0 500 1000 1500 2000 3 5 10