

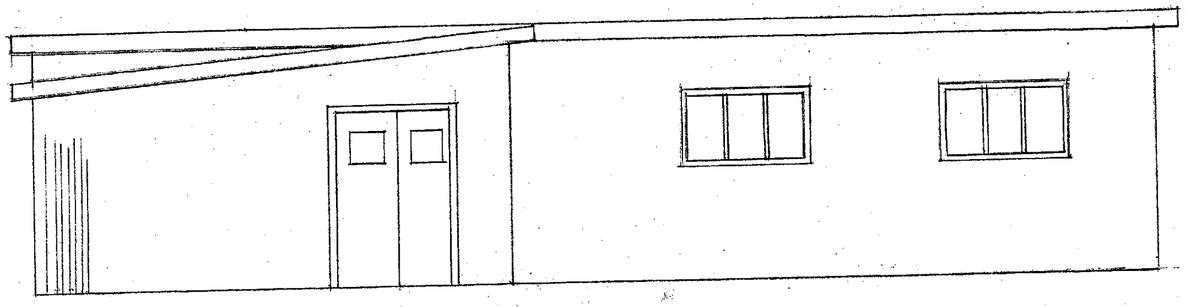



NORTH ELEVATION

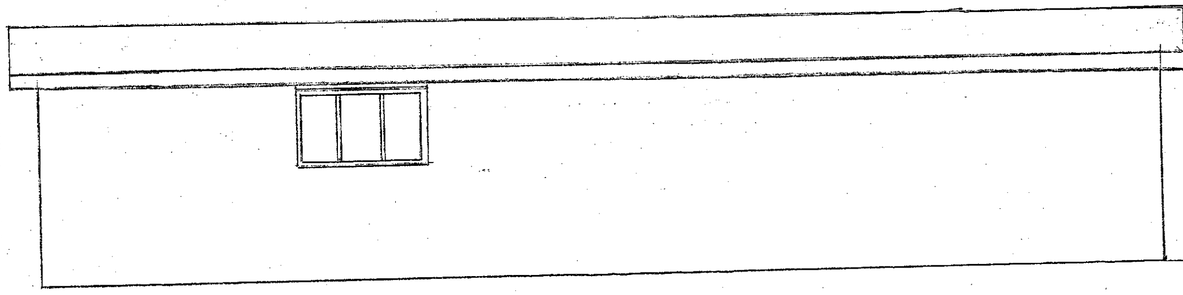


SOUTH ELEVATION

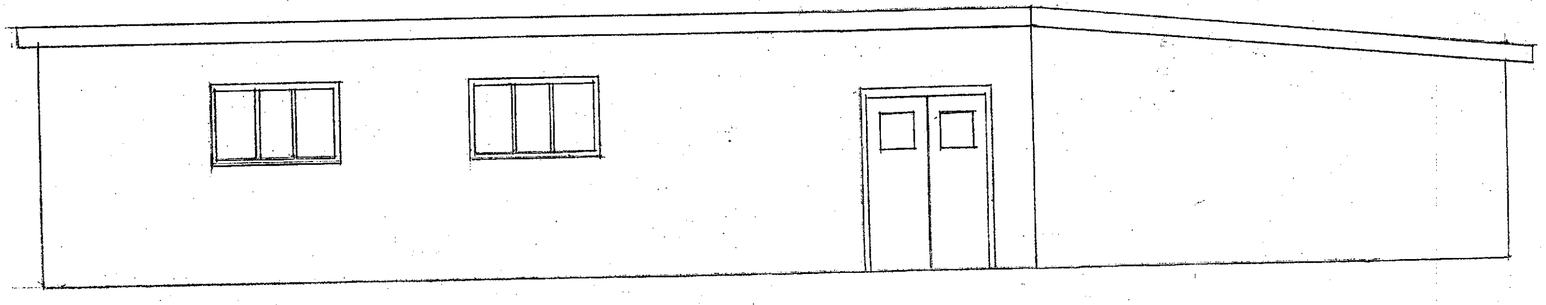

WEST ELEVATION

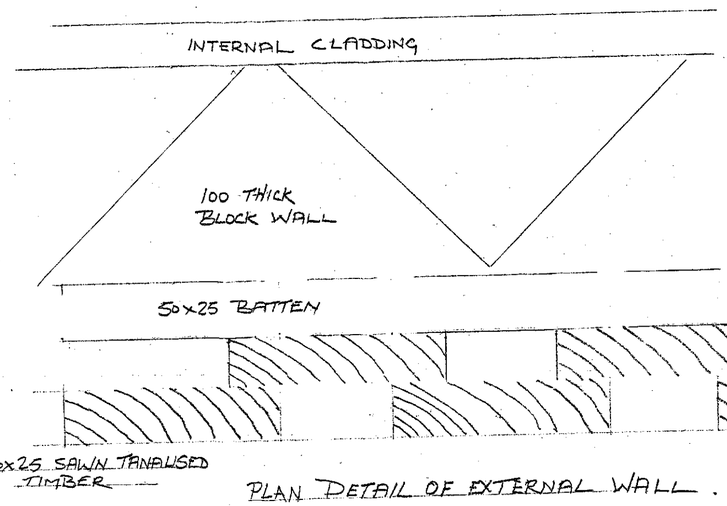

PLAN DETAIL OF EXTERNAL WALL.
SCALE 1:20

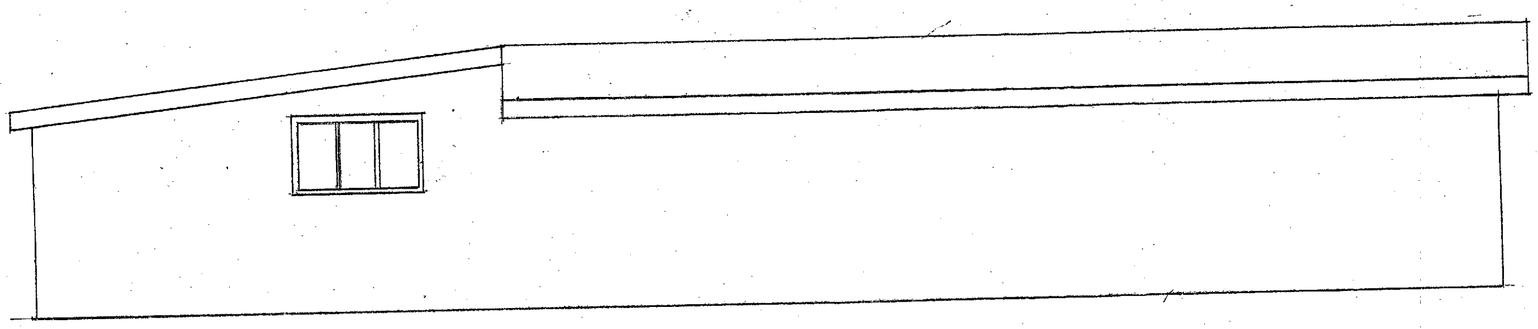

EAST ELEVATION

ROOF TO BE FINISHED
IN METAL PROFILE INSULATED
SHEET DARK GREEN IN COLOUR.

WINDOWS, DOORS AND FRAMES
TO HAVE DARK STAIN FINISH

PROPOSED KENNELS
FOR THE RETIRED GREYHOUND TRUST
AT ROTHERHAM GATE LODGE
HOWBROOK LANE WORTLEY
SCALE 1:50 APRIL 2014

LMDC
CORPORATE MAIL ROOM
24 APR 2014
Received by:
ORIGINAL COPY

S
W
E
N

HOWBROOK LANE

ENTRANCE

ROTHERHAM GATE LODGE

PROPOSED KENNELS

EXCERCISE PADDOCK

SCALE 1:500

EXISTING DRAINAGE SYSTEM

BOUNDARY WALL

FOOD PREPARATION

KENNELS

KENNELS

EXCERCISE PADDOCK

EXISTING ENTRANCE

THE LODGE

PROPOSED KENNELS
FOR THE RETIRED GREYHOUND TRUST
AT ROTHERHAM GATE LODGE
HOWBROOK LANE
WORTLEY

SCALE 1:100 APRIL 2014

EXTG GRD LEV

EXISTING GROUND LEVEL

THE LODGE

FLOOR LEVEL

CORPORATE
24 APR
Received
Office