
This drawing is the property of BODEN ASSOCIATES. Copyright is reserved by them and the drawing is issued on the condition that it is not copied, reproduced, retained or disclosed to any unauthorised person, wholly or in part without the written consent of BODEN ASSOCIATES. All dimensions to be verified on site.

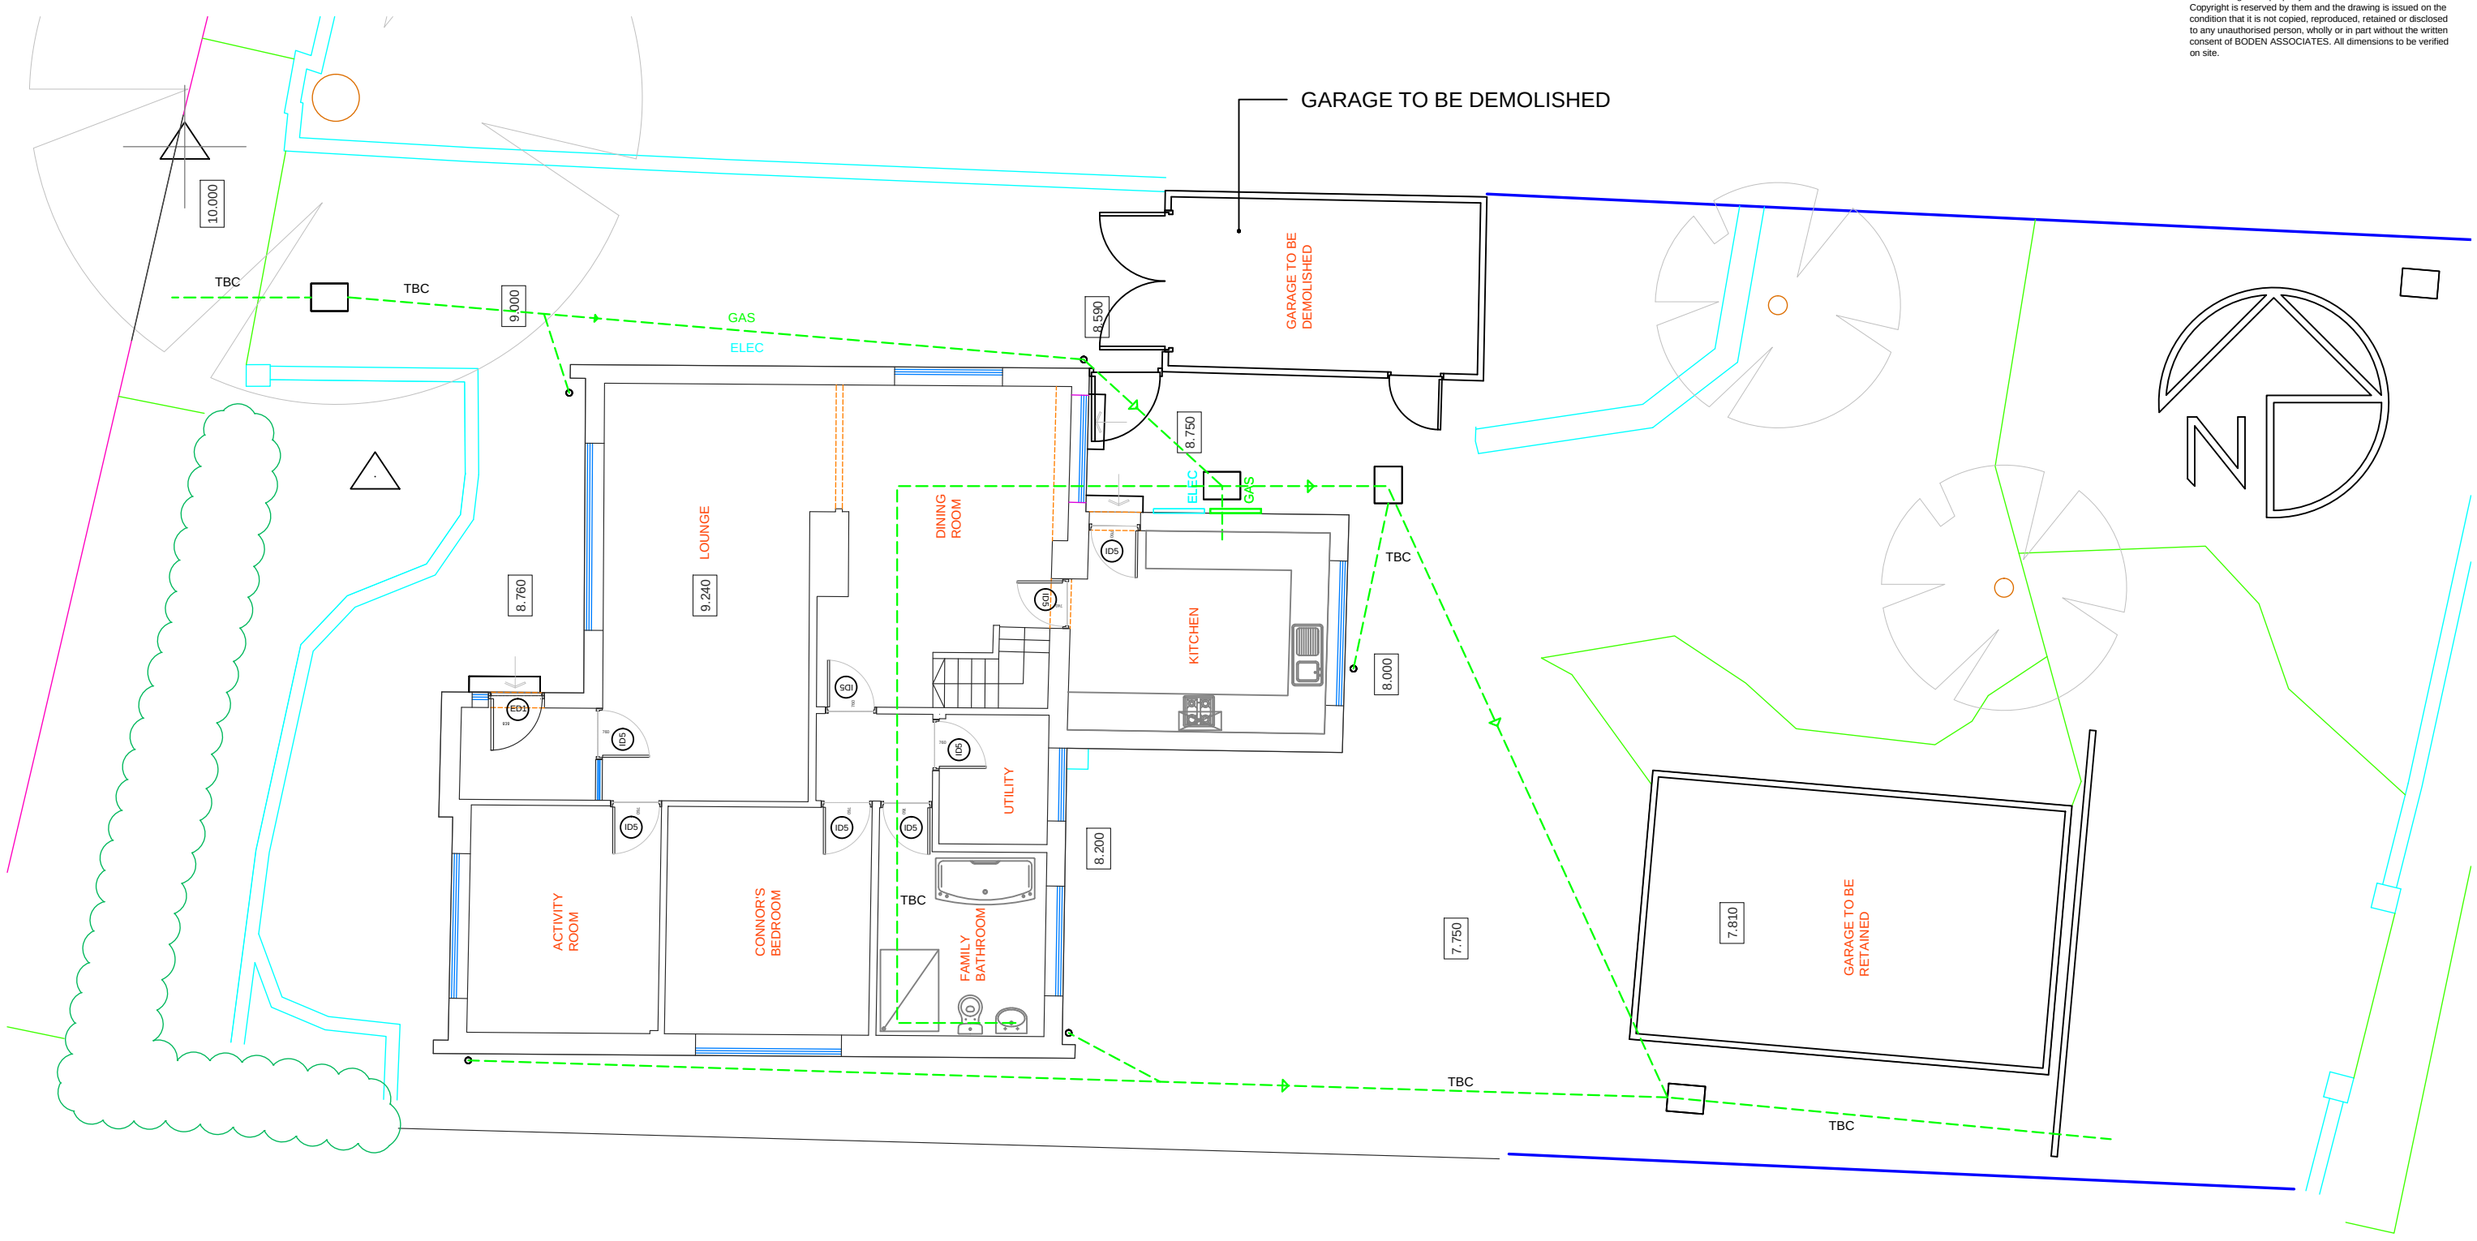

1000E

EXISTING GROUND FLOOR PLAN

1:100

0 1 2 4 6 8 10

Date	Description	By

BODEN ASSOCIATES

BARTON HOUSE, 61 HIGH ROAD
NOTTINGHAM NG9 4AJ
TEL 0115 913 0017

david@bodenassociates.co.uk
www.bodenassociates.co.uk

Client:
CONNOR WOOD

Project Title:
45 DEVONSHIRE DRIVE
BARNSLEY

Drawing Title:
EXISTING GROUND FLOOR PLAN

Project No:	Dwg No:	Revision:	Scale:
1660	(02)01		1:100@A3

Drawn:	Date:	Status:
DB	16.08.16	SURVEY