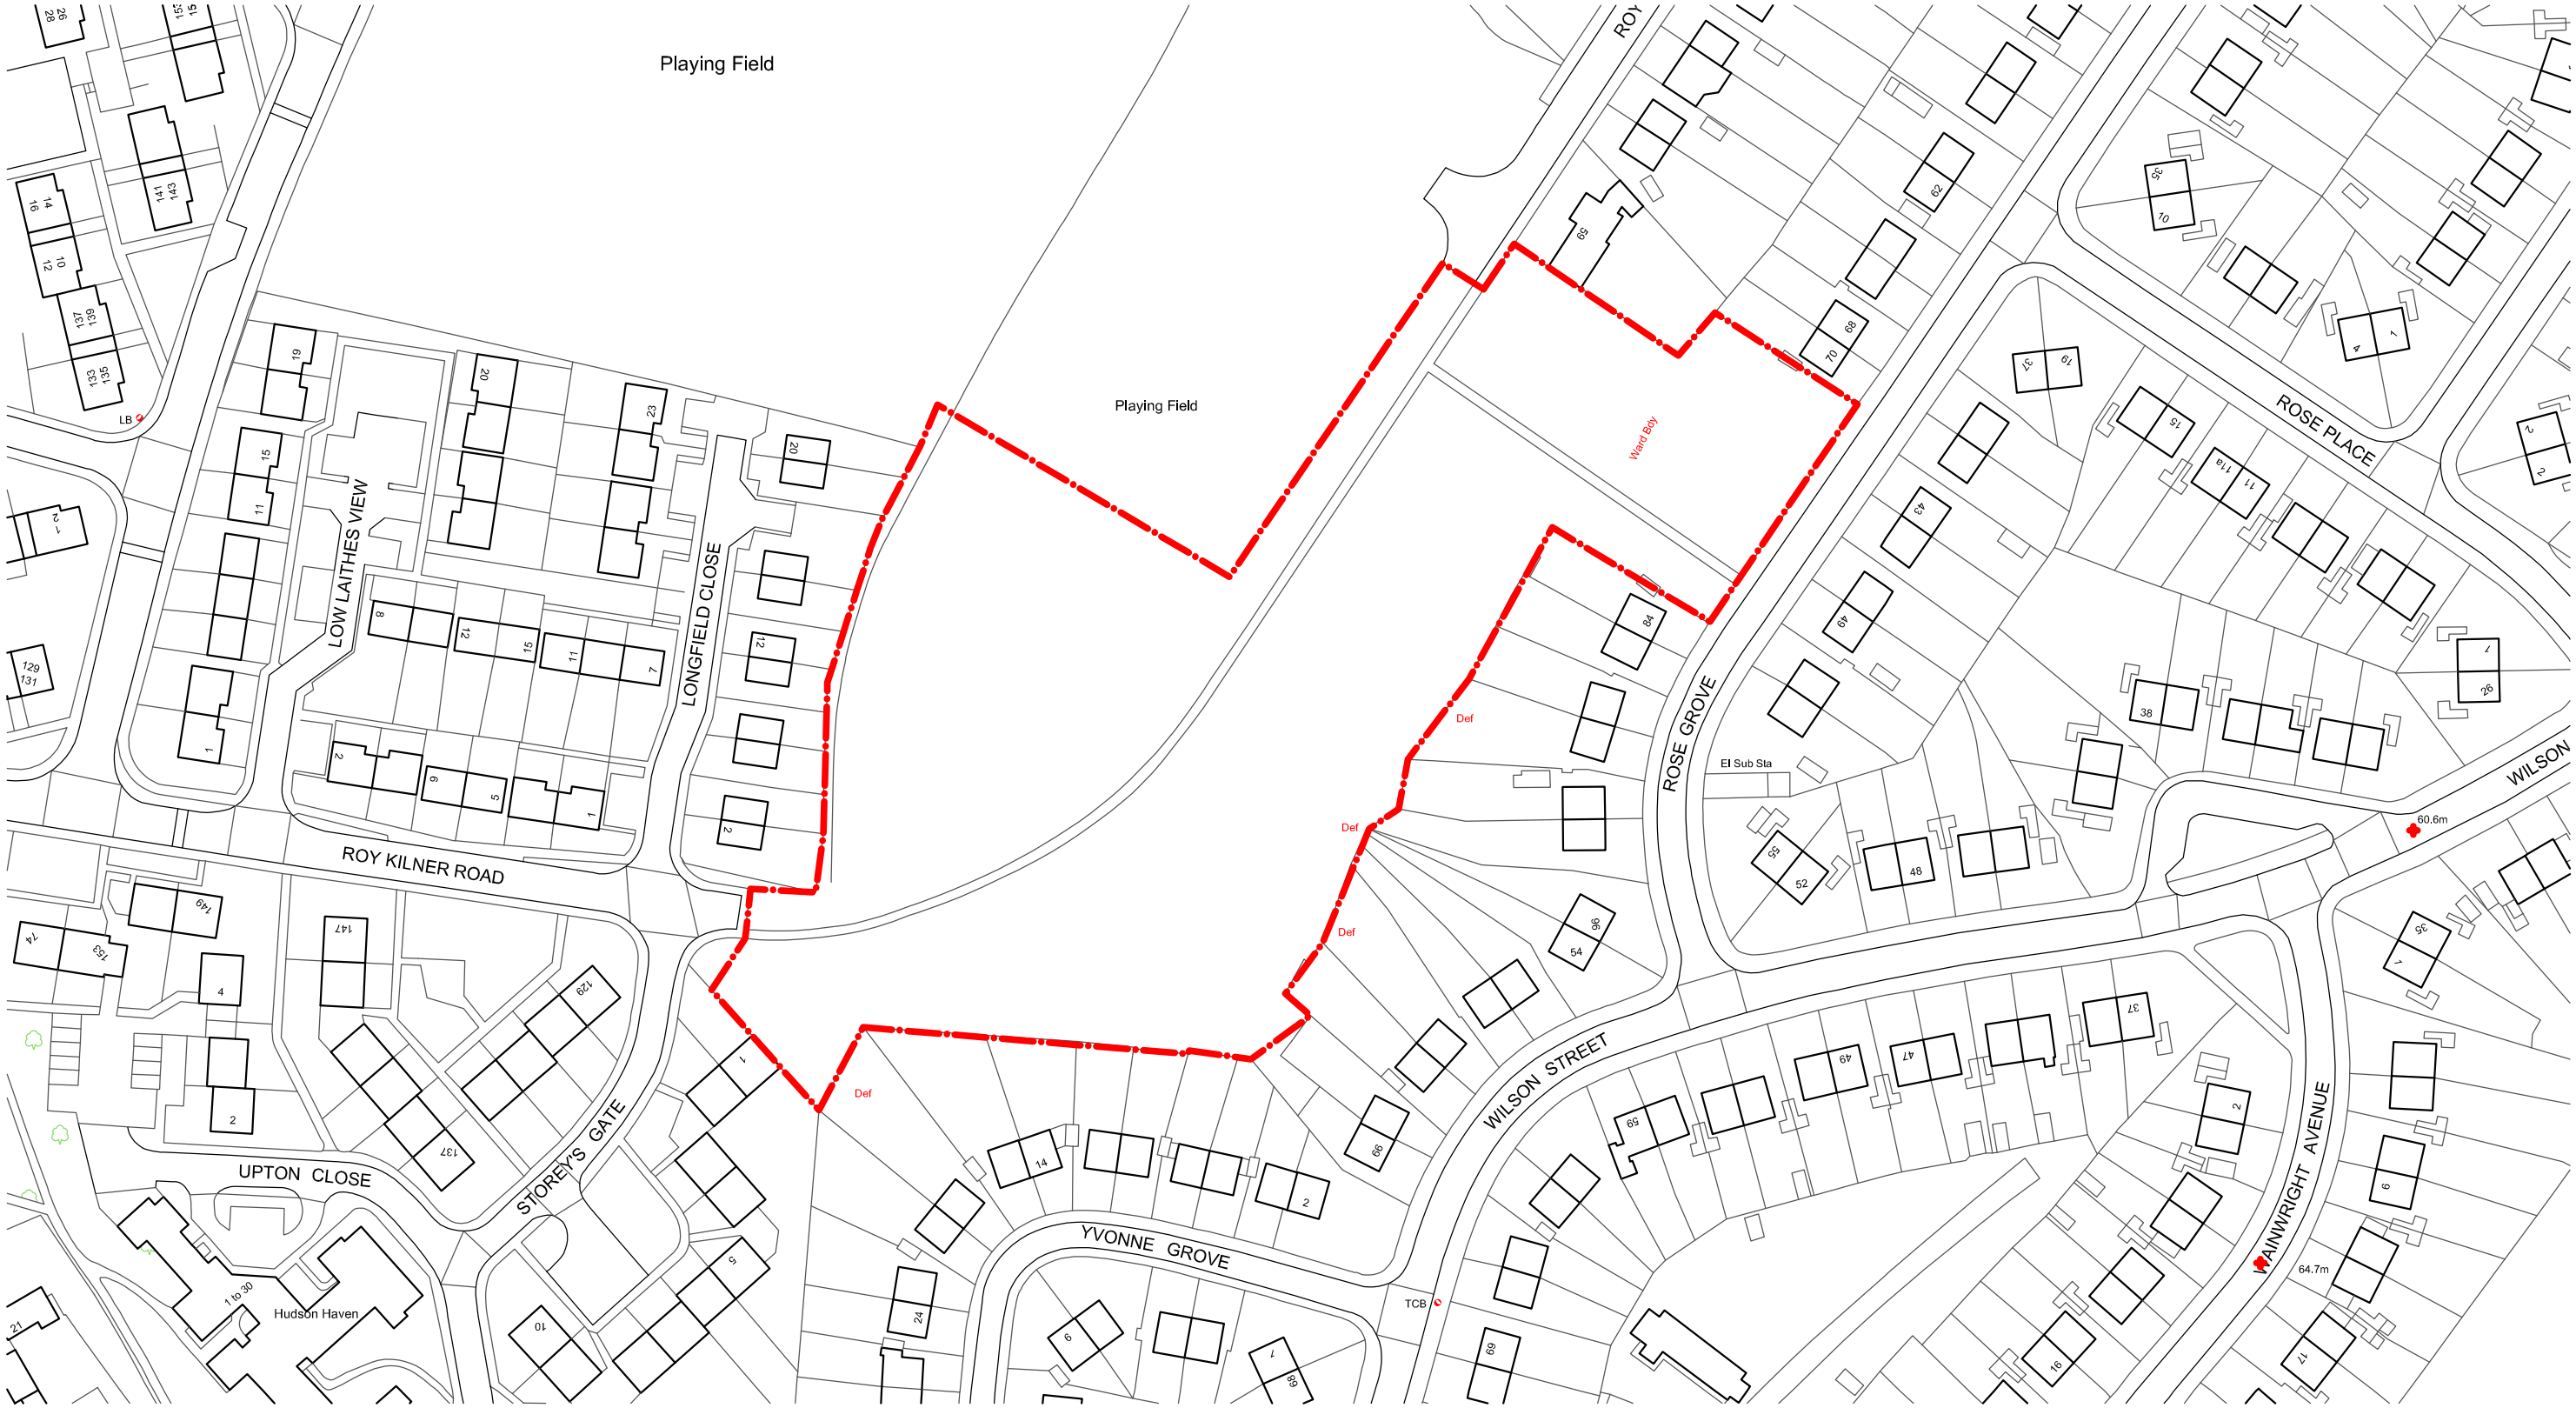


Existing site plan 1:1250 @ A3

REV	DATE	DESCRIPTION

nps group

NPS BARNSLEY LTD
PO BOX 634
BARNSLEY
SOUTH YORKSHIRE, S70 9GG
TEL: 01226 774605 FAX: 01226 774399
EMAIL: enquiries@nps.co.uk

Head Office:
Lancaster House, 16 Central Avenue, St Andrews Business Park, Norwich, NR7 0HR Tel: 01603 706000 Fax: 01603 706001
Other Office locations can be found on website : www.nps.co.uk

PROJECT
HSG 4292
Roy Kilner Road, Wombwell.

CLIENT
Berneslai Homes

SUBJECT
Site Plan

CAD FILE REF	DATE	SCALE
	Nov 2012	1:1000

REV	DRAWN	CHECKED
-	LJK	

PROJECT NR HSG 4292 DRAWING NR 02

© NPS This drawing may not be reproduced in any form without prior written agreement