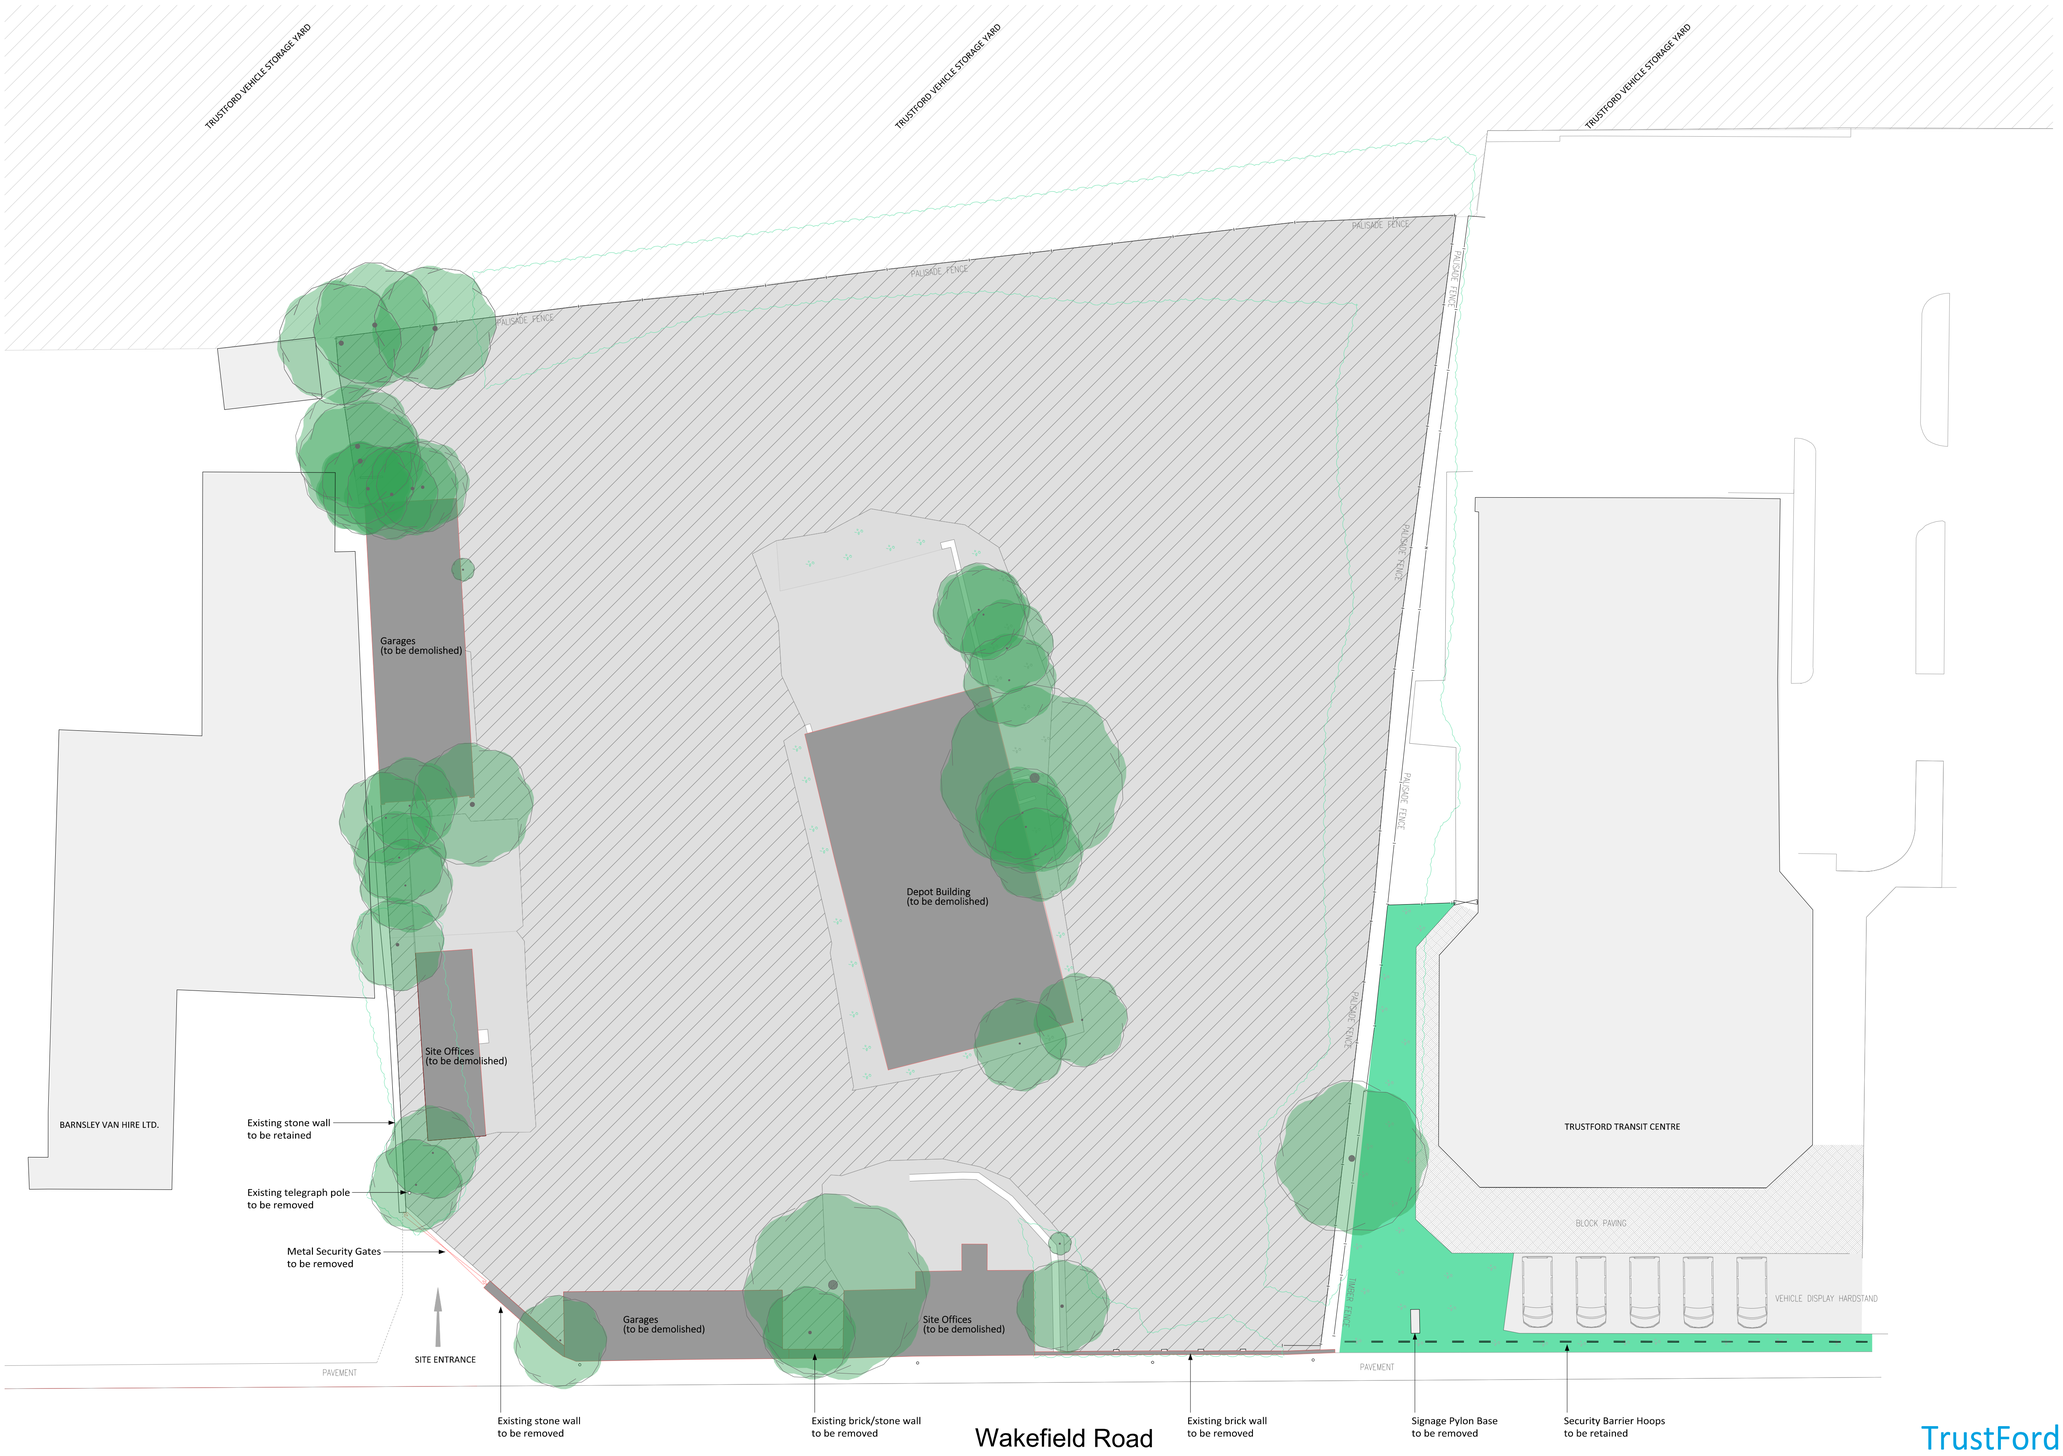


Key

- buildings to be removed
- tarmac/gravel hardstand
- concrete hardstand
- grass landscaping
- trees to be removed

TrustFord Barnsley

Drawing title	Drawing number & revision	Amendments
Existing Site Plan	3514 -001-A	Planning Issue

Drawn by	Checked by	A1 Scale	A3 Scale	Date	Status
LM	MR	1:200	1:400	09 Aug 2019	Planning

SRA | ARCHITECTS

Queen Square House Charlotte Street Bath BA1 2LL | 01225 827444 | www.sra-architects.co.uk
© (UK 2019) SRA Architects LLP. Responsibility is not accepted for errors made by others in scaling from this drawing.