


© This drawing is the copyright of White Design (UK) Ltd. and cannot be reproduced in any form without express consent of the company. Written dimensions to be checked on site and discrepancies are to be reported prior to commencing work on site.

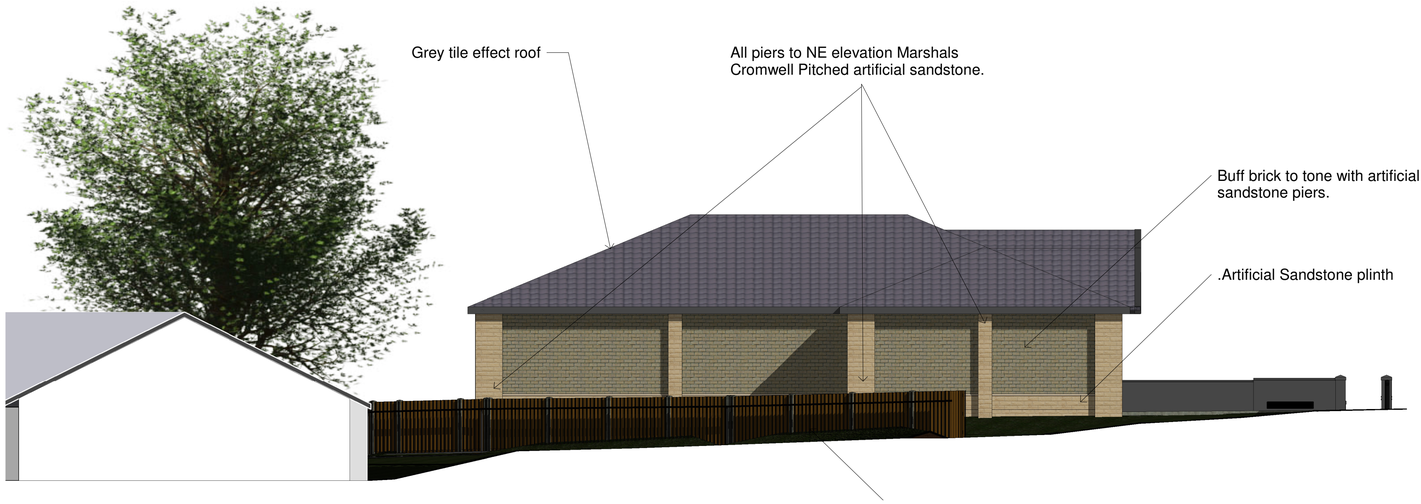


North West Elevation - As Proposed Colour
1 : 100

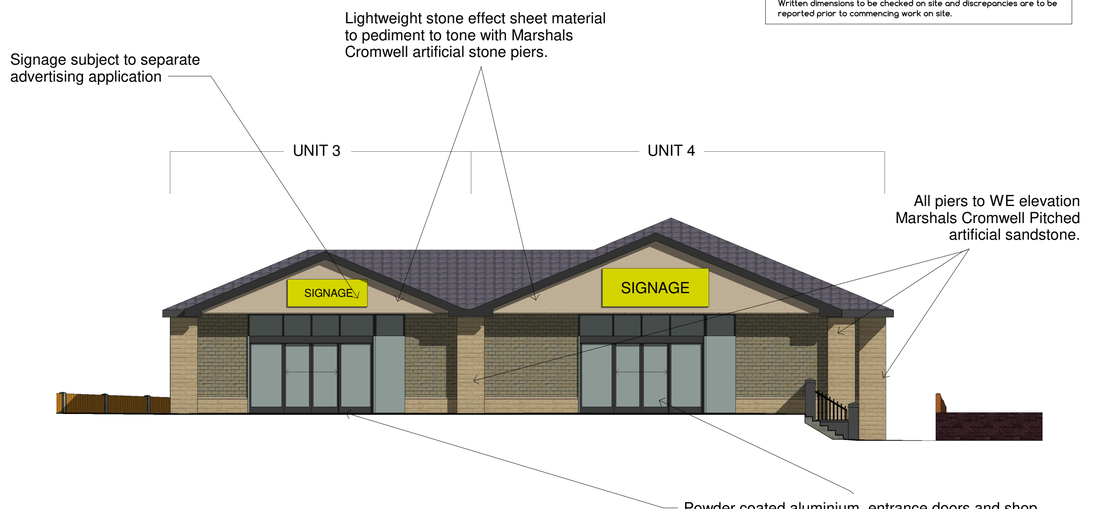


West Elevation - As Proposed Colour
1 : 100

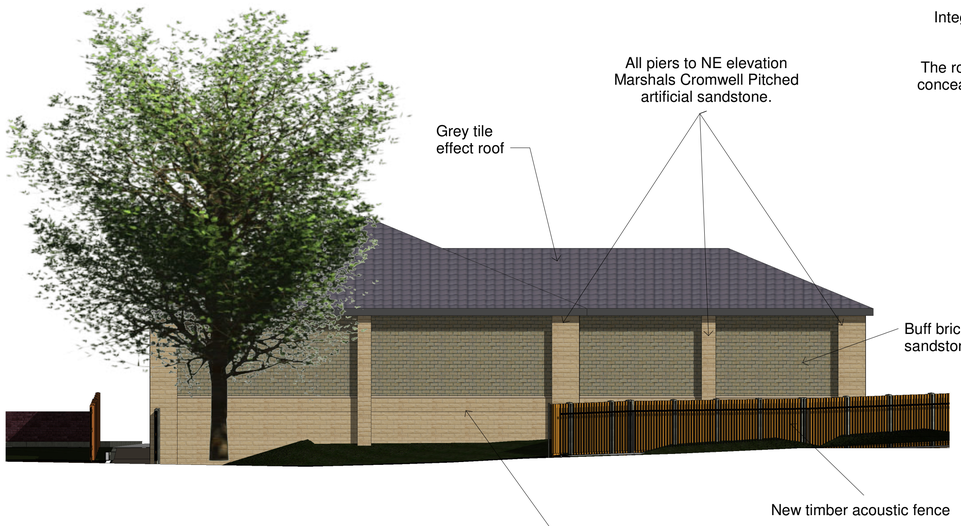


North East Elevation - As Proposed Colour
1 : 100

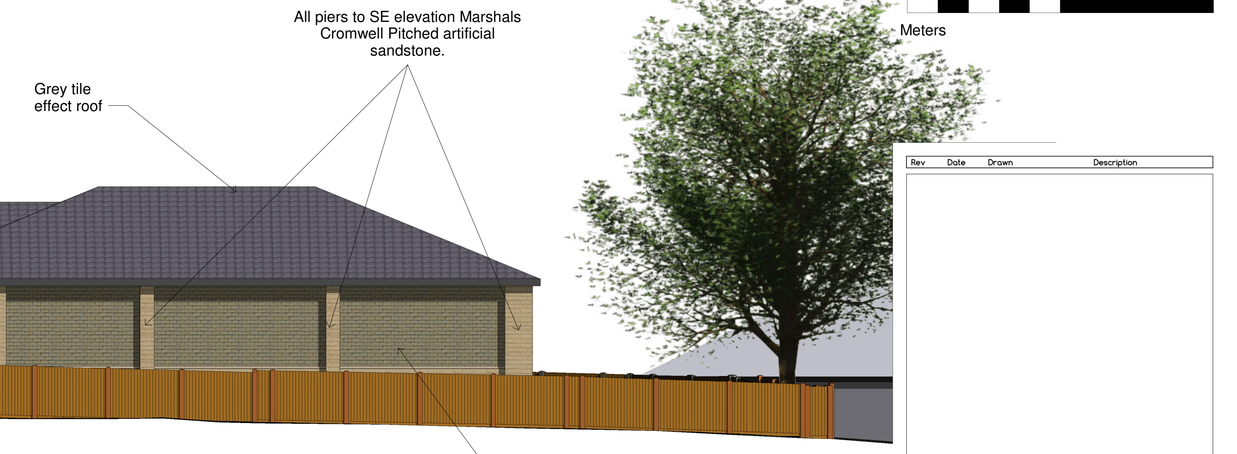


South East Elevation - As Proposed Colour
1 : 100

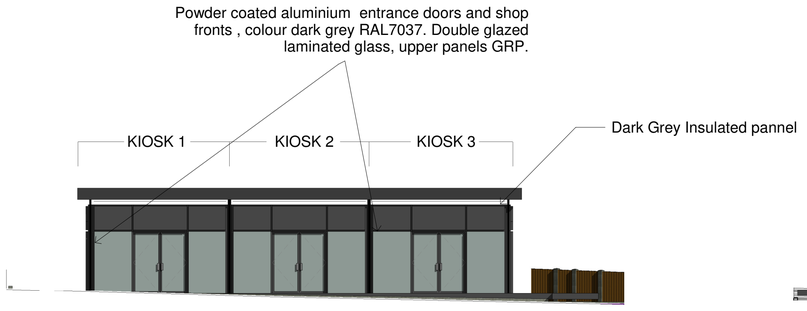

Kiosks - South East Elevation - As Proposed Colour
1 : 100

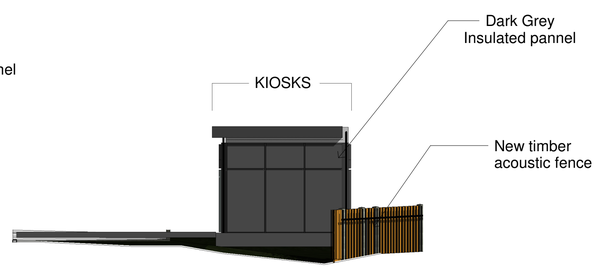

Kiosks - North East Elevation - As Proposed (Side) Colour
1 : 100

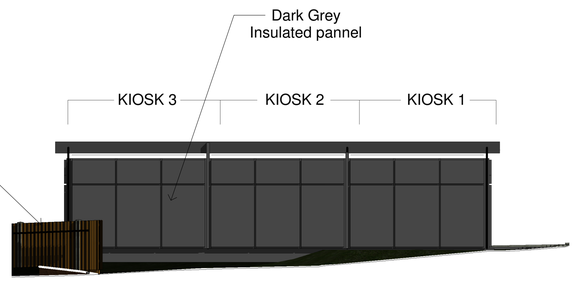

Kiosks - North West Elevation - As Proposed Colour
1 : 100

0 5 10
Meters

Rev	Date	Drawn	Description

PLANNING

White[esign

Client: RESILIENTI

Project: Hoyland Retail Park

Title: Proposed Elevations - Units 3, 4 & Kiosks

Scales@A1:	Drawn:	Date:	Checked:
1: 100	AJB	27/04/2017 16:49:59	SL

Drawing no: 4345 127 Rev:

The White House, 24a St Andrews Road, Sheffield, S11 9AL
T: 0114 226 0255 F: 0114 226 0256
E: office@whitedg.co.uk W: www.whitedg.co.uk