

Drawing No.	Rev No.
MPJ001 -004	A

DO NOT SCALE: Contractor to check all dimensions and report any omissions or errors

NOTES

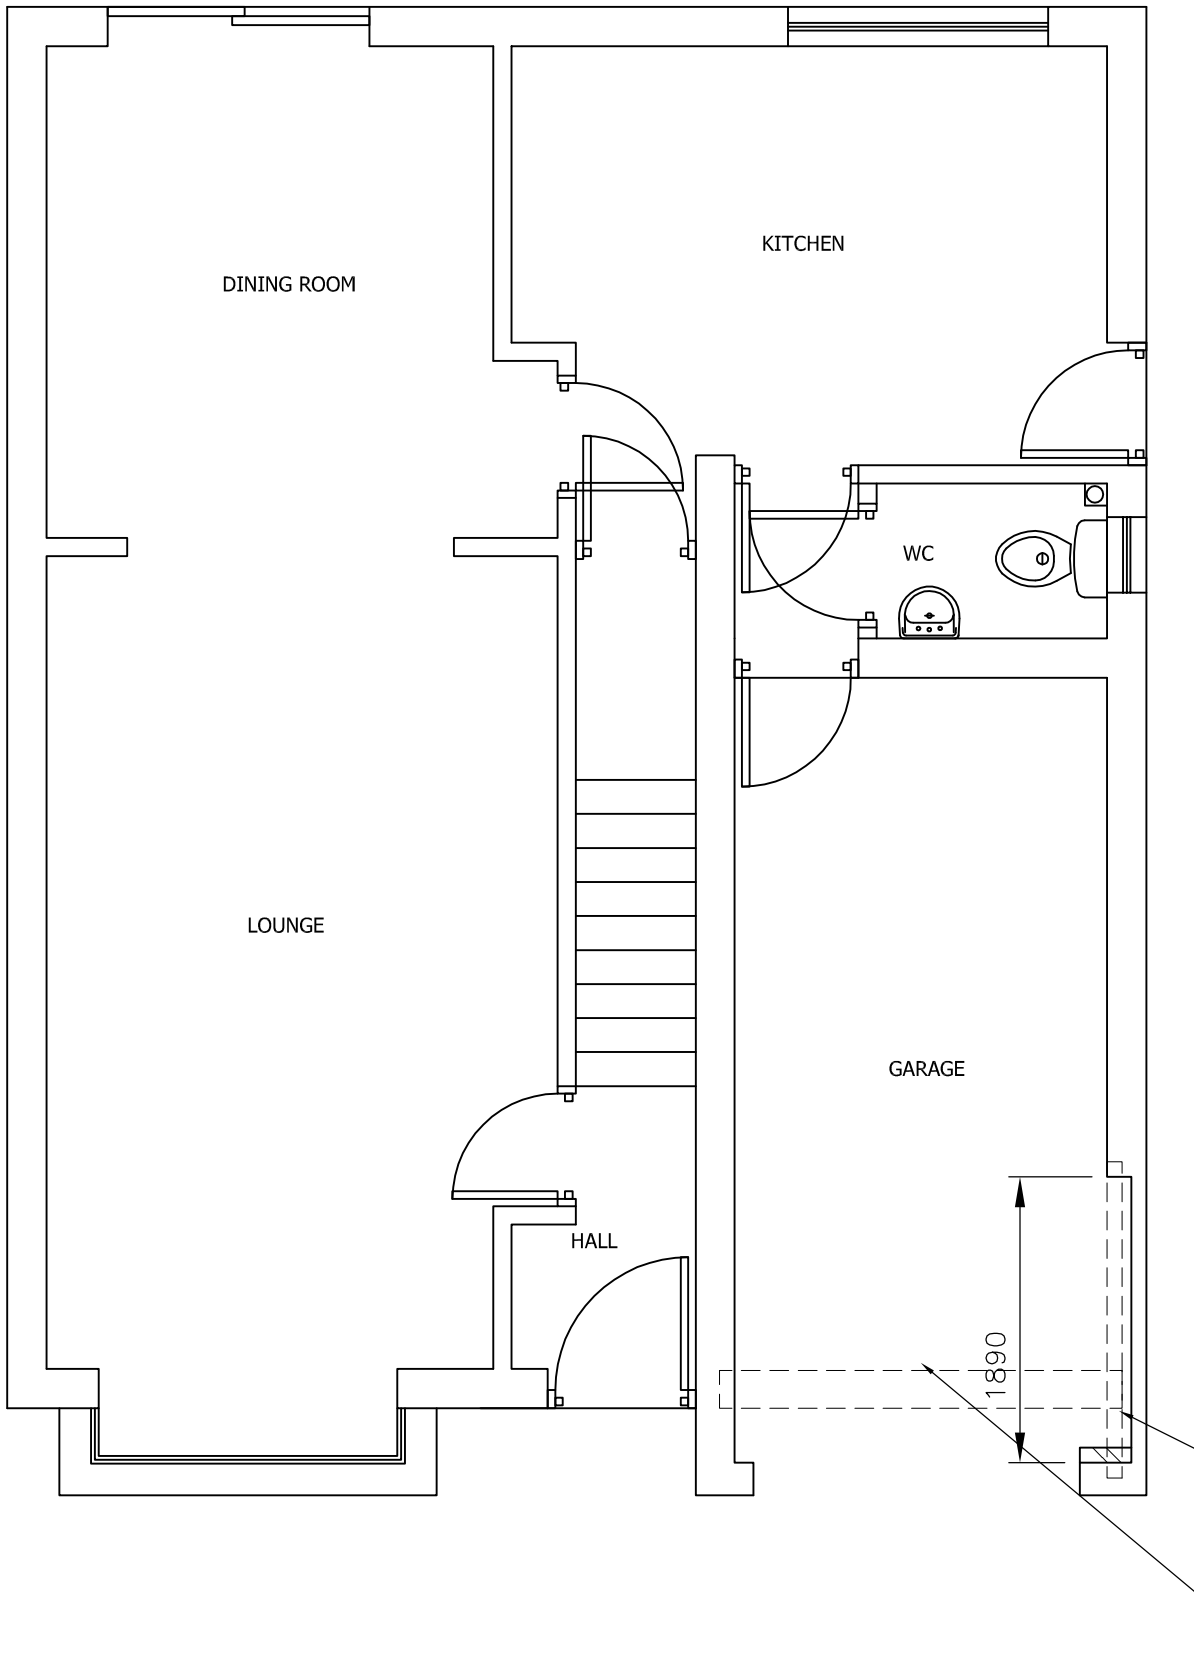

PROPOSED GROUND FLOOR PLAN
SCALE 1:50 AT A3

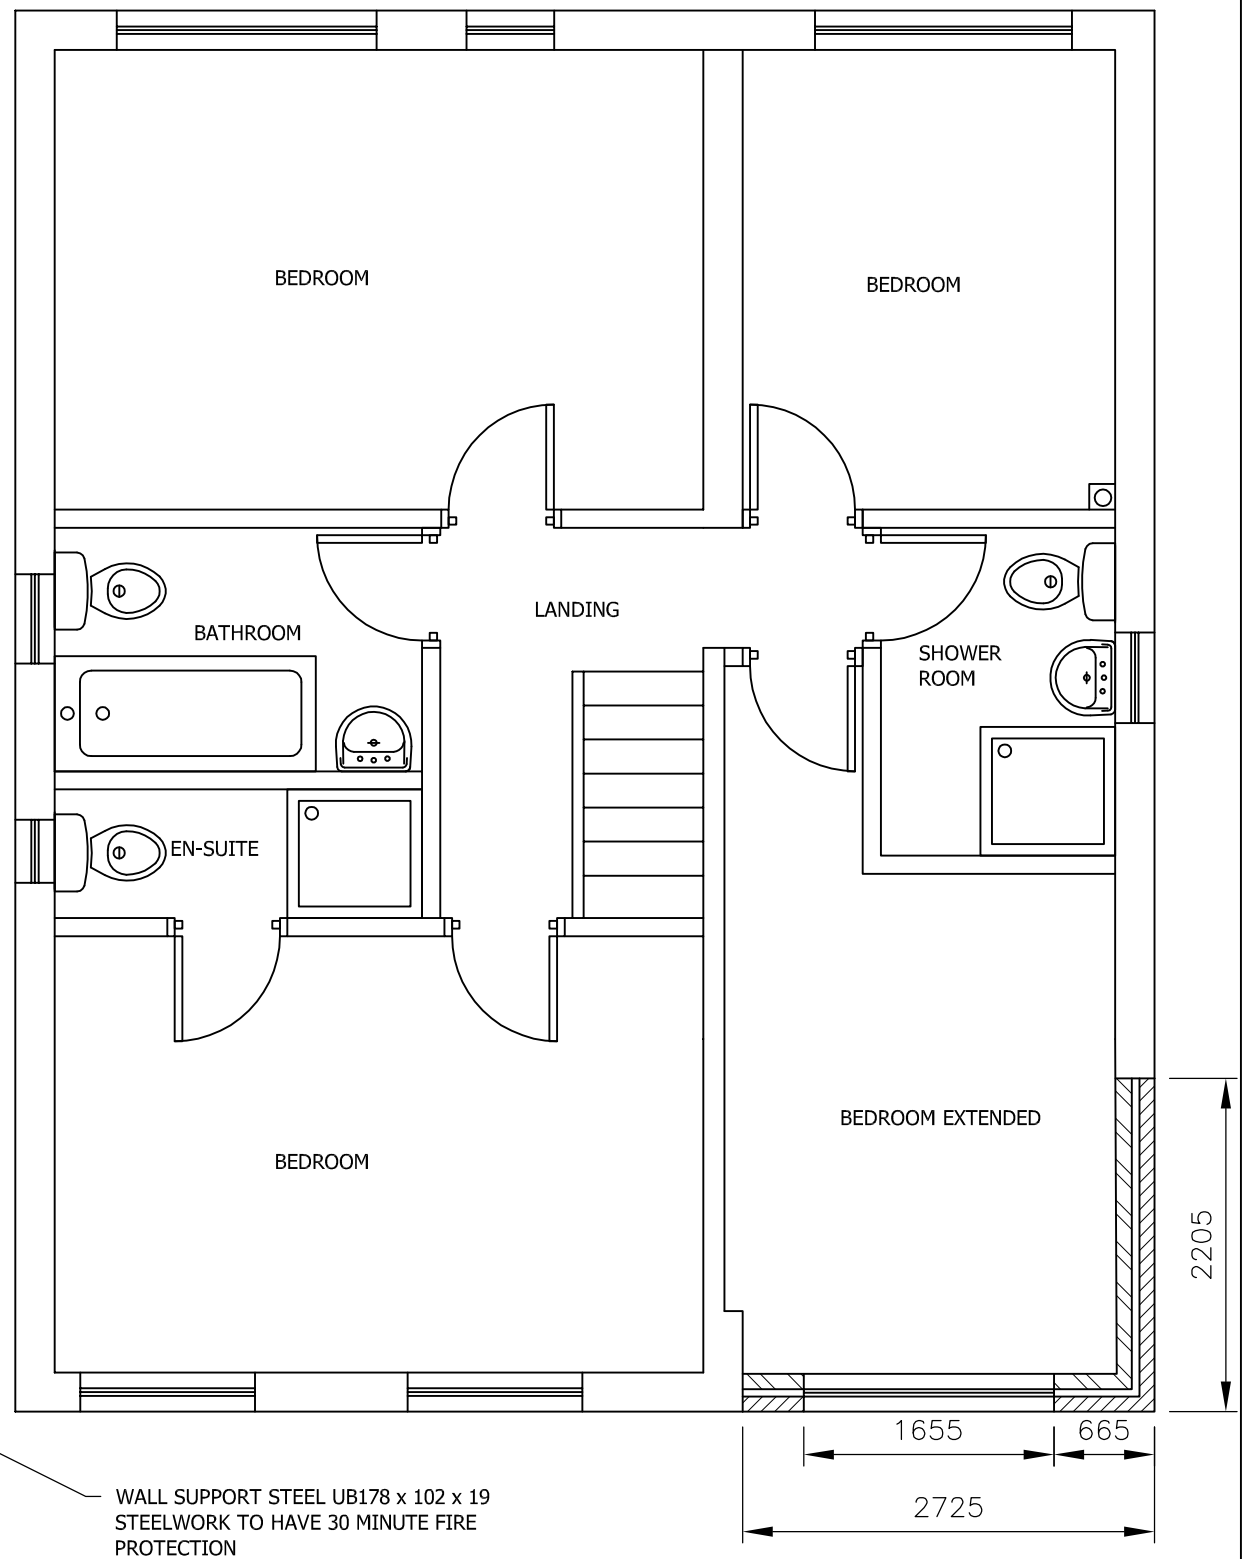

PROPOSED FIRST FLOOR PLAN
SCALE 1:50 AT A3

Rev	Description	By	Chk	App	Date
A	Redesigned	JRB			07/08/12

JRB DESIGNS Ltd
1 Saville Road
Cudworth
Barnsley
S72 8LT
Tel: 01226 383542
Fax: 01226 380078
Mob: 07970 541192
Email: john@jrbdesigns.co.uk

This drawing is copyright. © jrbdesigns Ltd.

Client
MR P JENKINS

Drawing Title
PROPOSED PLANS

Address
10 RAVENSHAW CLOSE
REDBROOK
BARNSLEY
S75 2QS

Project Title:
PROPOSED FIRST FLOOR FRONT EXTENSION

Purpose of Issue:
PLANNING

Drawing Status
FIRST ISSUE

Scale at A3	Drawn By	Date	
AS SHOWN	JRB	01/08/2012	
Checked By	Date	Approved By	Date
PJ	01/08/2012	PJ	01/08/2012
Project No.		Drawing No.	Revision
MPJ001		004	A

APPROVAL [X] INFORMATION [ ] TENDER [ ] CONTRACT [ ] CONSTRUCTION [ ]