



west elevation

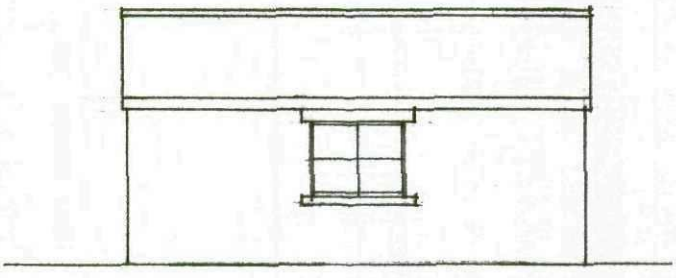


east elevation

Materials


Walls	Coursed natural sandstone stone string eaves, window & door heads & sills
Roof	Natural slate
Window	Wood finished mahogany natural
Door	Wood finished Mahogany natural

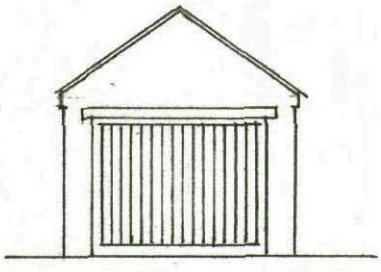

north elevation

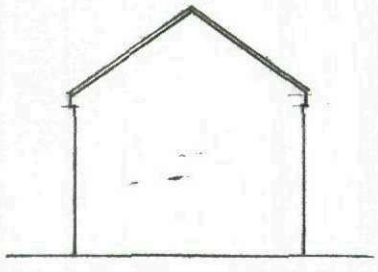

south elevation

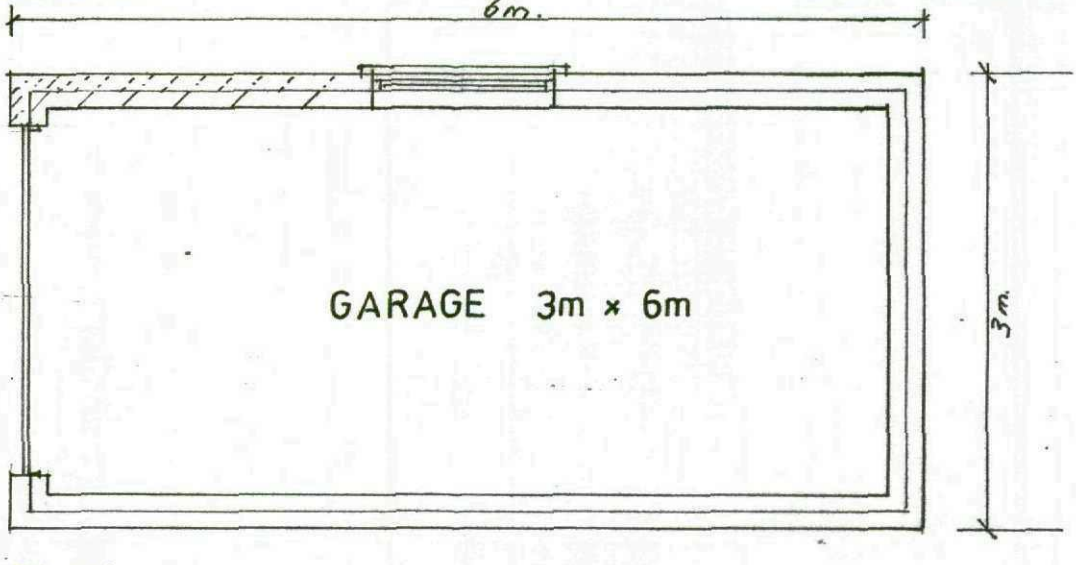

PLAN

MR & MRS LARDER
WILLOW LODGE
MITCHELLS STREET
SWAITHE, BARNSLEY


PROPOSED HOUSE
ADJACENT TO WILLOW LODGE

GARAGE PLAN

SCALE 1 : 100 & 1 : 50 **DRWG. NO. 686/2** **MARCH 09**

Gordon Stephenson, Chartered Architect, RIBA
10 Parkwood Rise, Barnby Dun, Doncaster DN3 1LY Tel 01302 882687
email stevenson_g3@sky.com

OS Sitemap®

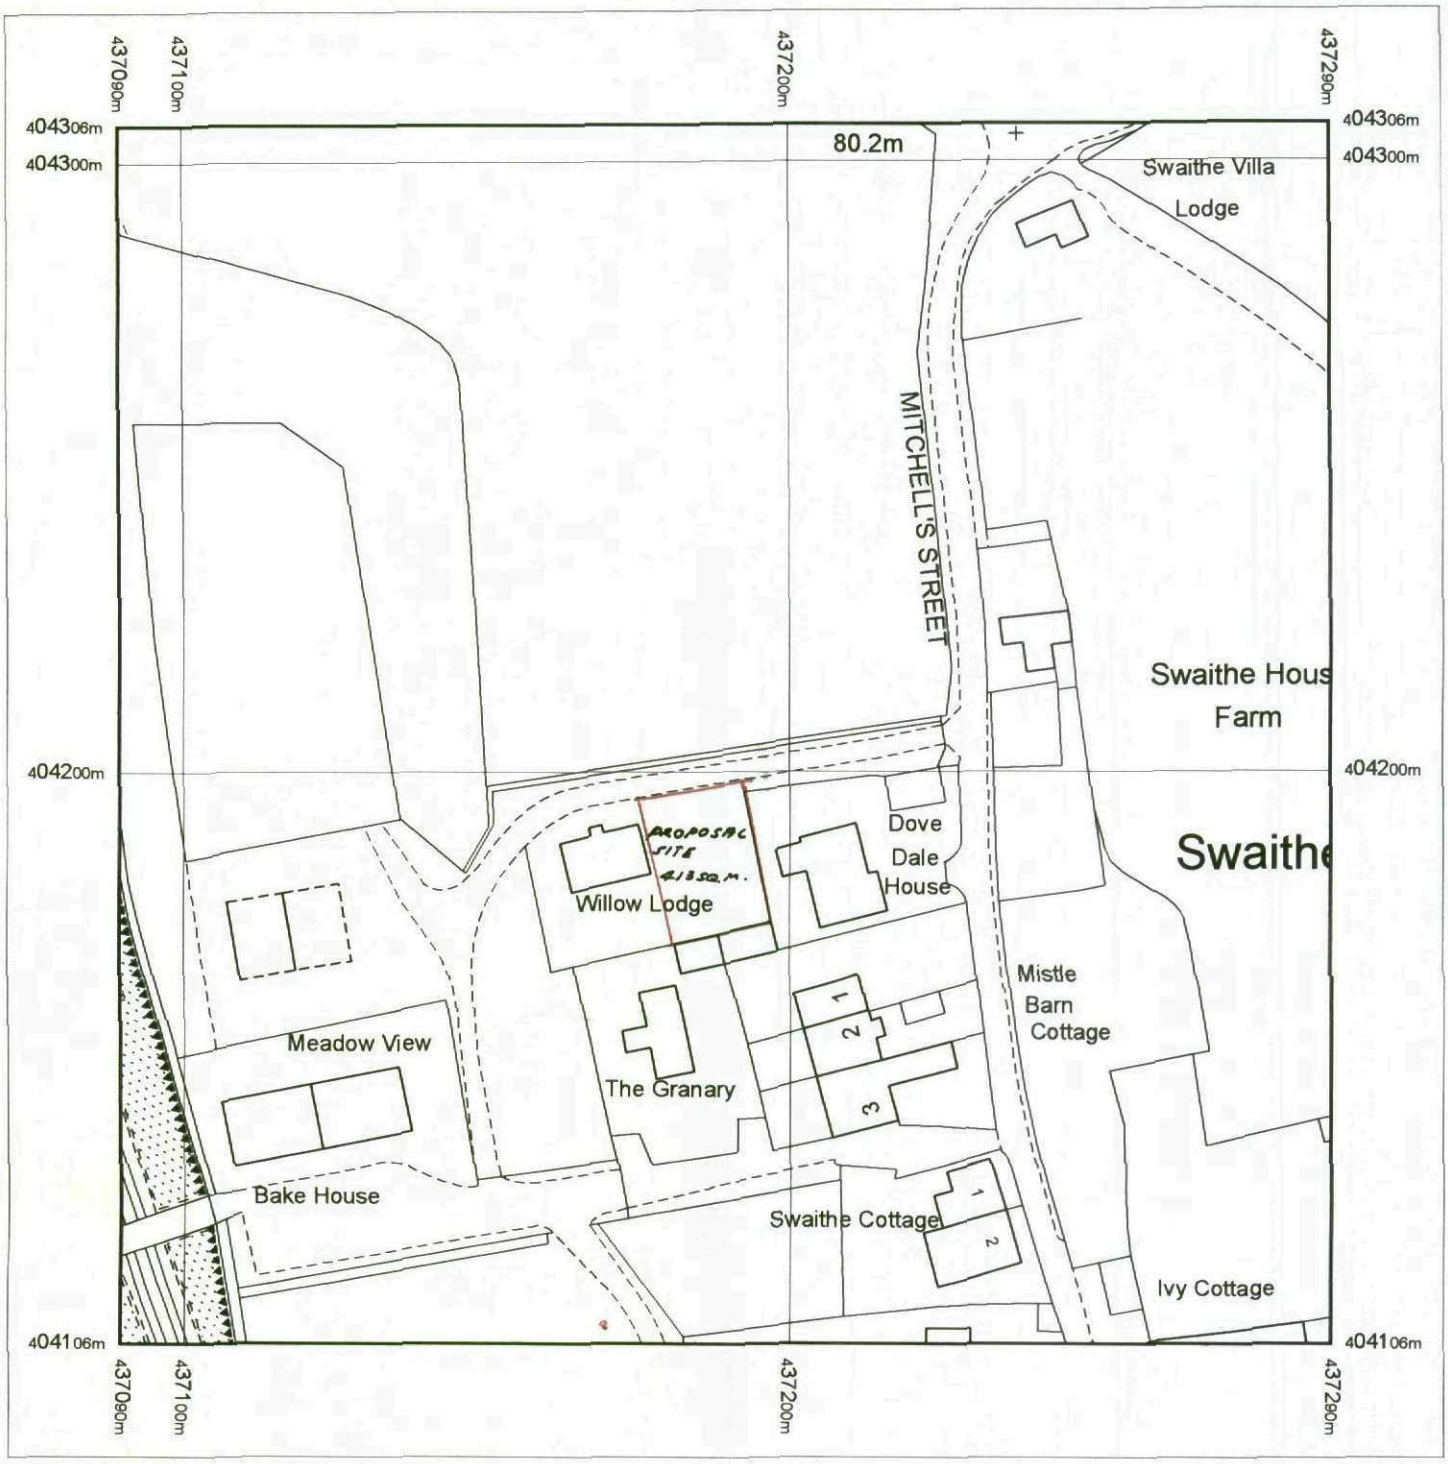

Produced 04.08.2008 from the Ordnance Survey National Geographic Database and incorporating surveyed revision available at this date. © Crown Copyright 2008.

Reproduction in whole or part is prohibited without the prior permission of Ordnance Survey.

Ordnance Survey, the OS Symbol and OS Sitemap are registered trademarks of Ordnance Survey, the national mapping agency of Great Britain.

The representation of a road, track or path is no evidence of a right of way.

The representation of features as lines is no evidence of a property boundary.

Part or all of this OS Sitemap is enlarged from mapping produced at one or more of the following scales: 1:1250,

Metres
0 20 40


Scale 1:1250

Supplied by: **Centremaps @ Photarc**
Serial number: 00162500
Centre coordinates: 437189.5 404206

Further information can be found on the OS Sitemap Information leaflet or the Ordnance Survey web site:

Ordnance Survey®

OS Sitemap®

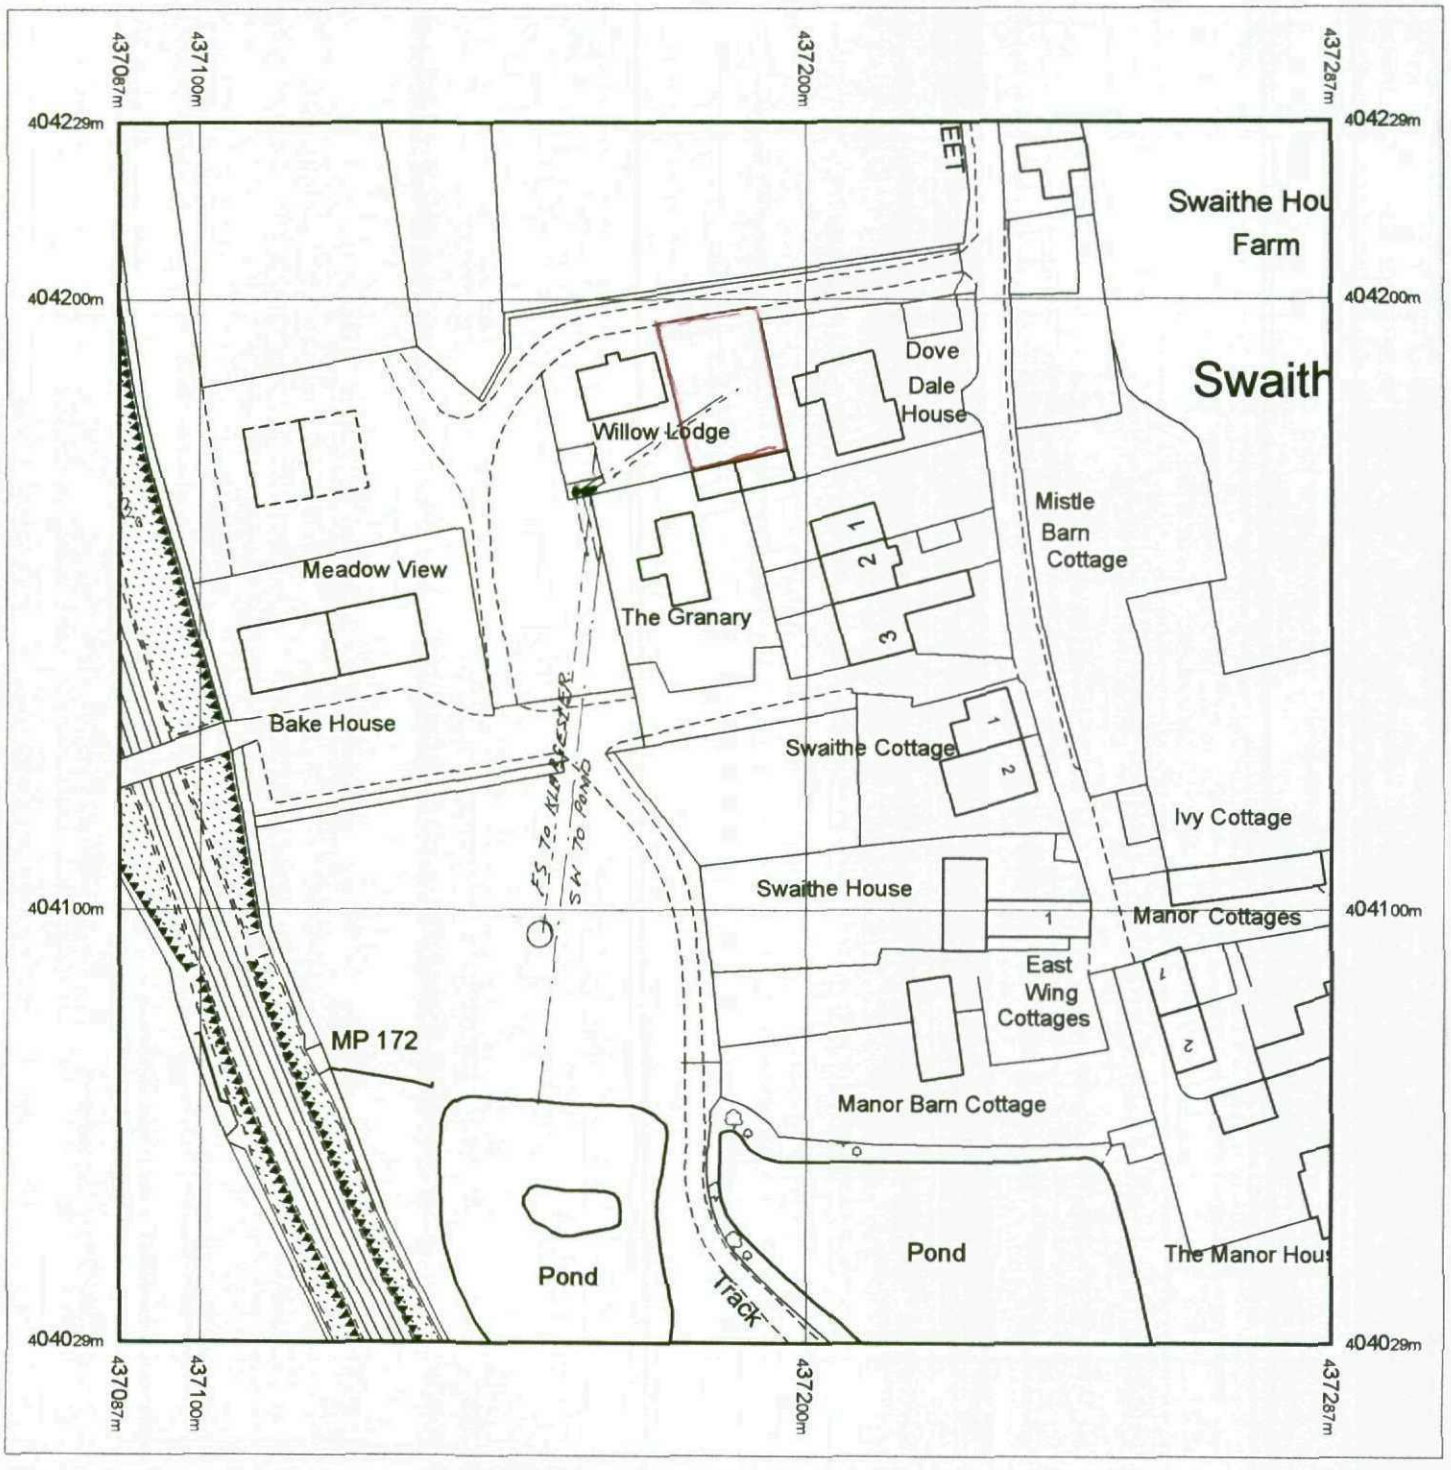

Produced 24.04.2009 from the Ordnance Survey National Geographic Database and incorporating surveyed revision available at this date. © Crown Copyright 2009.

Reproduction in whole or part is prohibited without the prior permission of Ordnance Survey.

Ordnance Survey, the OS Symbol and OS Sitemap are registered trademarks of Ordnance Survey, the national mapping agency of Great Britain.

The representation of a road, track or path is no evidence of a right of way.

The representation of features as lines is no evidence of a property boundary.

Part or all of this OS Sitemap is enlarged from mapping produced at one or more of the following scales: 1:1250, 1:2500, 1:10000.

Metres
0 20 40

Scale 1:1250

Supplied by: **Centremaps @ Photarc**
Serial number: 00226100
Centre coordinates: 437186.75 404129

Further information can be found on the OS Sitemap Information leaflet or the Ordnance Survey web site:
www.ordnancesurvey.co.uk