

Existing Front Elevations 1:100


Existing Side Elevations 1:100

Existing Rear Elevations 1:100

Existing Side Elevations 1:100

0 0.51m 2m 5m


1:100

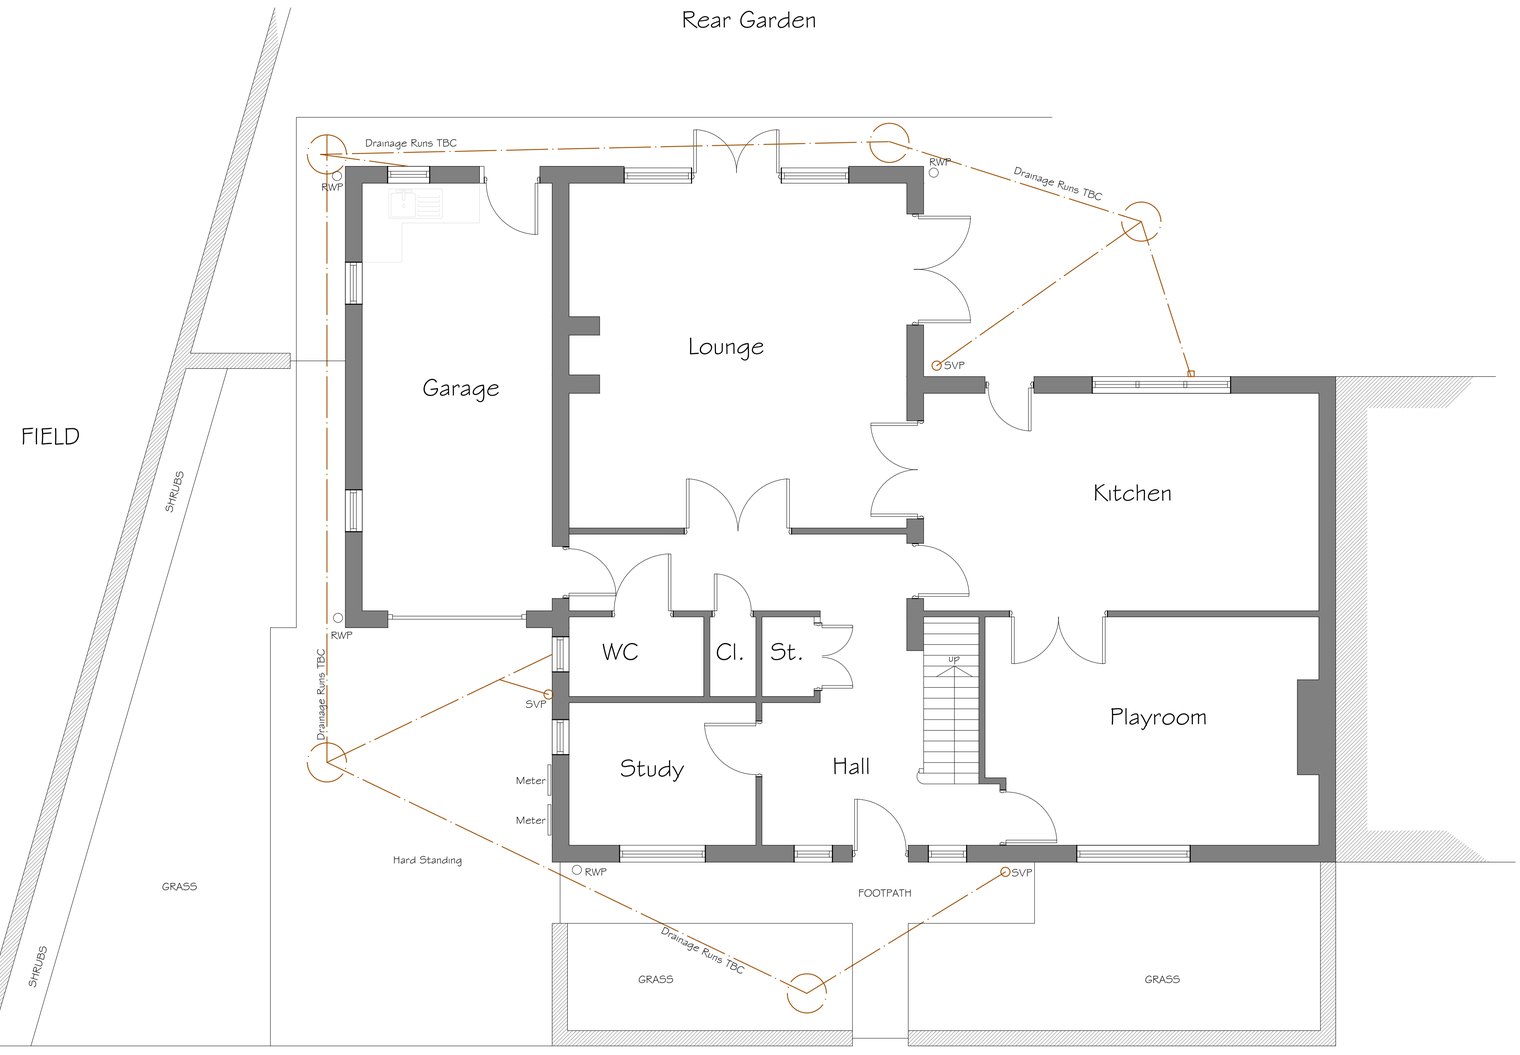

Existing Ground Floor Plan 1:50

0 0.5m 1m 2m 5m

1:50

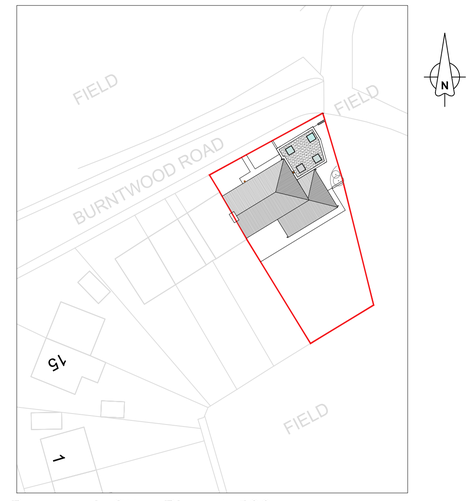

Proposed Site Plan 1:500



Street Elevation – Image 01



Street Elevation – Image 02



Street Elevation – Image 03



Street Elevation – Image 04

DATE	NOTES	BY	REV
30.01.21	Planning Submission	MC	A

CK Architectural
Phone: 0113 8314 079 Email:info@cka.design www.ckarchitecturalleeds.co.uk

PROJECT TITTLE **Single Storey Garage Extension**	CLIENT **Mr Swanepoel** **20 Burntwood Road, Grimthorpe, Barnsley, S72 7JF**		
DRAWING STAGE **Planning**	SCALE **1:50/100 @ A1**	CHK **MC**	DRAWN BY **MC**
SHEET TITLE **Existing Plans & Elevations**	PROJECT NUMBER **S72-2369**	STAGE **PLN**	REV **A**
			SHT **001**