

4234 NatWest Wombwell,
2 High Street, Wombwell, S73 0AB

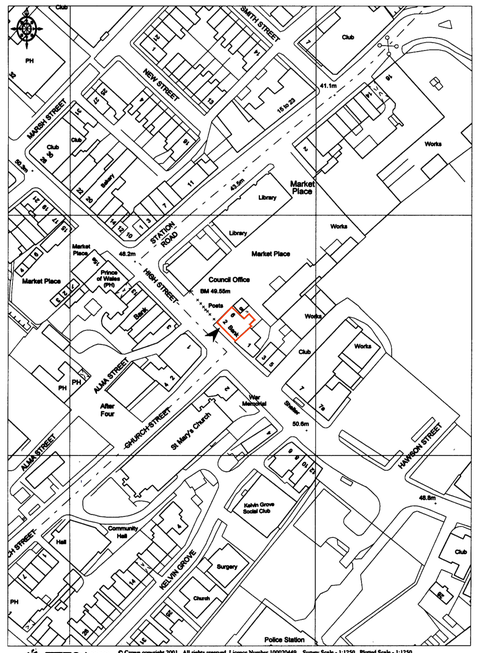

Location Plan N
Scale: 1:1250

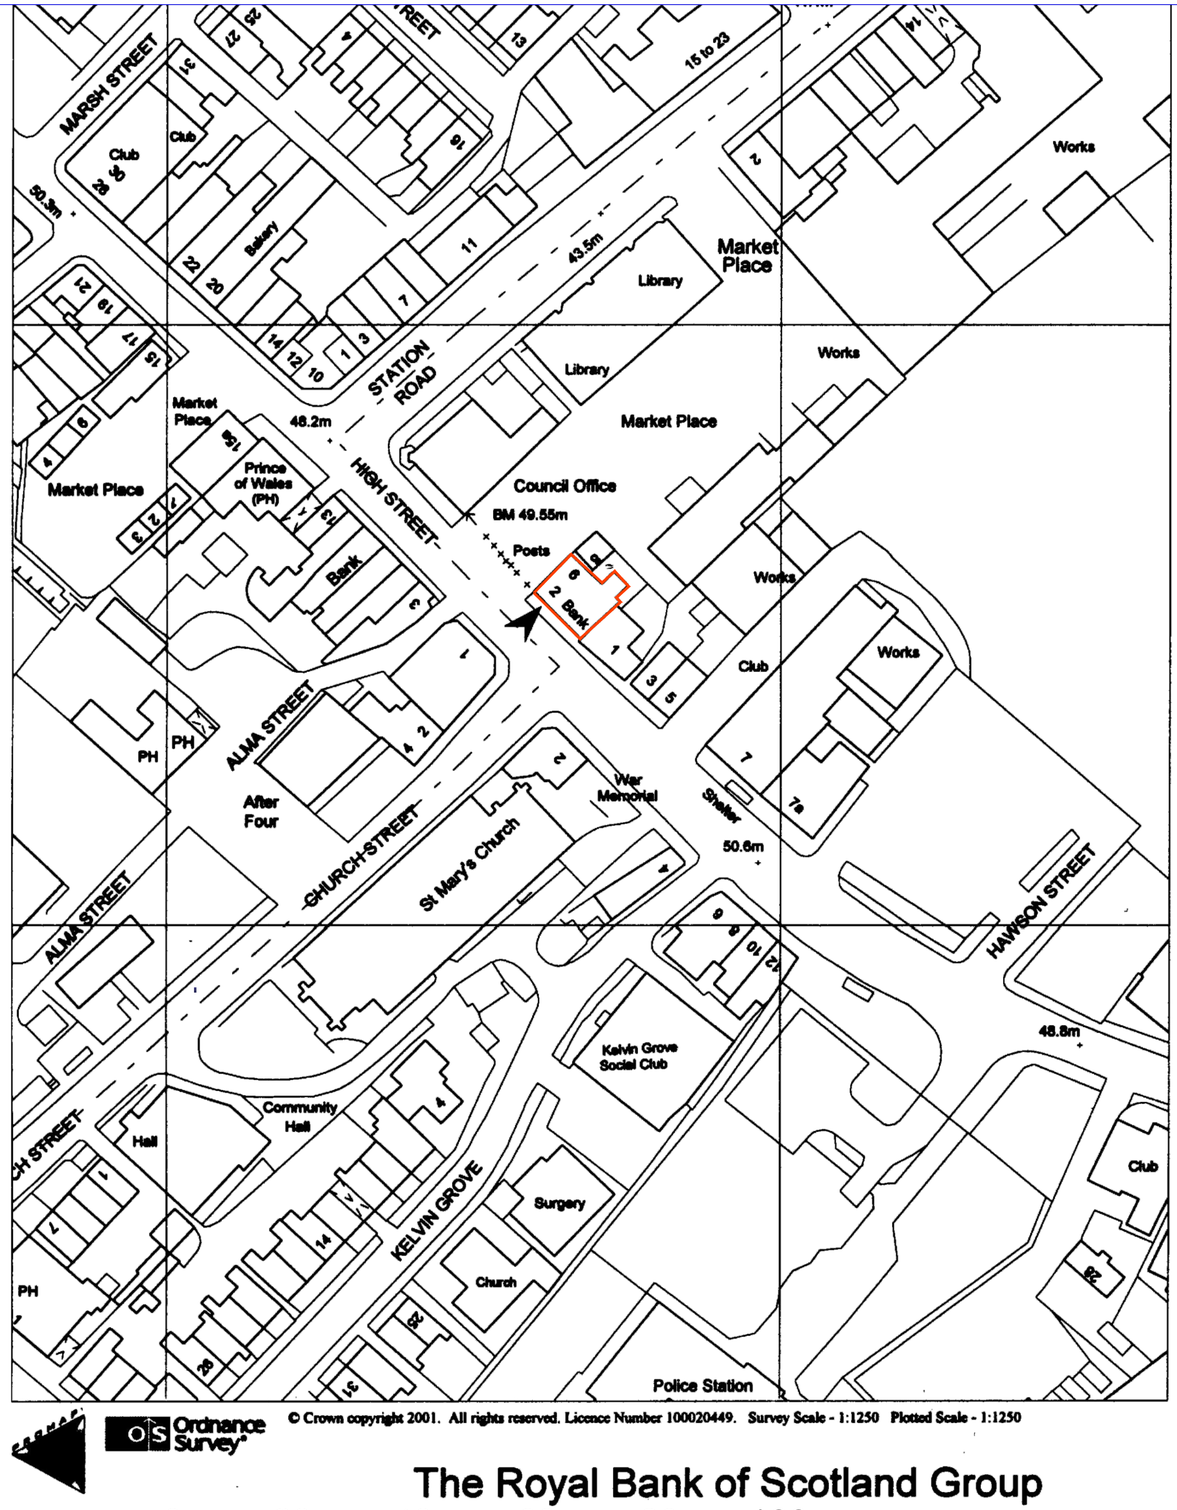

Site Plan provided by Ordnance survey 2000 N
Scale: 1:500

Group Property

Notes:

This drawing is the copyright and property of The Royal Bank of Scotland plc.
It must not be copied or published without written consent.

Please refer to figured dimensions

STYLES & WOOD DESIGN
Aspect House
Manchester Road
Altrincham WA14 5PG
t: +44 (0)161 926 6000
www.stylesandwood.co.uk

PLANNING

rev	description	date

RBS
The Royal Bank of Scotland Group

project
WOMBWELL
2 HIGH STREET, WOMBWELL
BARNSLEY,S.YORKSHIRE,S73 0AB

title
SITE AND LOCATION PLAN

scale
1:500 & 1:1250 @ A1

drn	chk	app
JG		
date	date	date
13.04.15	13.04.15	

consultants' drawing number
D0572-738-SP

brand

rbs drawing number
4234/GI/01

rev.
/