

NOTE :


This drawing has been produced without the aid of a detailed survey and should not be used as a working drawing as its accuracy cannot be guaranteed.

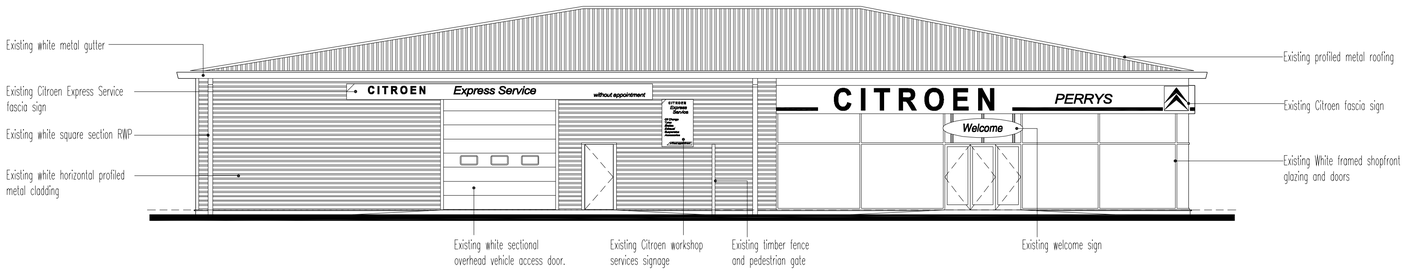


NORTH WEST ELEVATION

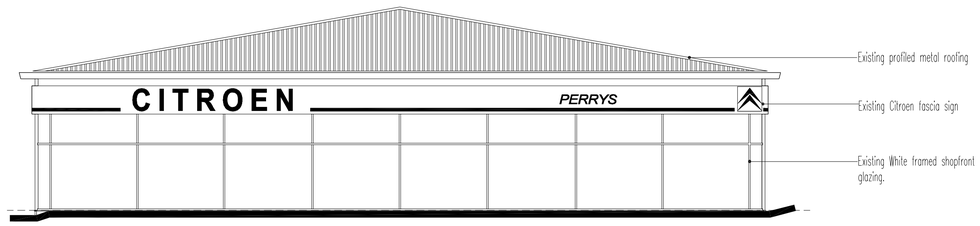

SOUTH WEST ELEVATION

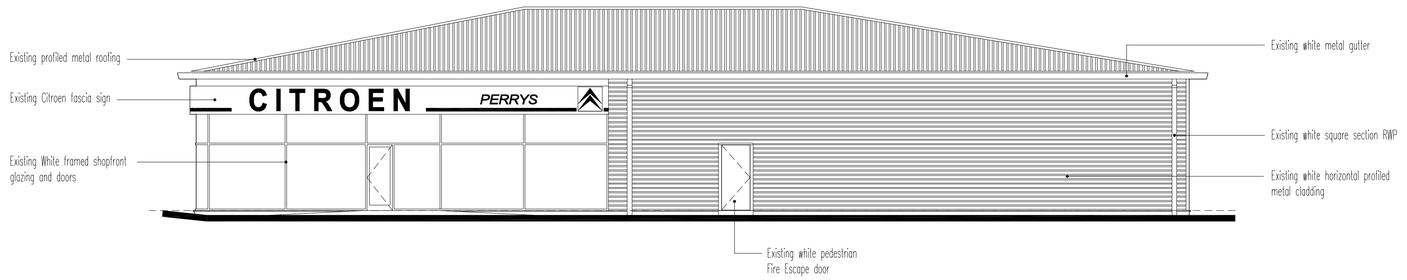

NORTH EAST ELEVATION

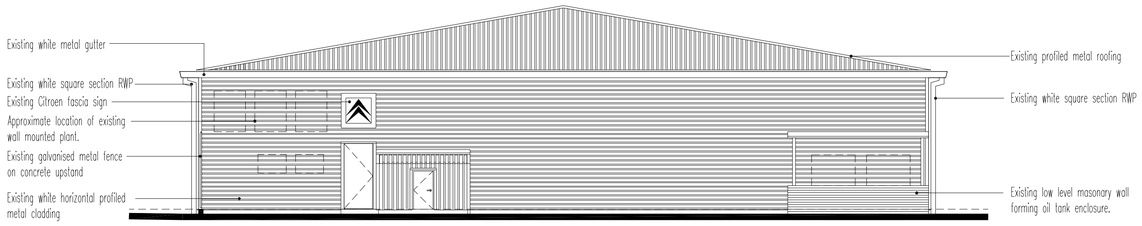

SOUTH EAST ELEVATION

scaramanga design

Studio 6, Chestnut Court
Jill Lane, Sambourne, Worcs B96 6ES
Tel: (01527) 894466 Fax: (01527) 892967

E-mail: mail@scaramangadesign.com
Website: www.scaramangadesign.com

client: CITROEN UK LTD

project: PROPOSED ALTERATIONS TO PERRYS CITROEN, CLAYCLIFFE ROAD, BARNSLEY

title: EXISTING ELEVATIONS

scale	date	drawn	drg. no.	rev.
1:100 When plotted at A1 format	06/05/10	PS	CIT32/E03	

Do not scale from this drawing — All dimensions to be checked on site

© Scaramanga Design Limited

PDF created with pdfFactory trial version www.pdffactory.com