

A3 size sheet

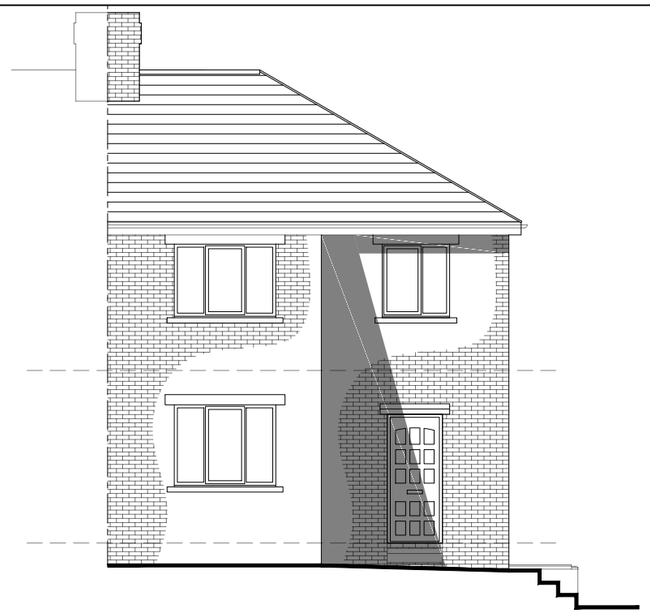


FRONT ELEVATION
Scale 1:100

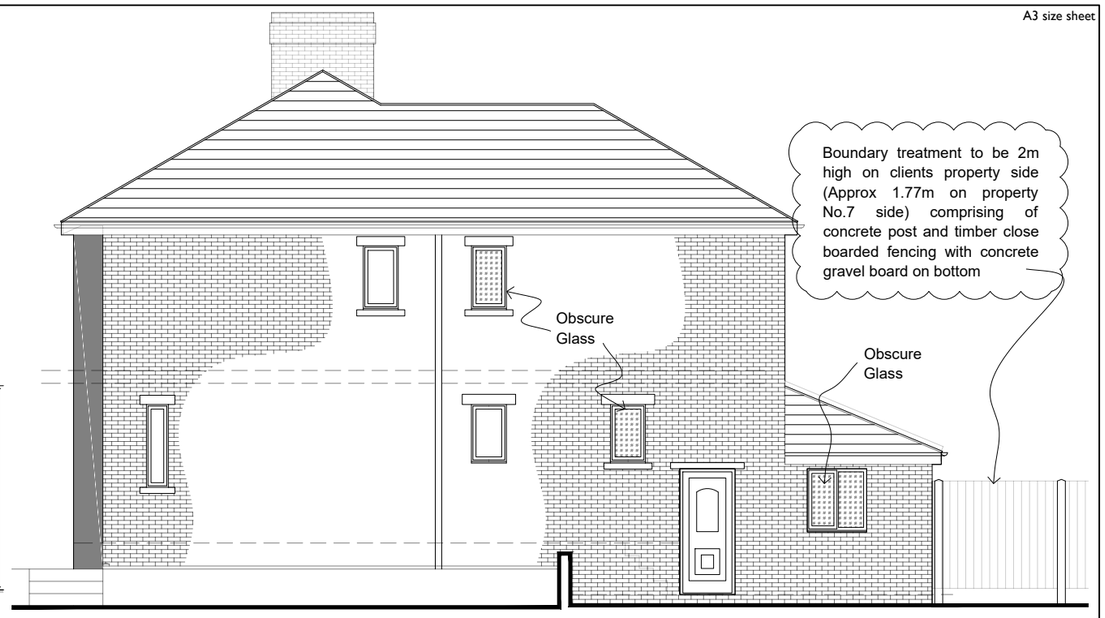



REAR ELEVATION
Scale 1:100




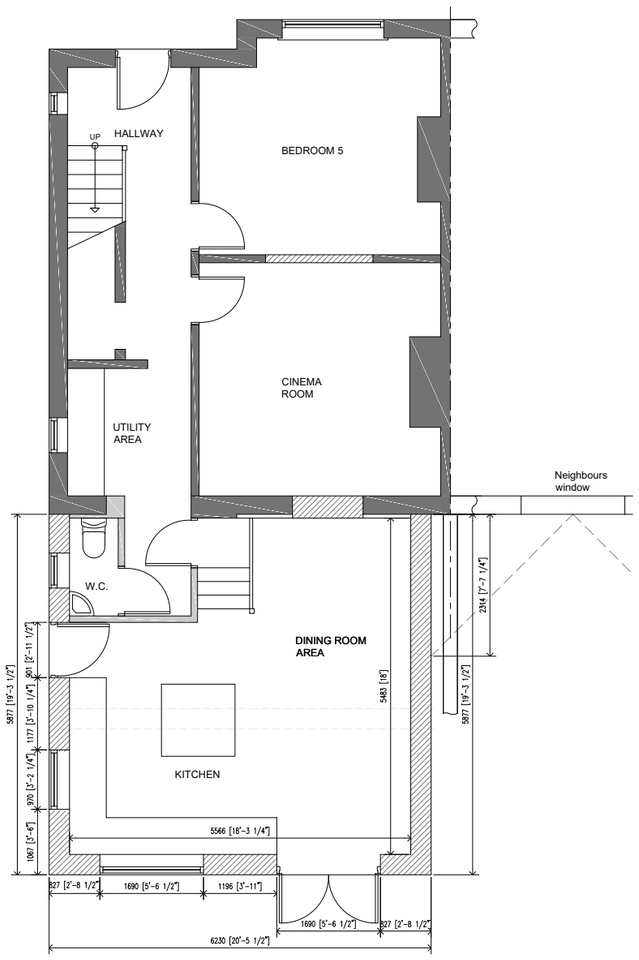
GROUND FLOOR PLAN
Scale 1:100

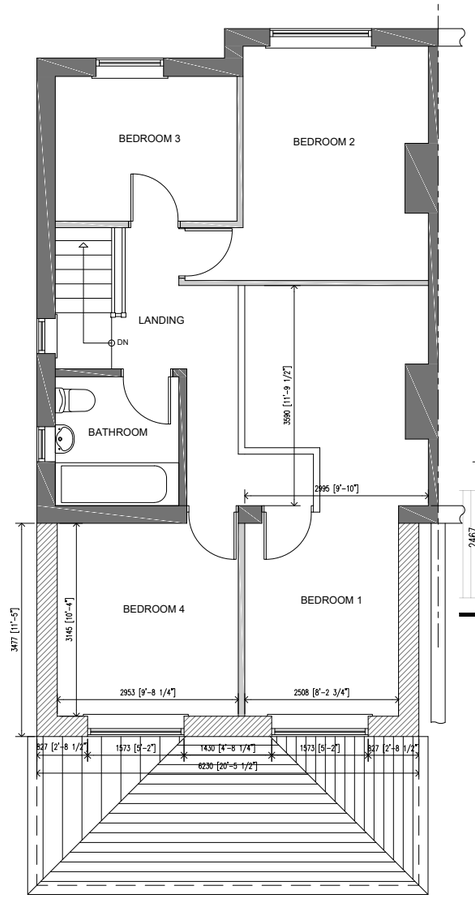


FIRST FLOOR PLAN
Scale 1:100

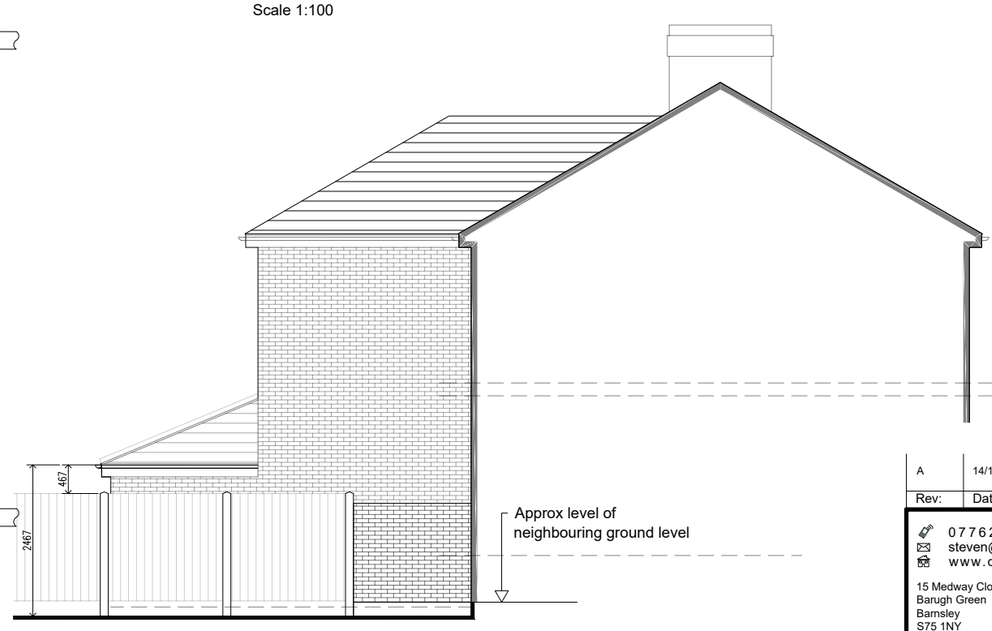


SIDE ELEVATION (L)
Scale 1:100

SIDE ELEVATION (R)
Scale 1:100

**Notes:**

WALLS:
Walls to be facing brick in multi red to match existing house (Imperial size).

ROOF:
Rosemary tiles to match existing roof or similar suitable for roof pitches of 30°

WINDOWS:
White uPVC double glazed windows

DOOR:
New White double glazed side door and new white uPVC French doors

GUTTERS & DOWNPIPES:
New uPVC white fascias and soffits and gutter and square downpipes.

| Rev: | Date: | Description: | By: |
|---|---|---|---|
| A | 14/11/17 | Amended inline with planning comments | SH |


07762656187
steven@drawit.biz
www.drawit.biz
15 Medway Close
Barugh Green
Barnsley
S75 1NY


Purpose: PLANNING

Status: PROPOSED
Dwg of: PLANS & ELEVATIONS

Client:
Mr & Mrs Harrop

Site Address:
5 Mell Avenue, Hoyland
Barnsley S74 9HF

Project:
Proposed two storey rear and single storey lean-to extensions

| Drawn by: | Date: | Rev: |
|---|---|---|
| SH | 09/09/2017 | |
| Scale: 1:100 | Dwg No: 1716_103 | A |