

UK Surveyors Ltd


EXISTING GROUND FLOOR

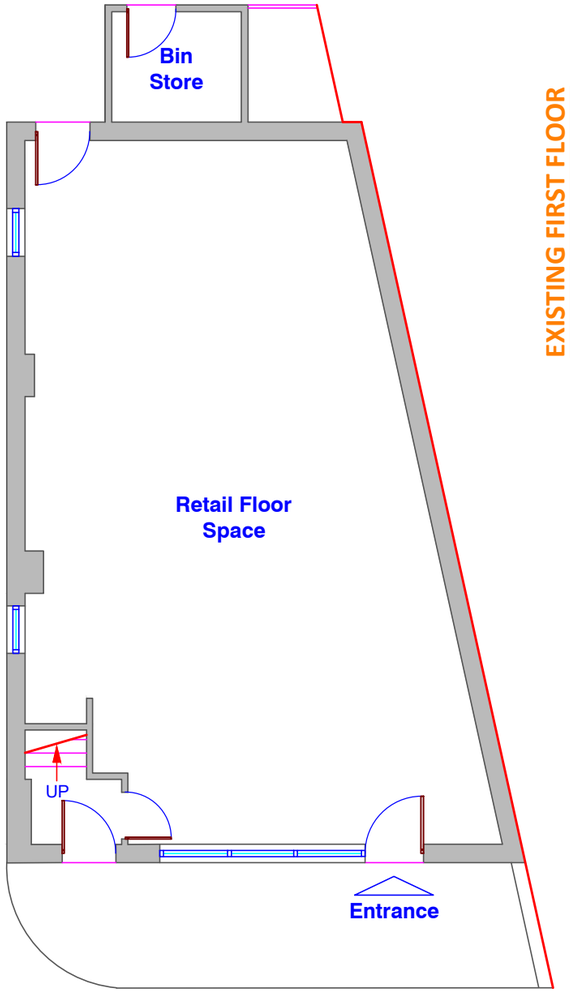


EXISTING FIRST FLOOR

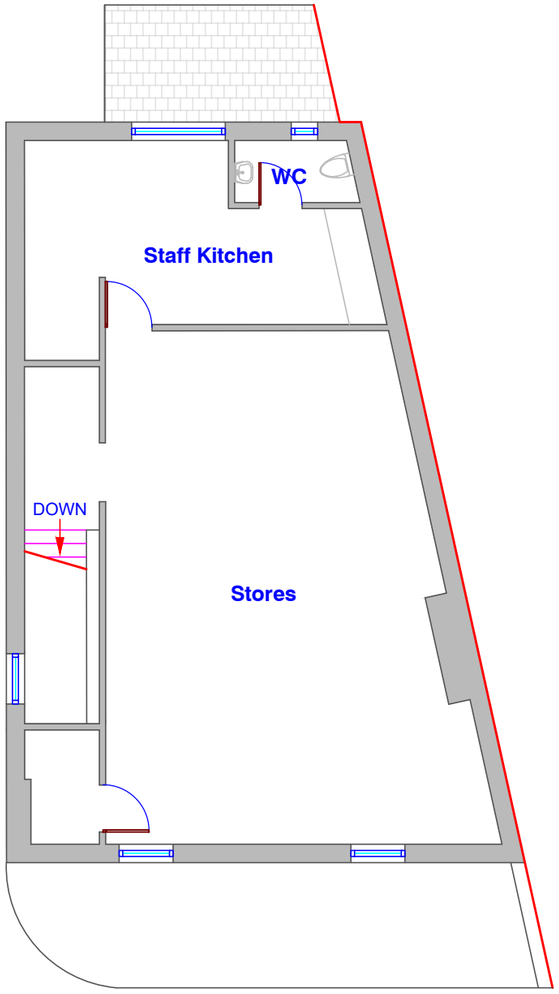


PROPOSED GROUND FLOOR

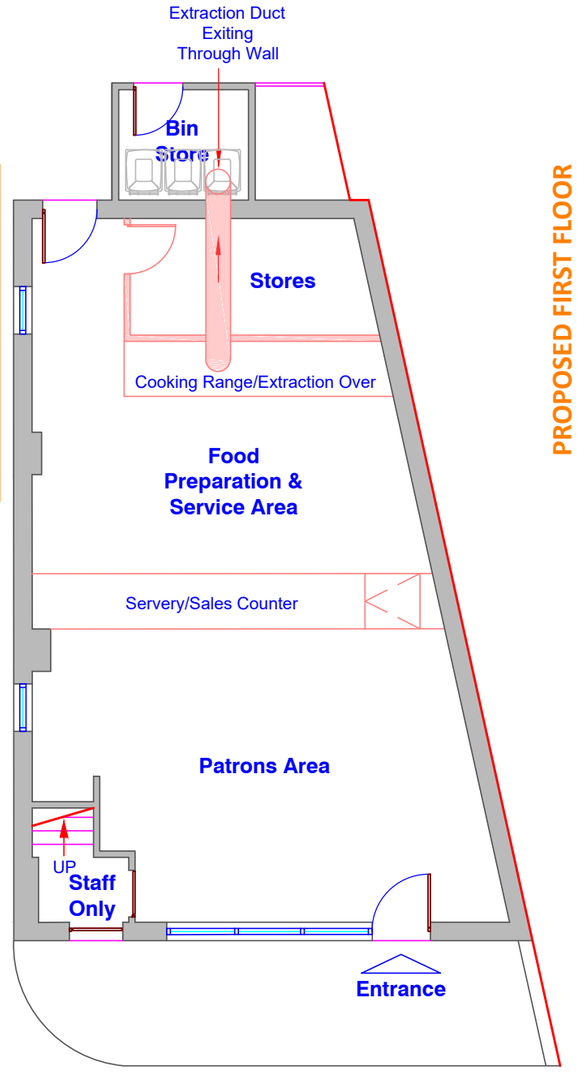

PROPOSED FIRST FLOOR

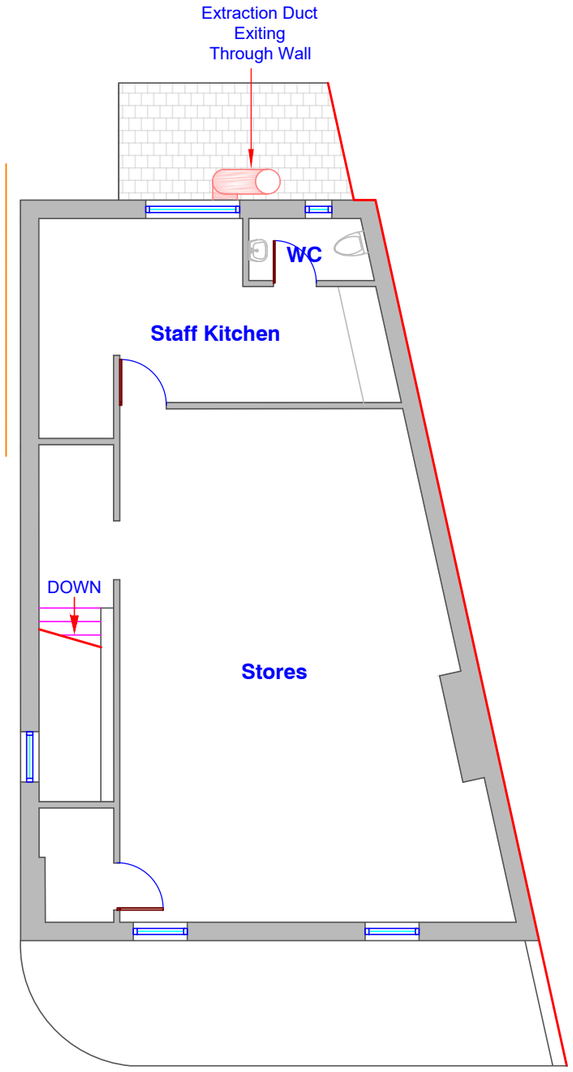

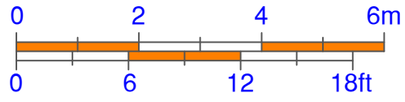

Notes:
All dimensions to be checked on site.

No deviation may be made from the details shown on this drawing without prior written permission of UK Surveyors. Any discrepancy found between this drawing and any other document should be referred immediately to UK Surveyors.

IF IN ANY DOUBT PLEASE ASK.

All rights described in chapter IV of copyright, design and Patents Act 1988 have been generally asserted.

Drawing No: 003905	**Drawing Title:** Existing & Purposed Floor Plan	**Property:** 135 Doncaster Rd, Barnsley, S70 1UF	**Date:** 29/01/2018	**Sheet:** 1 of 3

UK Surveyors Ltd
CAD Drafting - Planning - Building Regulations - Building Surveying - Alcohol Licensing

☎: **Freephone:** 0808 168 9059
☎: **Head Office:** 01889 220 880
✉: enquiries@uksurveyors.net
💻: www.uksurveyors.net

Drawn By: DJ-R & BT

Scale: 1:100 @ A2