

Drawing No.	Rev No.
MRH001 -001	B

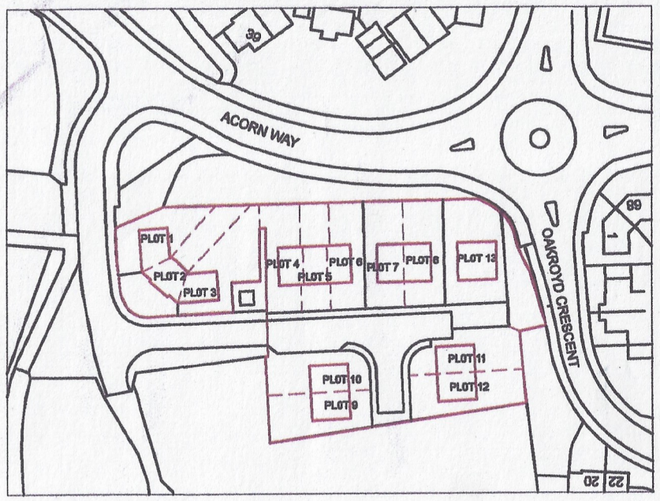

SITE PLAN
SCALE 1:1250 AT A3

N
W
E
S
INDICATIVE ONLY

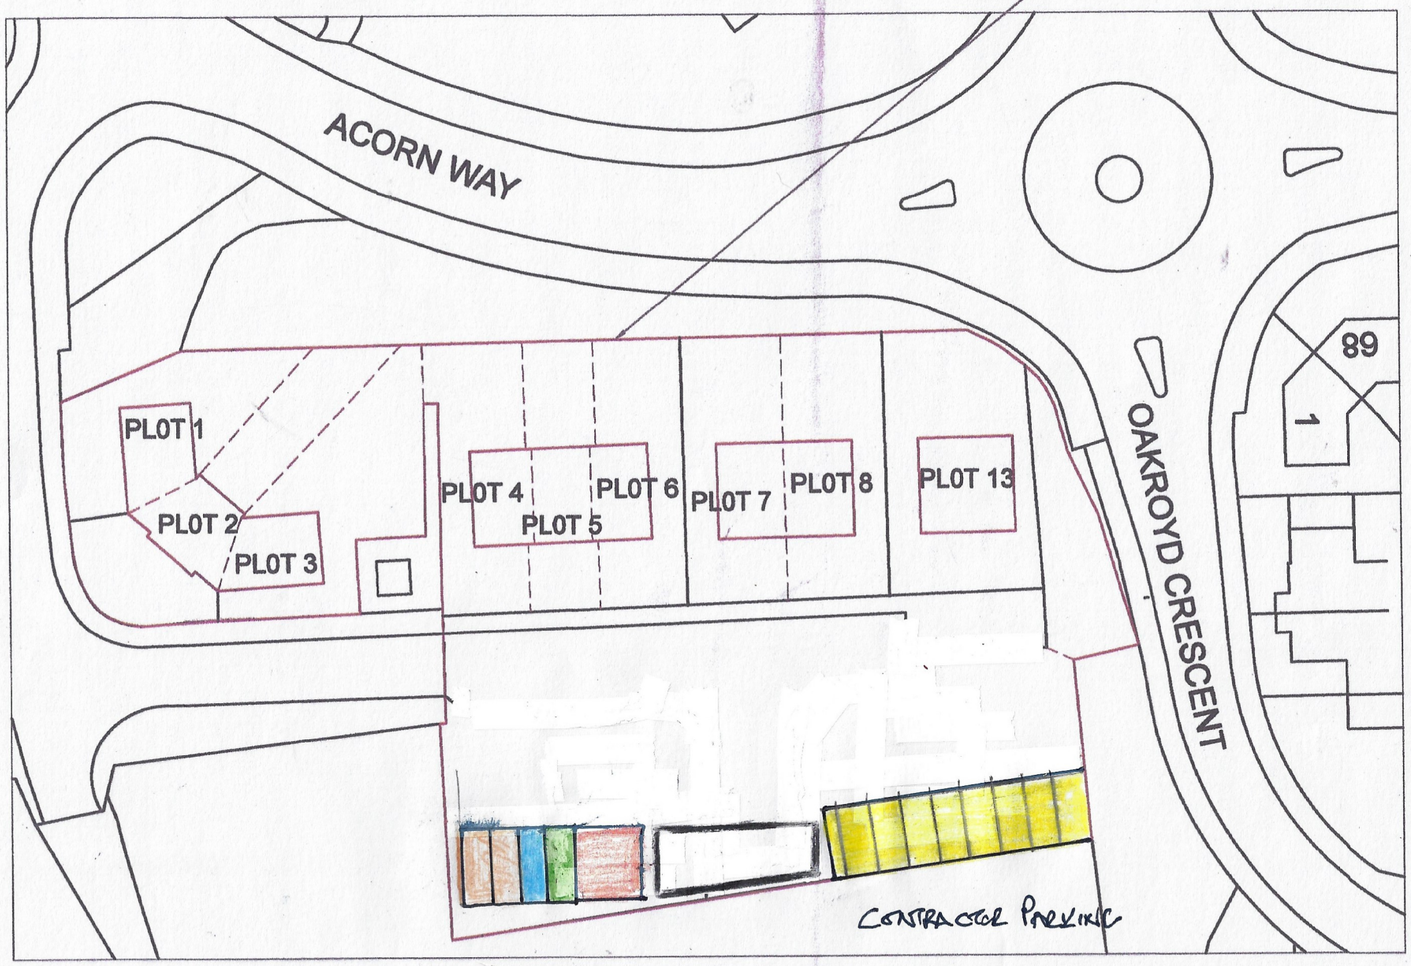

LOACATION PLAN
SCALE 1:500 AT A3

- SITE STORAGE CONTAINERS. 6.1m x 2.4m x 4.
- WELFARE FACILITY.
- SITE OFFICES.
- PLANT STORAGE
- MATERIAL STORAGE
- CONTRACTORS / VISITOR PARKING.

SITE AREA 3159m²

DO NOT SCALE: Contractor to check all dimensions and report any omissions or errors

NOTES

Rev	Description	By	Chk	App	Date
B	Reduced to 13 dwellings	JRB			16/02/22
A	Road changed	JRB			05/09/21

JRB DESIGNS Ltd
1 Saville Road
Cudworth
Barnsley
S72 8LT
Tel: 01226 383542
Fax: 01226 380078
Mob: 07970 541192
Email: john@jrbdesigns.co.uk

This drawing is copyright. © jrbdesigns Ltd.

Client
HOLCON GROUP

Drawing Title
SITE PLANS

Address
LAND OFF ACORN WAY
GRIMETHORPE
BARNSLEY

Project Title:
PROPOSED NEW HOUSING DEVELOPMENT

Purpose of Issue:
PLANNING

Drawing Status
FIRST ISSUE

Scale at A3	Drawn By	Date
AS SHOWN	JRB	08/11/2020
Checked By	Date	Approved By / Date
	08/11/2020	08/11/2020
Project No.	Drawing No.	Revision
MRH001	001	B

APPROVAL ☐ INFORMATION ☐ TENDER ☐ CONTRACT ☐ CONSTRUCTION ☐