


EXISTING FRONT ELEVATION

SCALE 1:100

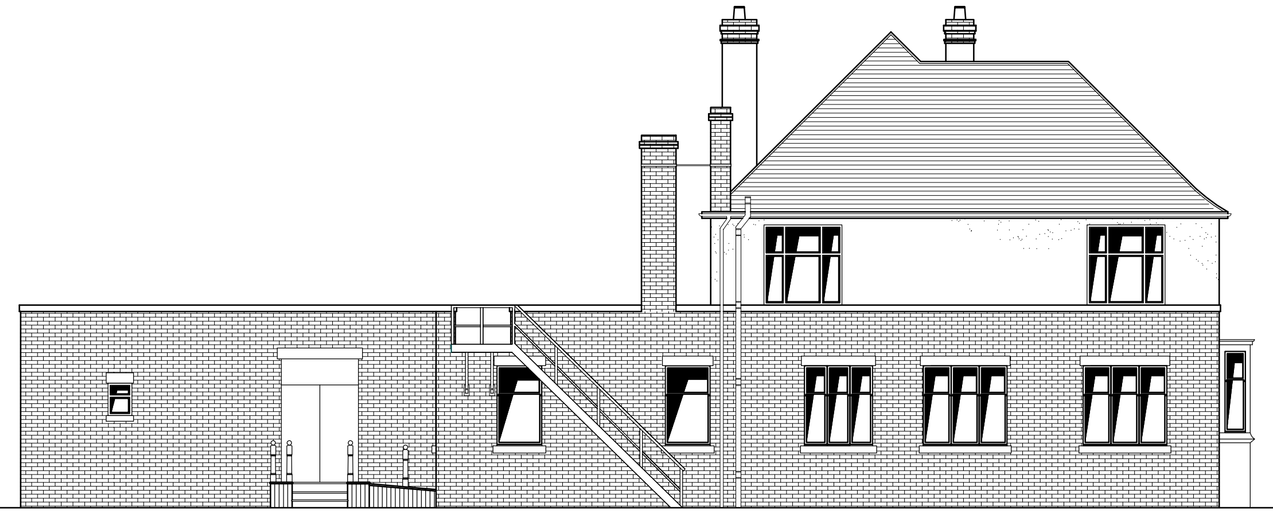


EXISTING SIDE ELEVATION

SCALE 1:100




EXISTING REAR ELEVATION

SCALE 1:100

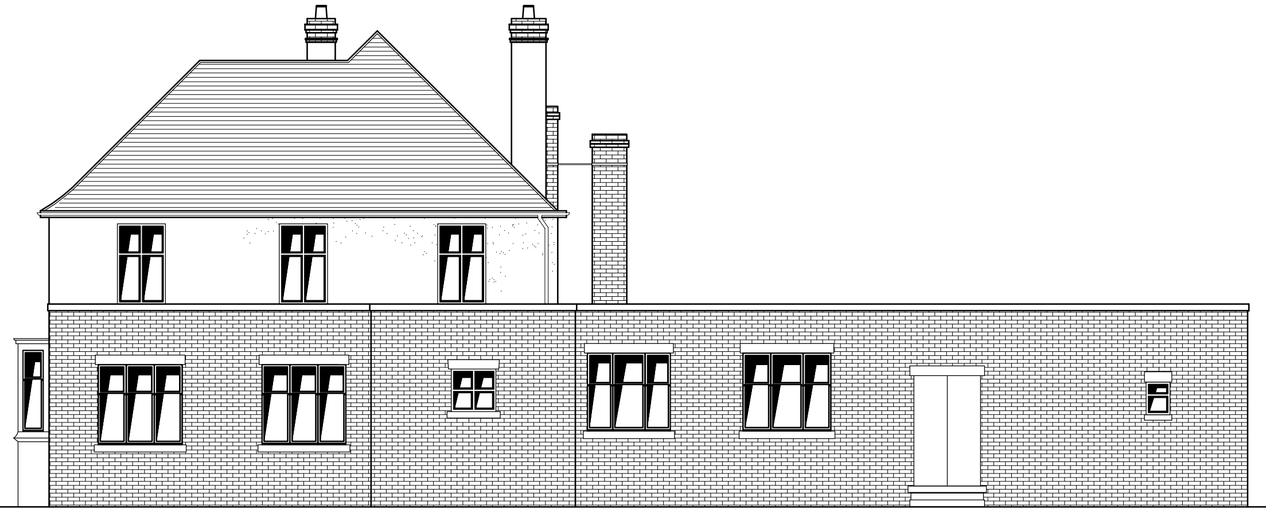


EXISTING SIDE ELEVATION

SCALE 1:100

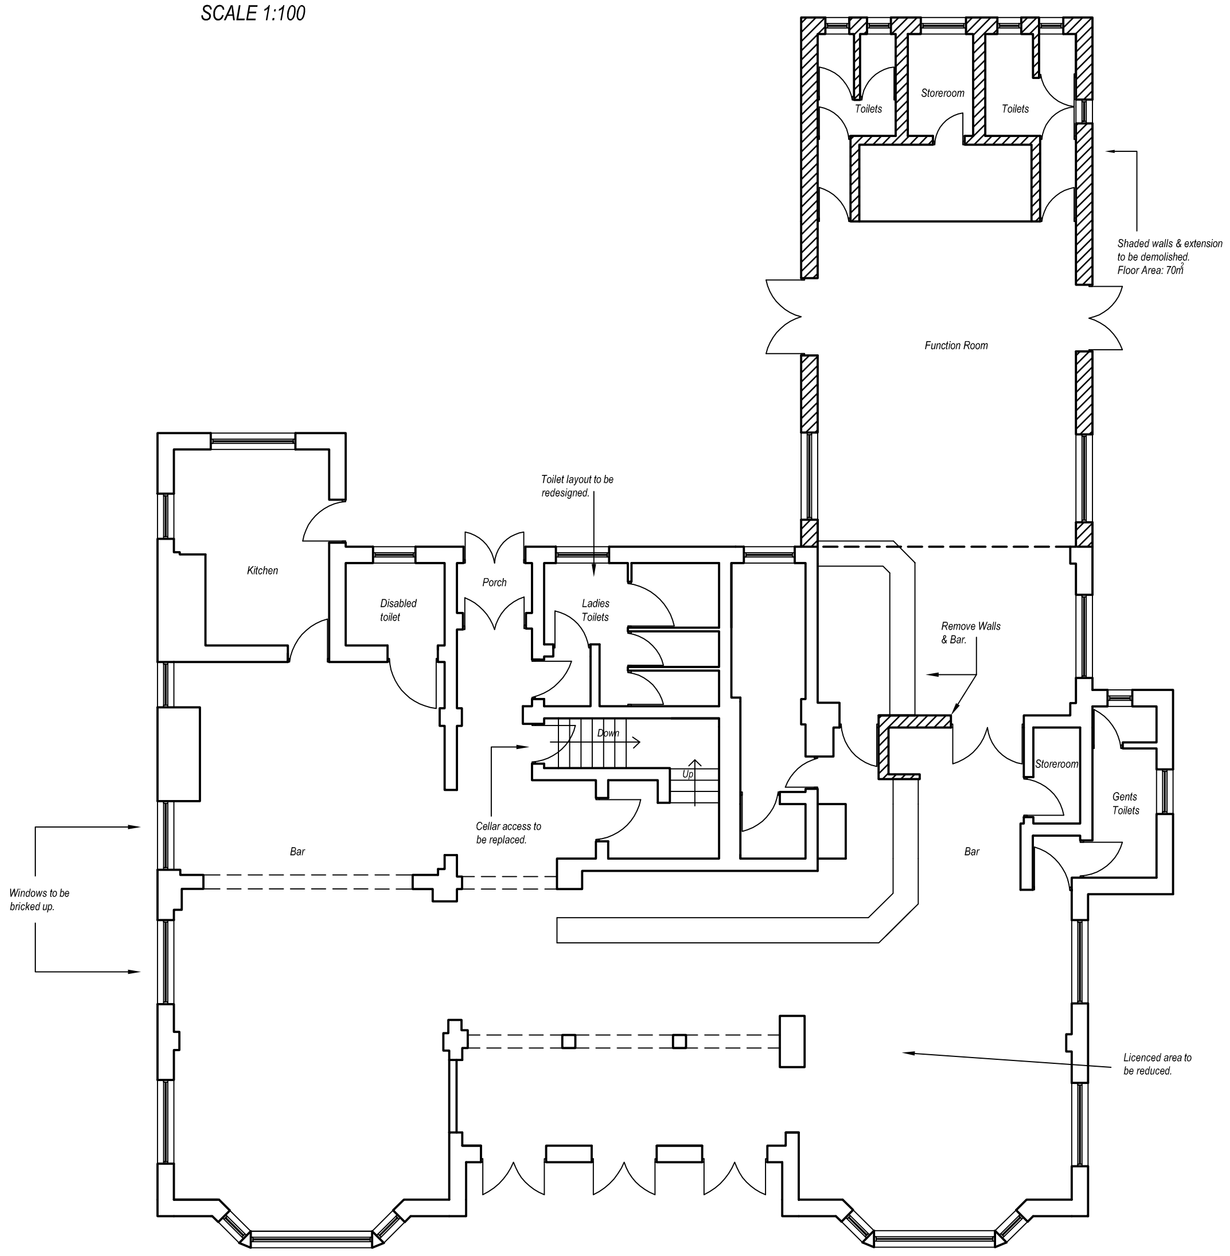

EXISTING GROUND FLOOR LAYOUT

SCALE 1:100

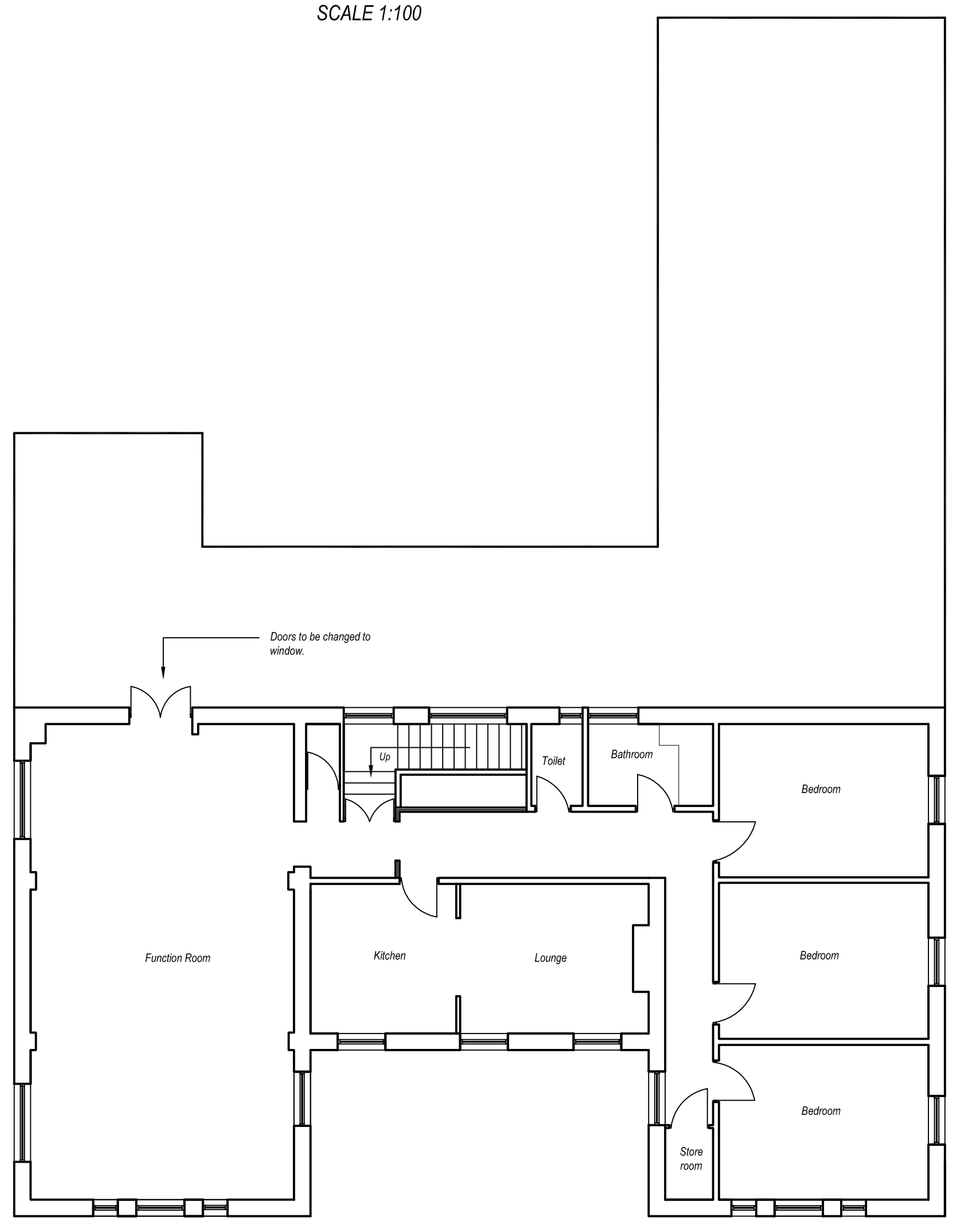

EXISTING FIRST FLOOR LAYOUT

SCALE 1:100

CLIENT:	Fergal O'Gara The Walk Road Rosscomon Ireland
LOCATION:	The Kendray Birk Avenue Barnsley South Yorks S70 3AH
PROPOSAL:	Alterations to public house to form additional commercial unit.
DATE:	April 2008
SCALE:	1:100
DRG:	JG/FO/07/035/01
TITLE:	Existing Elevations & Ground Floor Layout. Existing Site Block Plan.

REVISIONS	DATE	SIGNATURE

PAUL GAUGHAN
BUILDING CONSULTANTS

Rosscarbery House, 4 Coronation Street, Ilkeston,
Derbyshire DE7 5QH.
Phone 0115 9324010. Fax 0115 9308371
E-mail: info@paul-gaughan.co.uk
Web: www.paul-gaughan.co.uk

Scales are correct at time of plotting however please note that distortion can occur during copying. This drawing is copyright and may not be altered, traced, photographed, electronically copied or used for any purpose other than for which it is issued, without written permission from Mr. Gaughan.
Check all dimensions on site.
Hatching is a representation of materials only.

DRAWN BY:	**DATE:**
CHECKED BY:	**DATE:**