Pendon House

VICARAGE WALK

SYCAMORE WALK

HODGKINSON AVENUE

REV	DATE	DESCRIPTION

The contractor is to comply in all respects with the current Building Regulations and is to check all site dimensions and levels.
Do not scale from the drawing, see written dimensions. To be read in conjunction with Pre-Tender Health & Safety Plan / Preliminaries Section (Section A34 etc).
Ordnance Survey mapping reproduced by permission of WMDC & Controller of HM Stationery Office Crown Copyright. WMDC OS licence No: LA076406


nps group

NPS NORTH EAST LTD
NAVIGATION HOUSE
WHISTLER DRIVE, CASTLEFORD
WEST YORKSHIRE, WF10 5HX
TEL: 01977 605000 FAX: 01977 628301
EMAIL: enquiries@npsgroup.co.uk

Head Office:
Other Office locations can be found on website: www.nps.co.uk

PROJECT: Phot Voltaic scheme to various properties	CLIENT: Berneslai Homes
	CAD FILE REF: — DATE: August 2011 SCALE: 1/500@A3
SUBJECT: Pendon House Penistone Barnsley Site Plan	REV: — DRAWN: G Melling CHECKED: —
	PROJECT NR: AG10.113 DRAWING NR: 02

© NPS. This drawing may not be reproduced in any form without prior written agreement

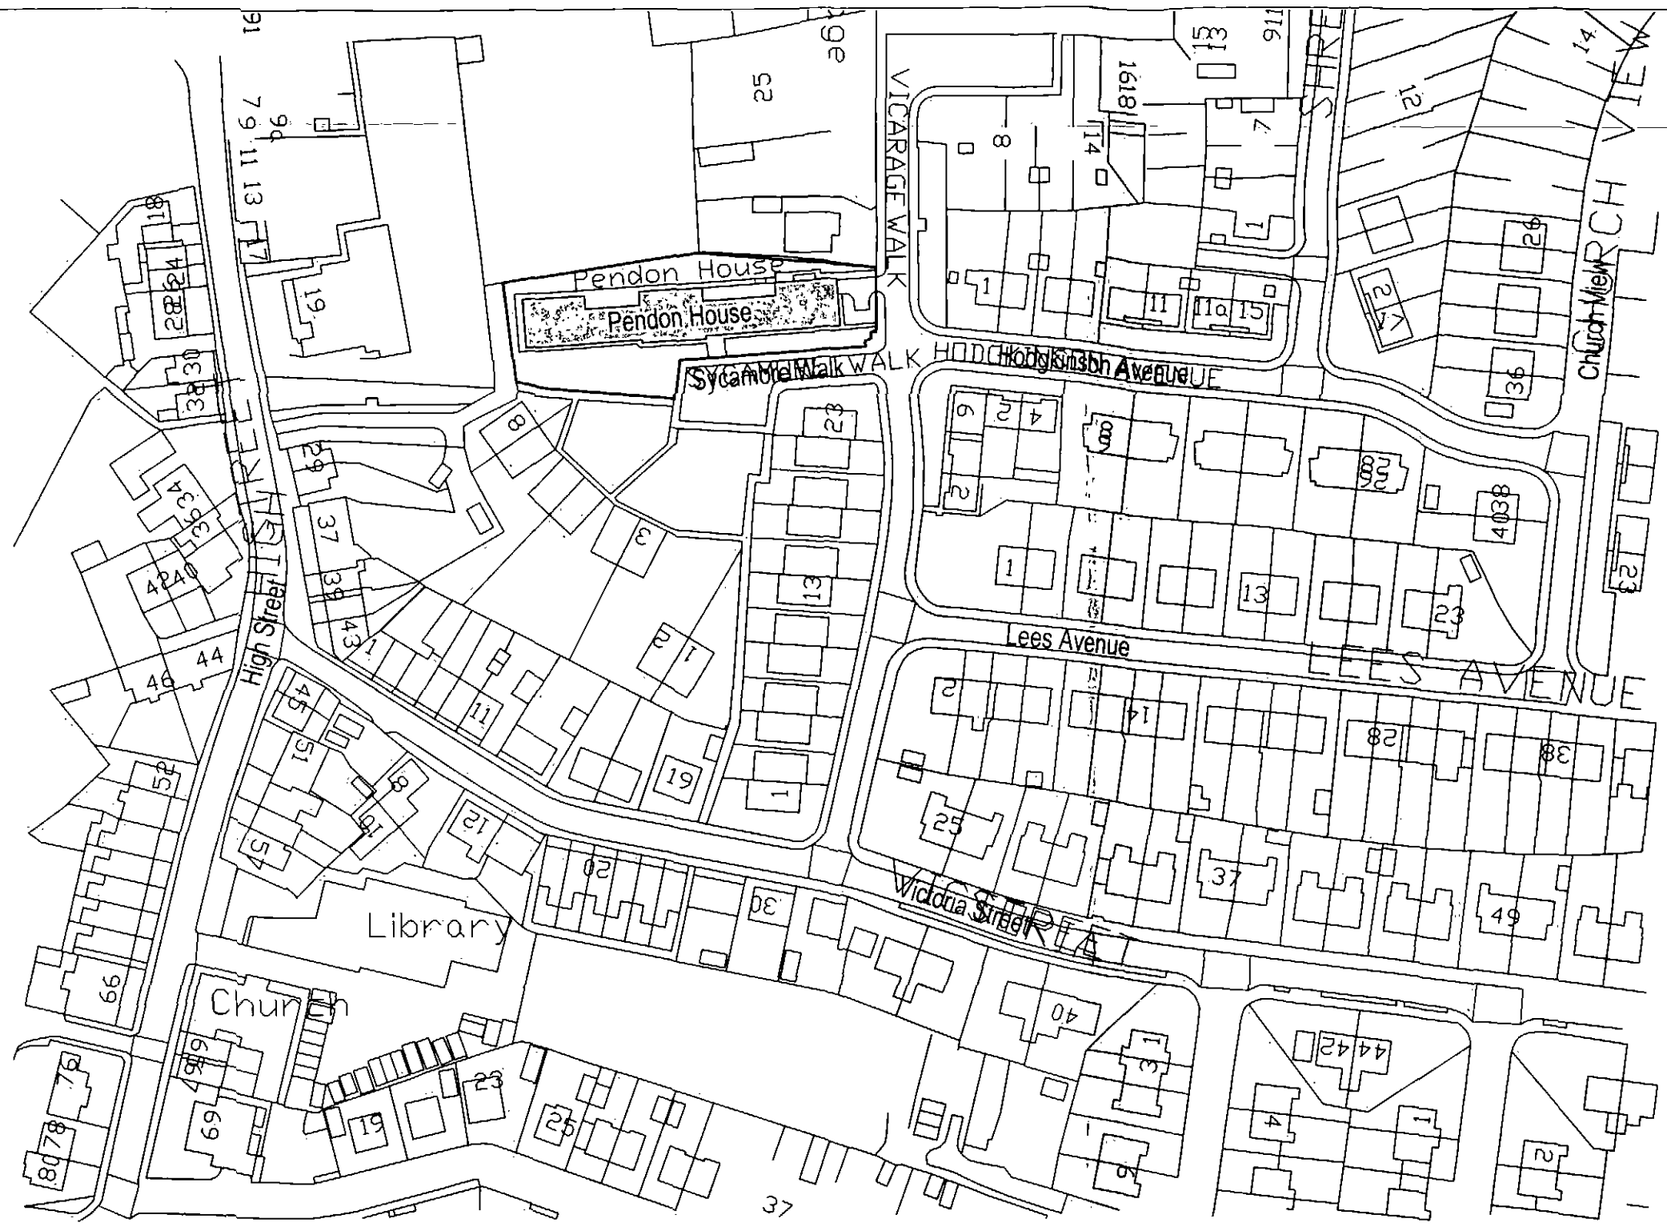

REV	DATE	DESCRIPTION

The contractor is to comply in all respects with the current Building Regulations and is to check all site dimensions and levels.
Do not scale from this drawing, use written dimensions. To be read in conjunction with Pre-Tender Health & Safety Plan / Preliminaries Section (Section A/M etc).
Ordinance Survey mapping reproduced by permission of HMSO © Controller of HM Stationery Office Crown Copyright. HMSO. OS licence No LA078416

nps group

NPS NORTH EAST LTD
NAVIGATION HOUSE
WHEELER DRIVE, CASTLEFORD
WEST YORKSHIRE WF10 5HX
TELL 01977 626300 FAX 01977 626301
EMAIL mail@nps-ne-dd.co.uk

Home Offices
Longwood House, 16 Forest Lane, St. Helens Business Park
Wakefield WF1 2HB Tel 01977 626300 Fax 01977 626301
Other Office locations can be found on website www.nps.co.uk

PROJECT: Photo Voltaic Scheme to various properties	CLIENT: Bernesiai Homes
	CAD FILE REF: — DATE: August 2011 SCALE: 1/1250@A3
SUBJECT: Pendon House Penistone Barnsley Location plan	REV: — DRAWN: GM CHECKED: —
	PROJECT NR: AG10.113 DRAWING NR: 01

© NPS. This drawing may not be reproduced in any form without prior written agreement