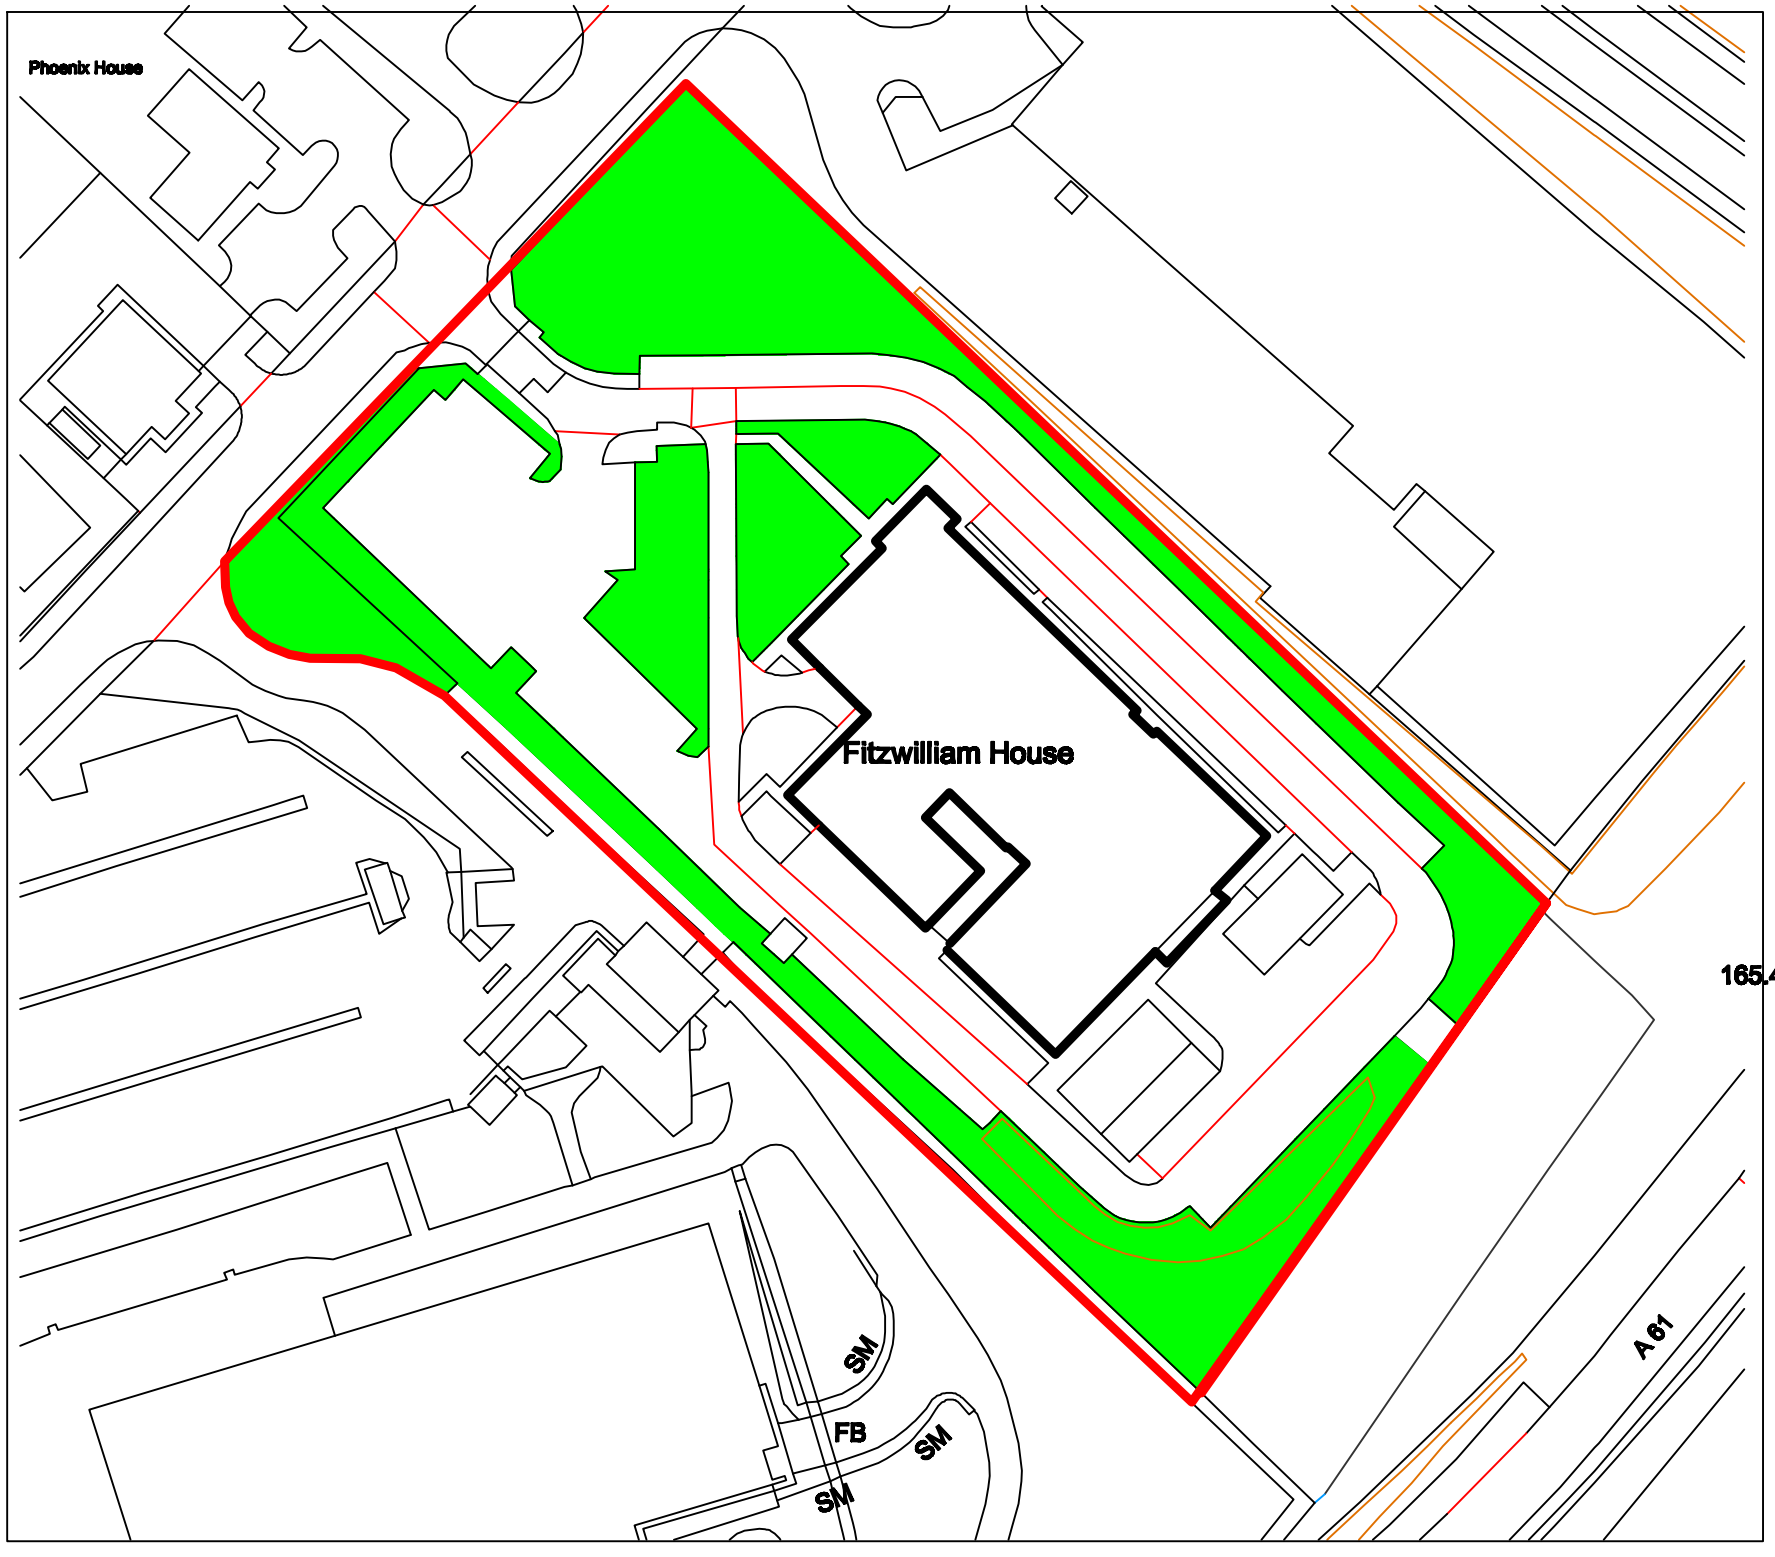


Existing Site Plan 1:1250

Date	Revision	Dr.

DO NOT SCALE THIS DRAWING. CHECK ALL DIMENSIONS ON SITE

Client: Haslam Transport

Project: Change of Use
Fitzwilliam House

Title: Existing Site Plan

Scale: 1:1250@ A3 | Dwg No:-

Revision: | Drawn: | Date: Feb2018

Ref.: