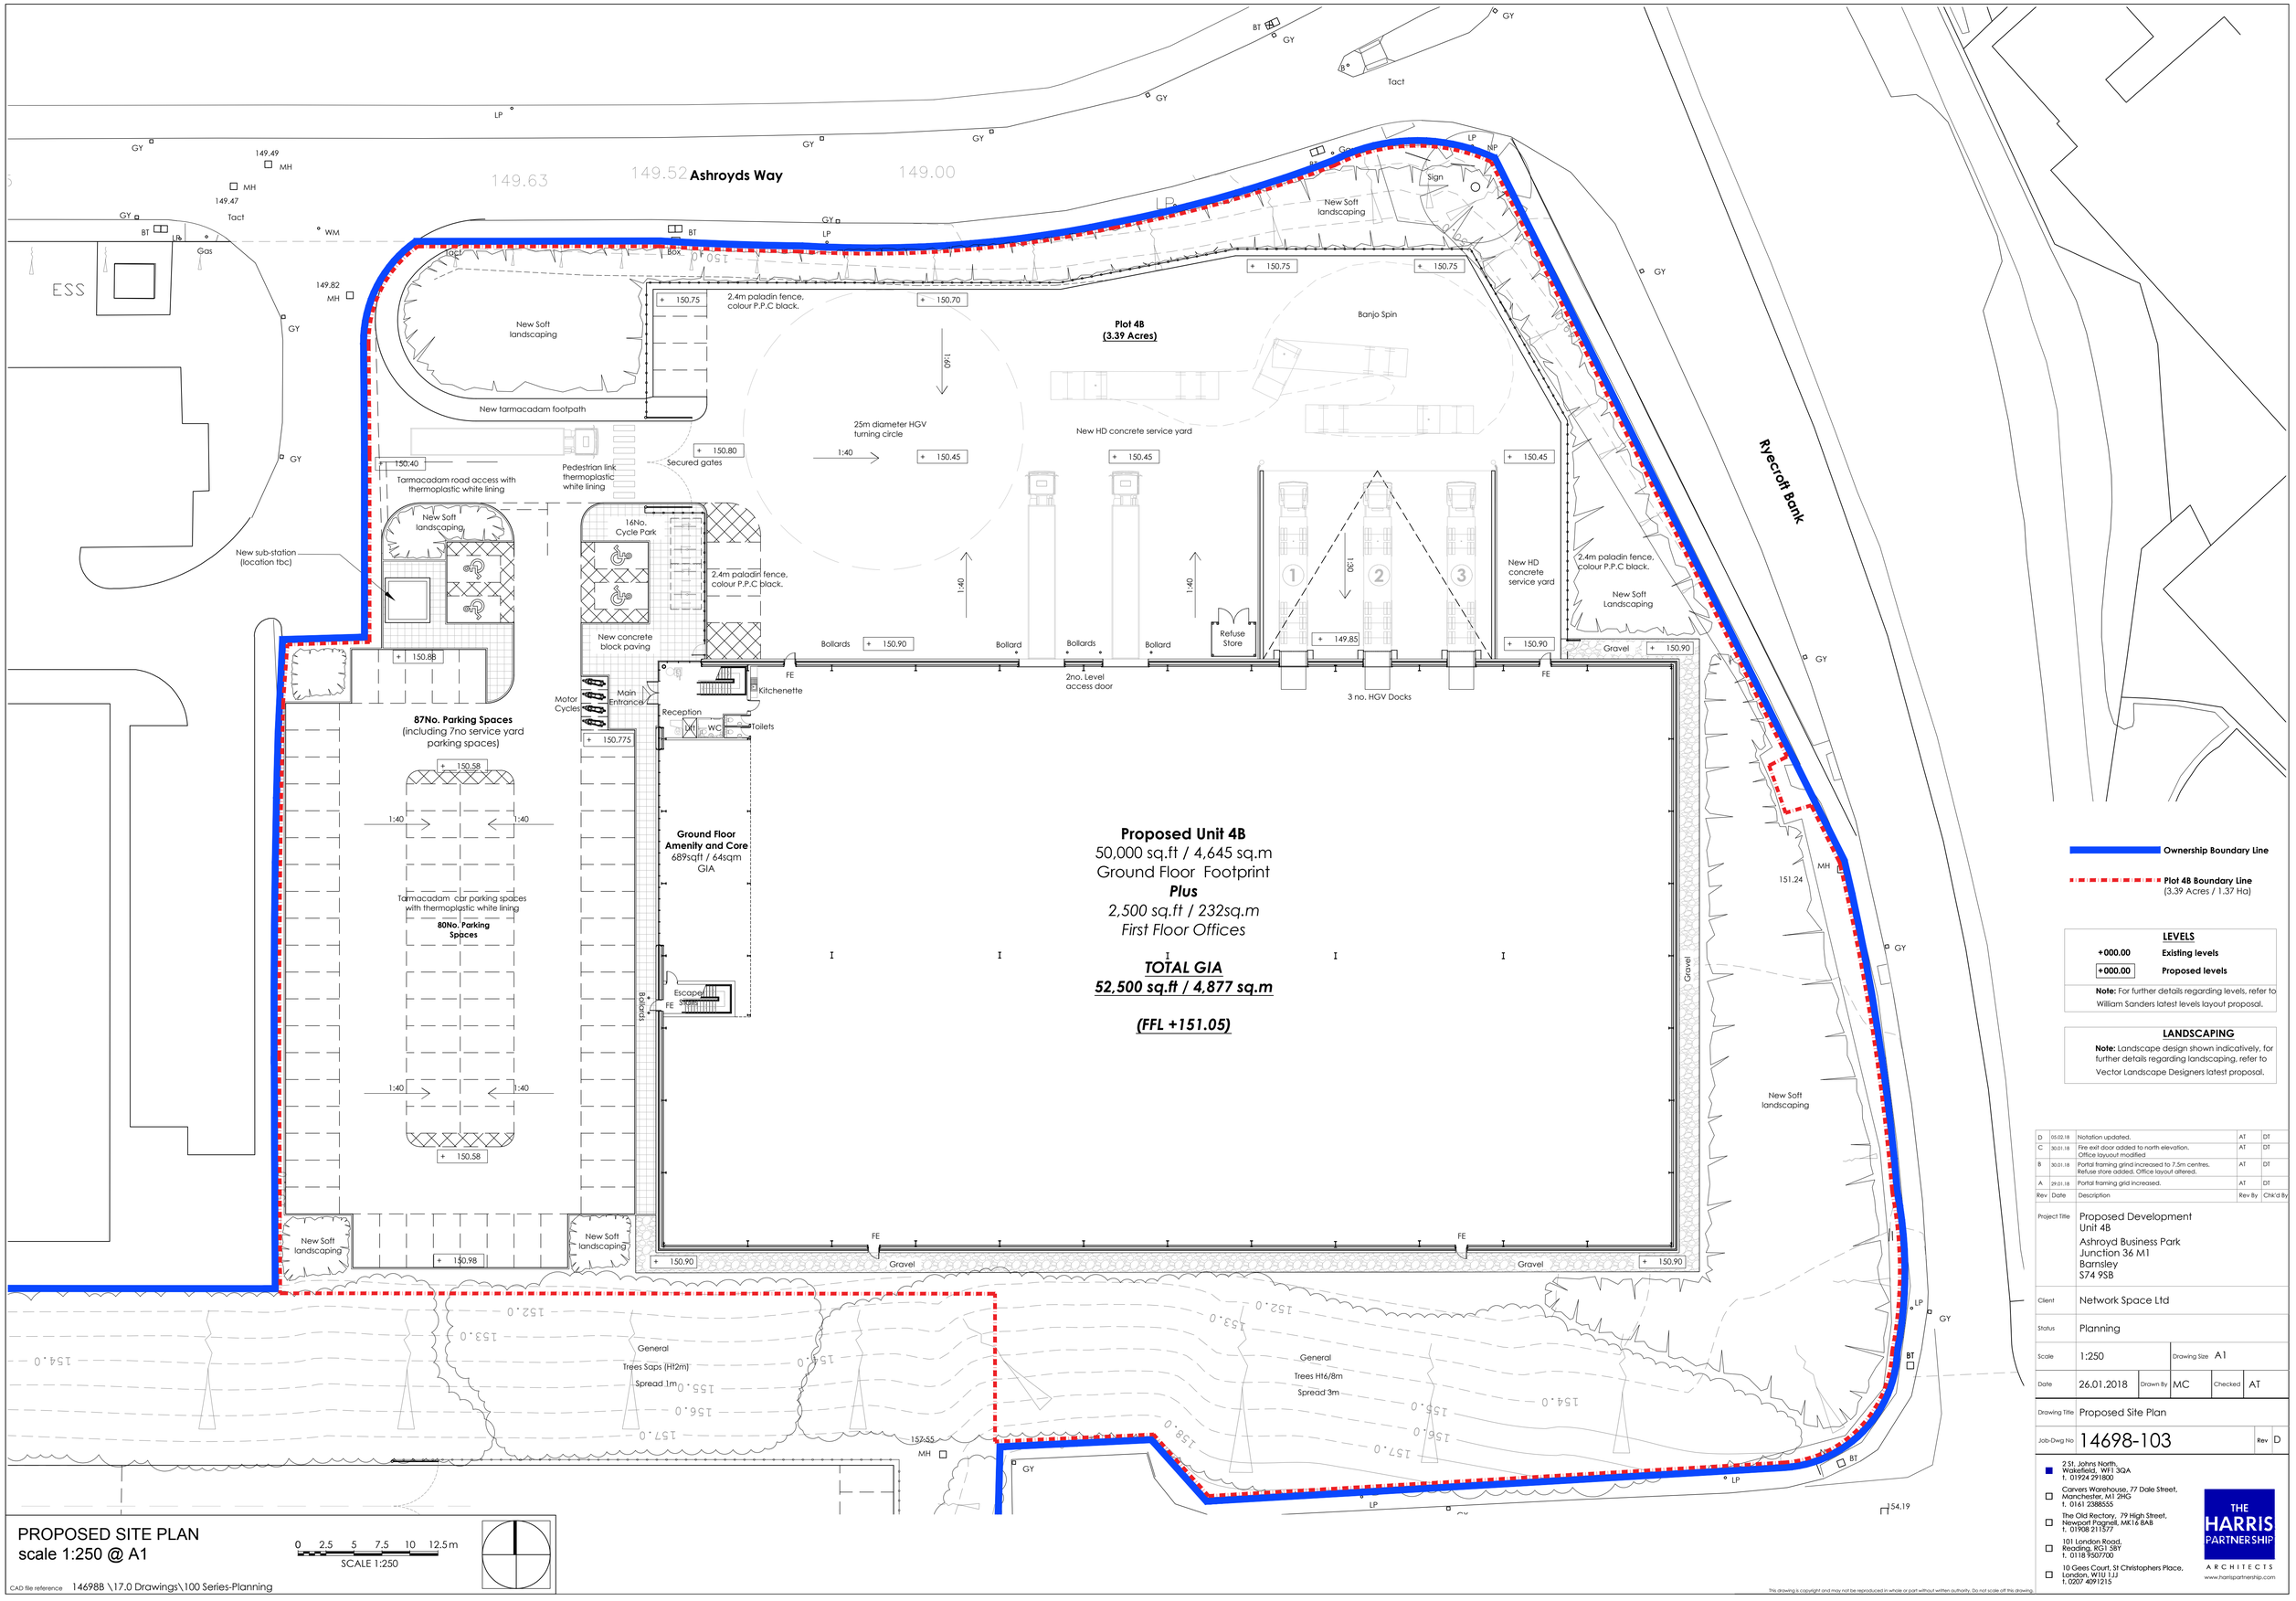


LEVELS

+000.00	Existing levels
+000.00	Proposed levels

Note: For further details regarding levels, refer to William Sanders latest levels layout proposal.

LANDSCAPING

Note: Landscape design shown indicatively, for further details regarding landscaping, refer to Vector Landscape Designers latest proposal.

Rev	Date	Description	Rev By	Chk'd By
D	05.02.18	Notation updated.	AT	DT
C	30.01.18	Fire exit door added to north elevation. Office layouut modified	AT	DT
B	30.01.18	Portal framing grind increased to 7.5m centres. Refuse store added. Office layout altered.	AT	DT
A	29.01.18	Portal framing grid increased.	AT	DT

Project Title	Proposed Development Unit 4B Ashroyd Business Park Junction 36 M1 Barnsley S74 9SB
Client	Network Space Ltd
Status	Planning
Scale	1:250
Drawing Size	A1
Date	26.01.2018
Drawn By	MC
Checked	AT
Drawing Title	Proposed Site Plan
Job-Dwg No	14698-103
Rev	D

2 St. Johns North, Wakefield, WF1 3QA t. 01924 291800
Carvers Warehouse, 77 Dale Street, Manchester, M1 2HG t. 0161 2388555
The Old Rectory, 79 High Street, Newport Pagnell, MK16 8AB t. 01908 211577
101 London Road, Reading, RG1 5BY t. 0118 9507700
10 Gees Court, St Christophers Place, London, W1U 1JJ t. 0207 4091215
THE HARRIS PARTNERSHIP ARCHITECTS
www.harrispartnership.com

PROPOSED SITE PLAN
scale 1:250 @ A1

0 2.5 5 7.5 10 12.5 m
SCALE 1:250

CAD file reference 14698B \17.0 Drawings\100 Series-Planning

This drawing is copyright and may not be reproduced in whole or part without written authority. Do not scale off this drawing.