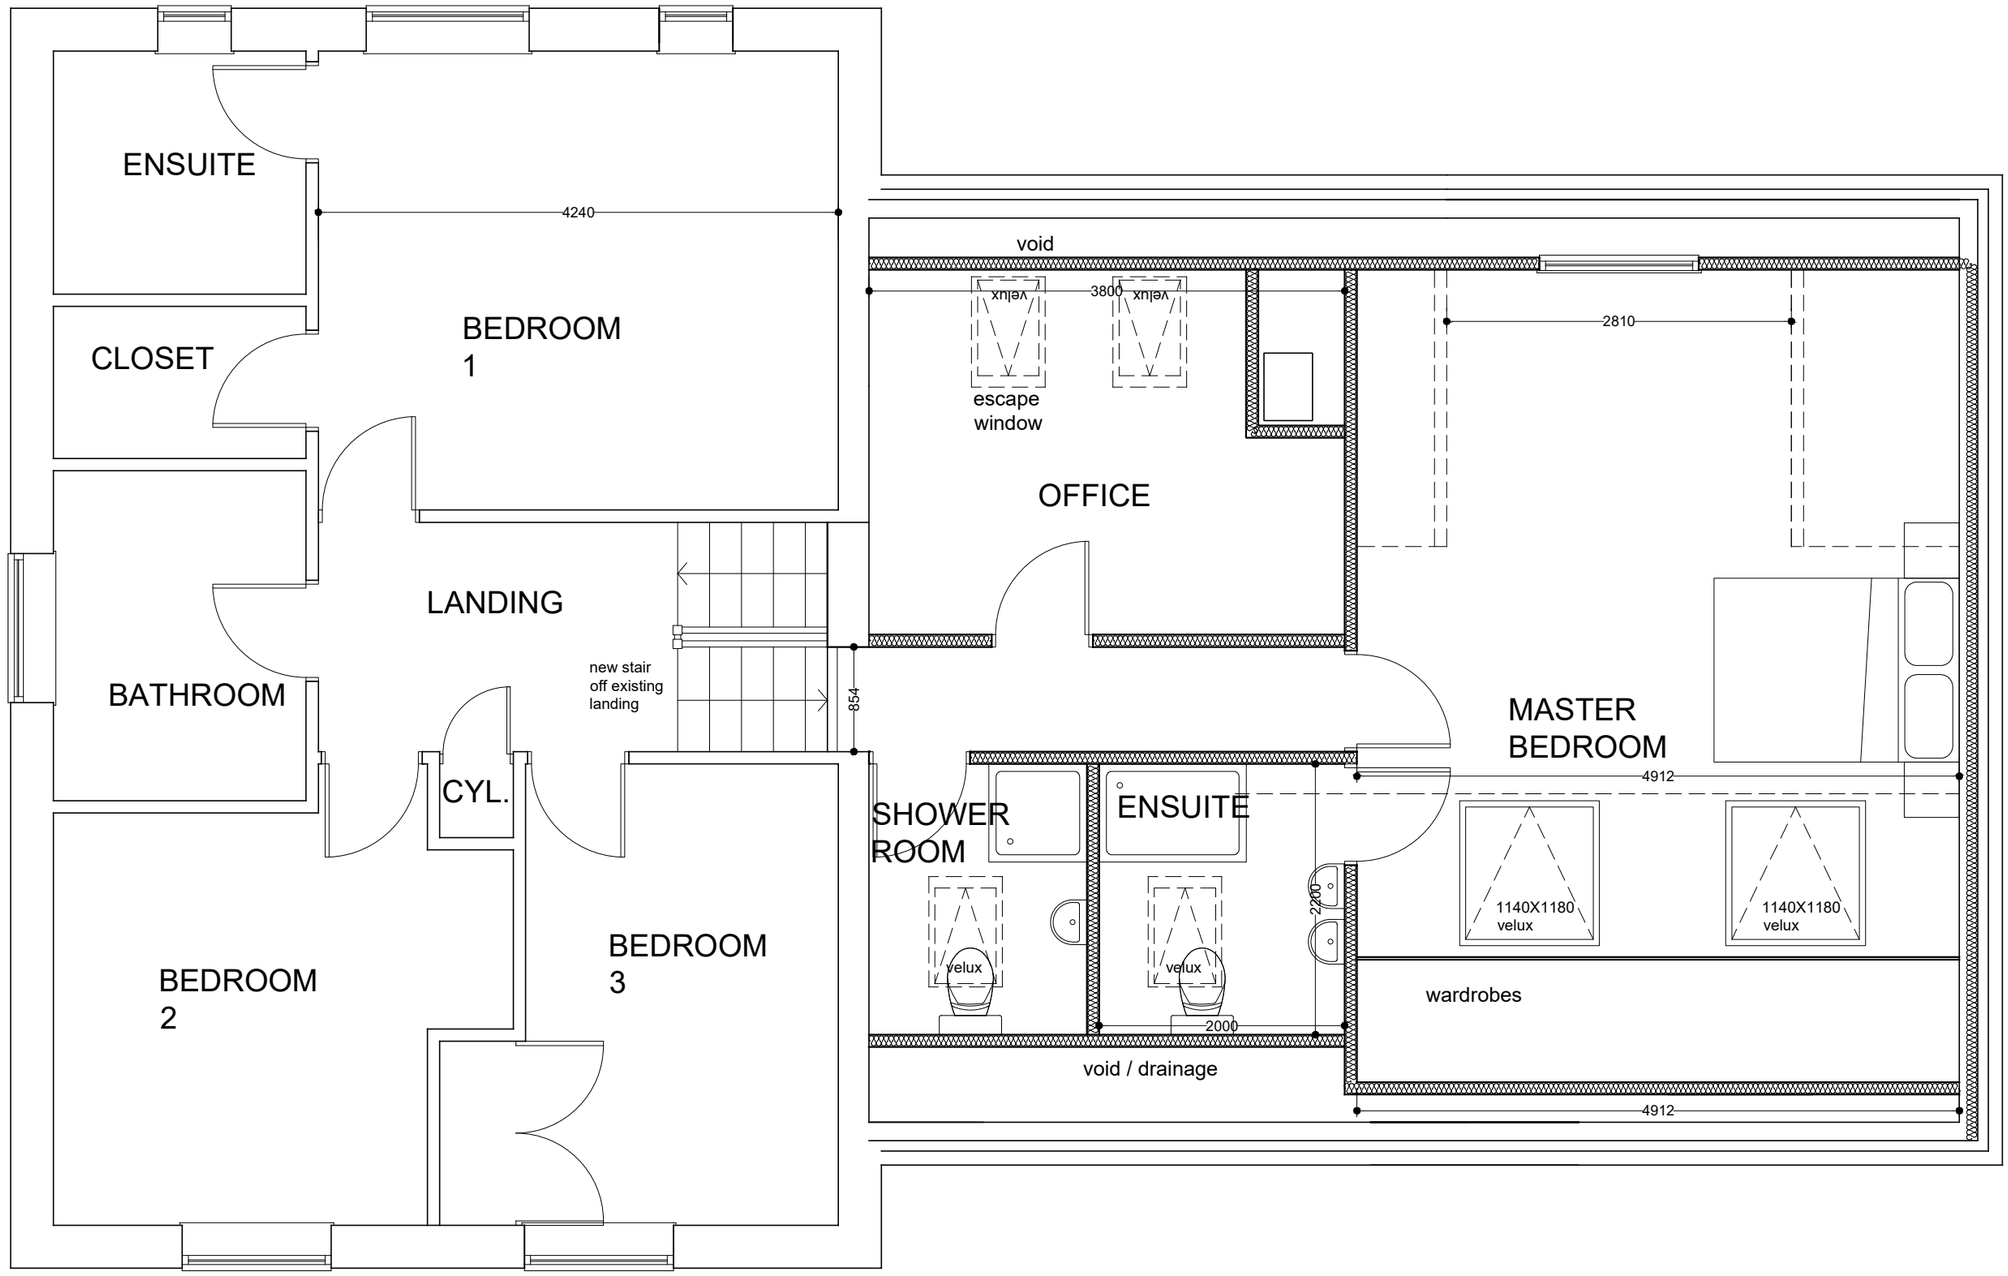

REV A: Dormer window redesigned

Cobi House, Sycamore Lane, S36 7JZ
FIRST FLOOR EXTENSION TO DWELLING PROPOSED FIRST FLOOR PLAN
Scale: 1:50@A3