




Proposed Site Plan

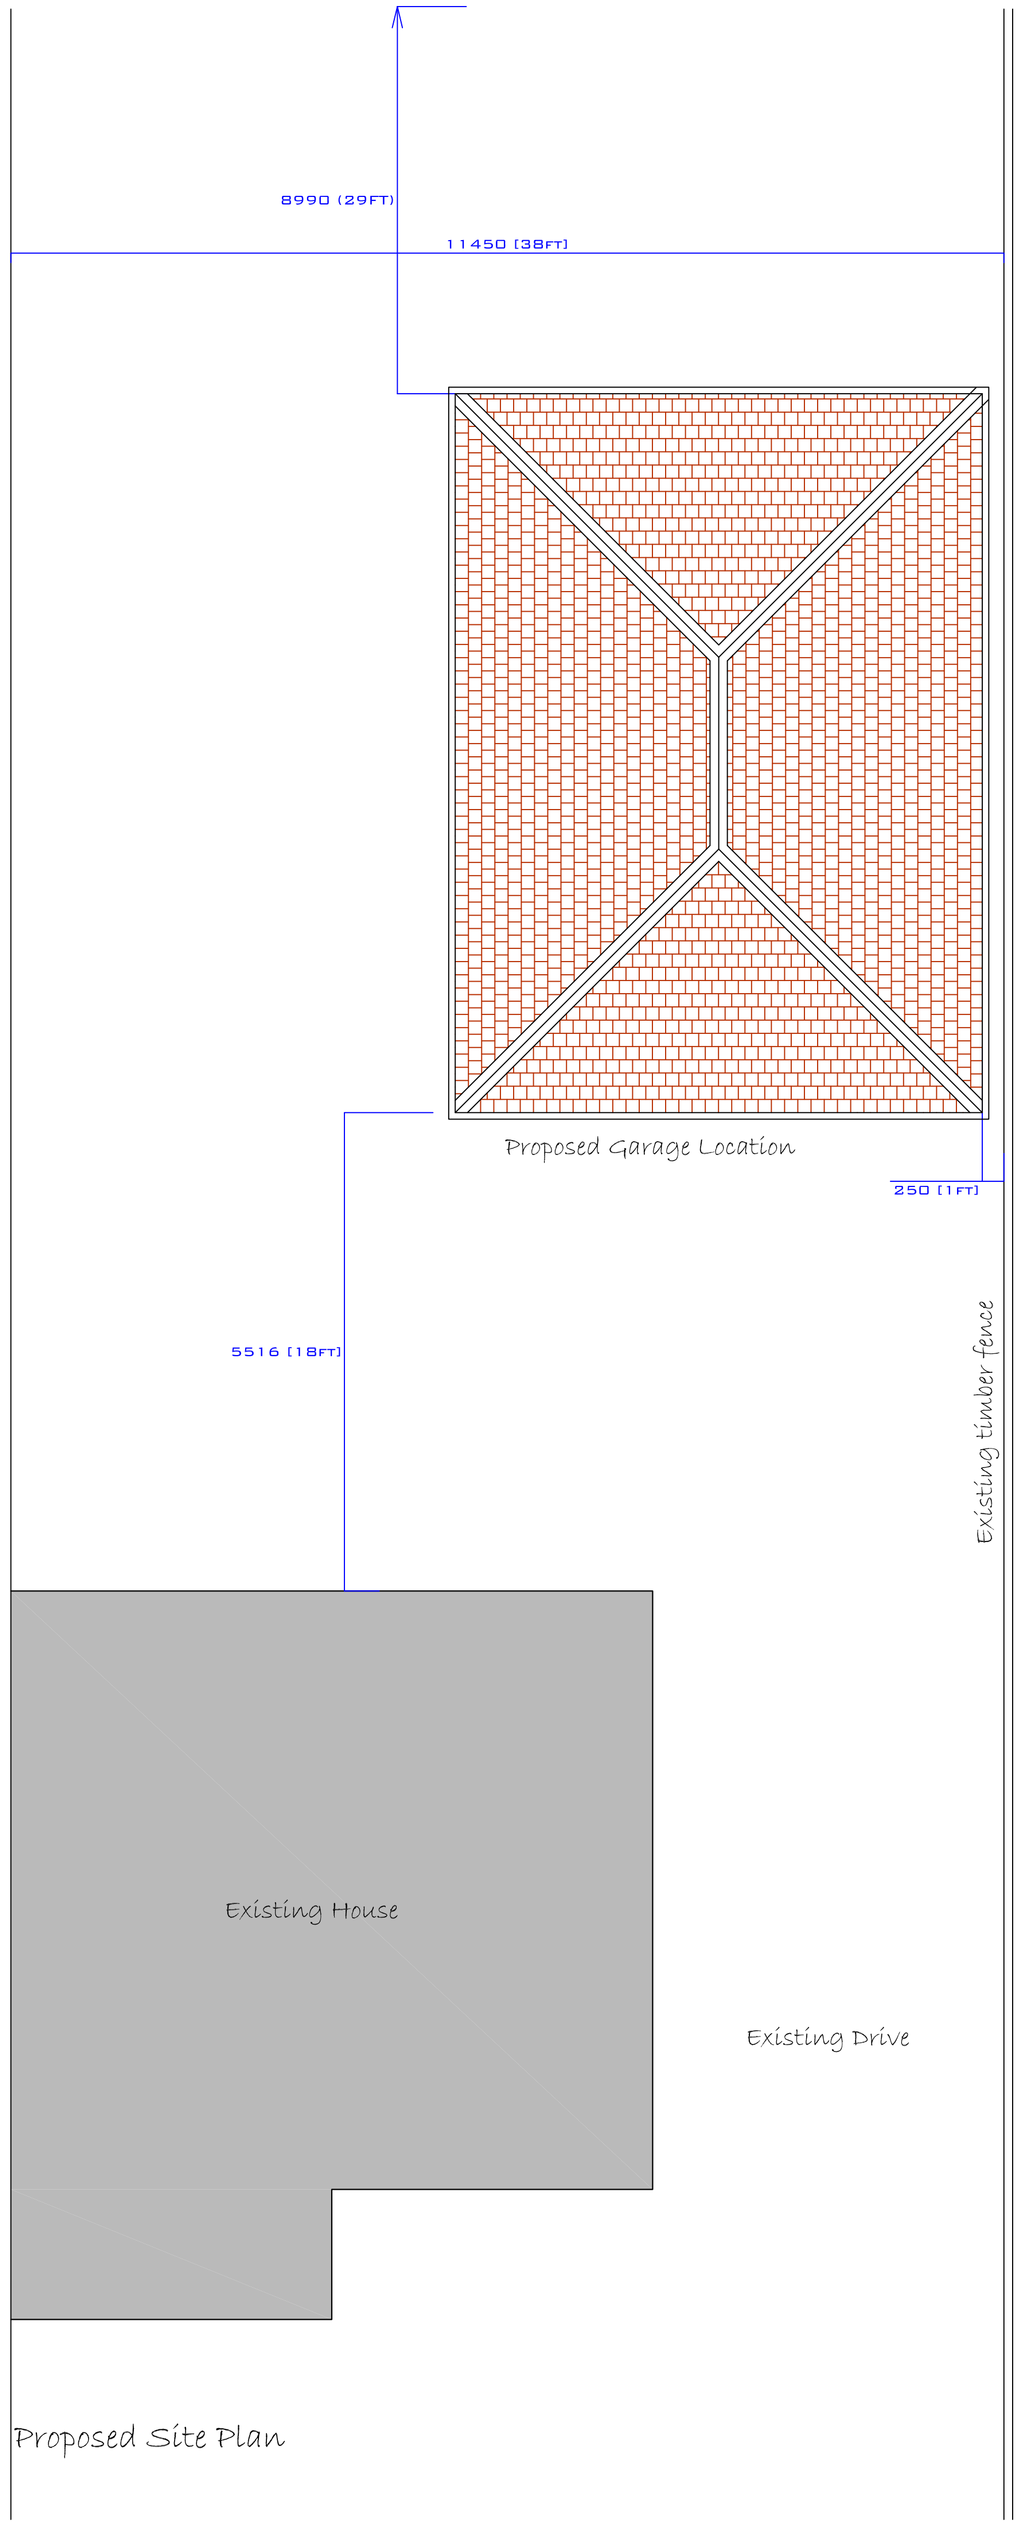


Front Elevation
(in context with house)

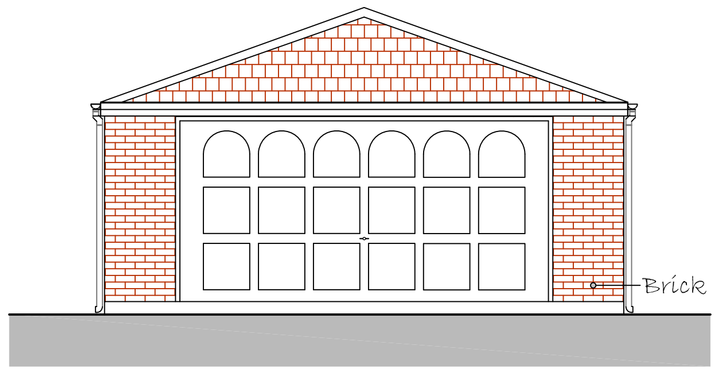


Front Elevation

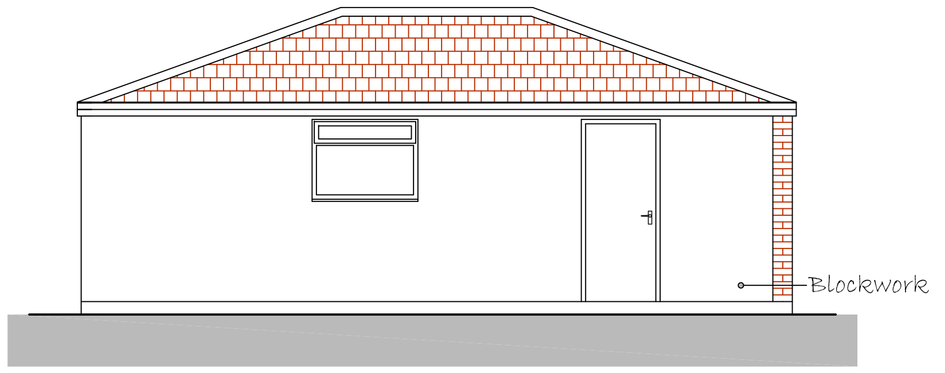


Side Elevation

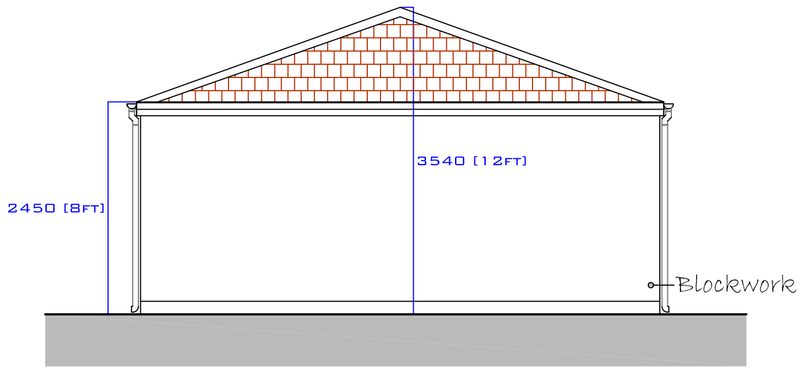

Rear Elevation

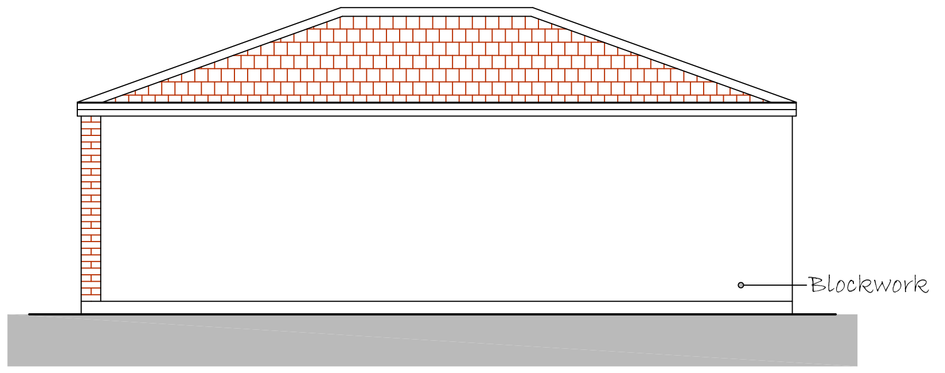

Side Elevation

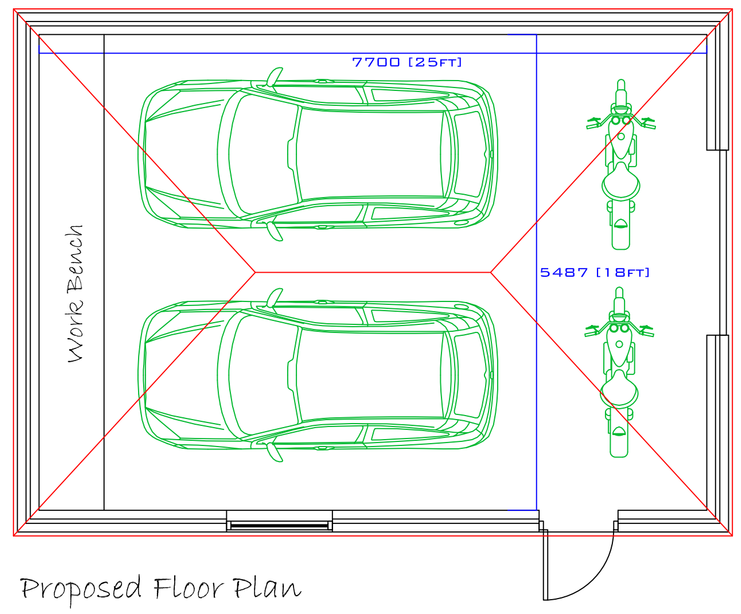

Proposed Floor Plan

Notes.

Drawing and design are copyright of the practice unless specific consent in writing has been given

All works arising from the information contained on the drawings are to be in accordance with the statuary approvals-planning, building control and relevant codes of practice and/or British Standards unless specific direction is given

All works to be carried out in accordance with C.D.M. regulations for health and safety unless exemption is specifically given

Do not scale or take digital dimensions from this drawing

All constructional dimensions contained in the drawings should be checked on site

All discrepancies are to be notified to the practice without delay

Project ~ Proposed Garage
34 Jardine Street
Wombwell, Barnsley
S73 0JW

Drawing Description: ~ Proposed Garage Plans & Elevations

Client: ~ Mrs G Parker

Scale: ~ 1:50 @ A1

Drawn/Checked By: ~ DJH

Drawing number: ~ 01 -R2

Garage size reduced through planning

Date	Revision Description