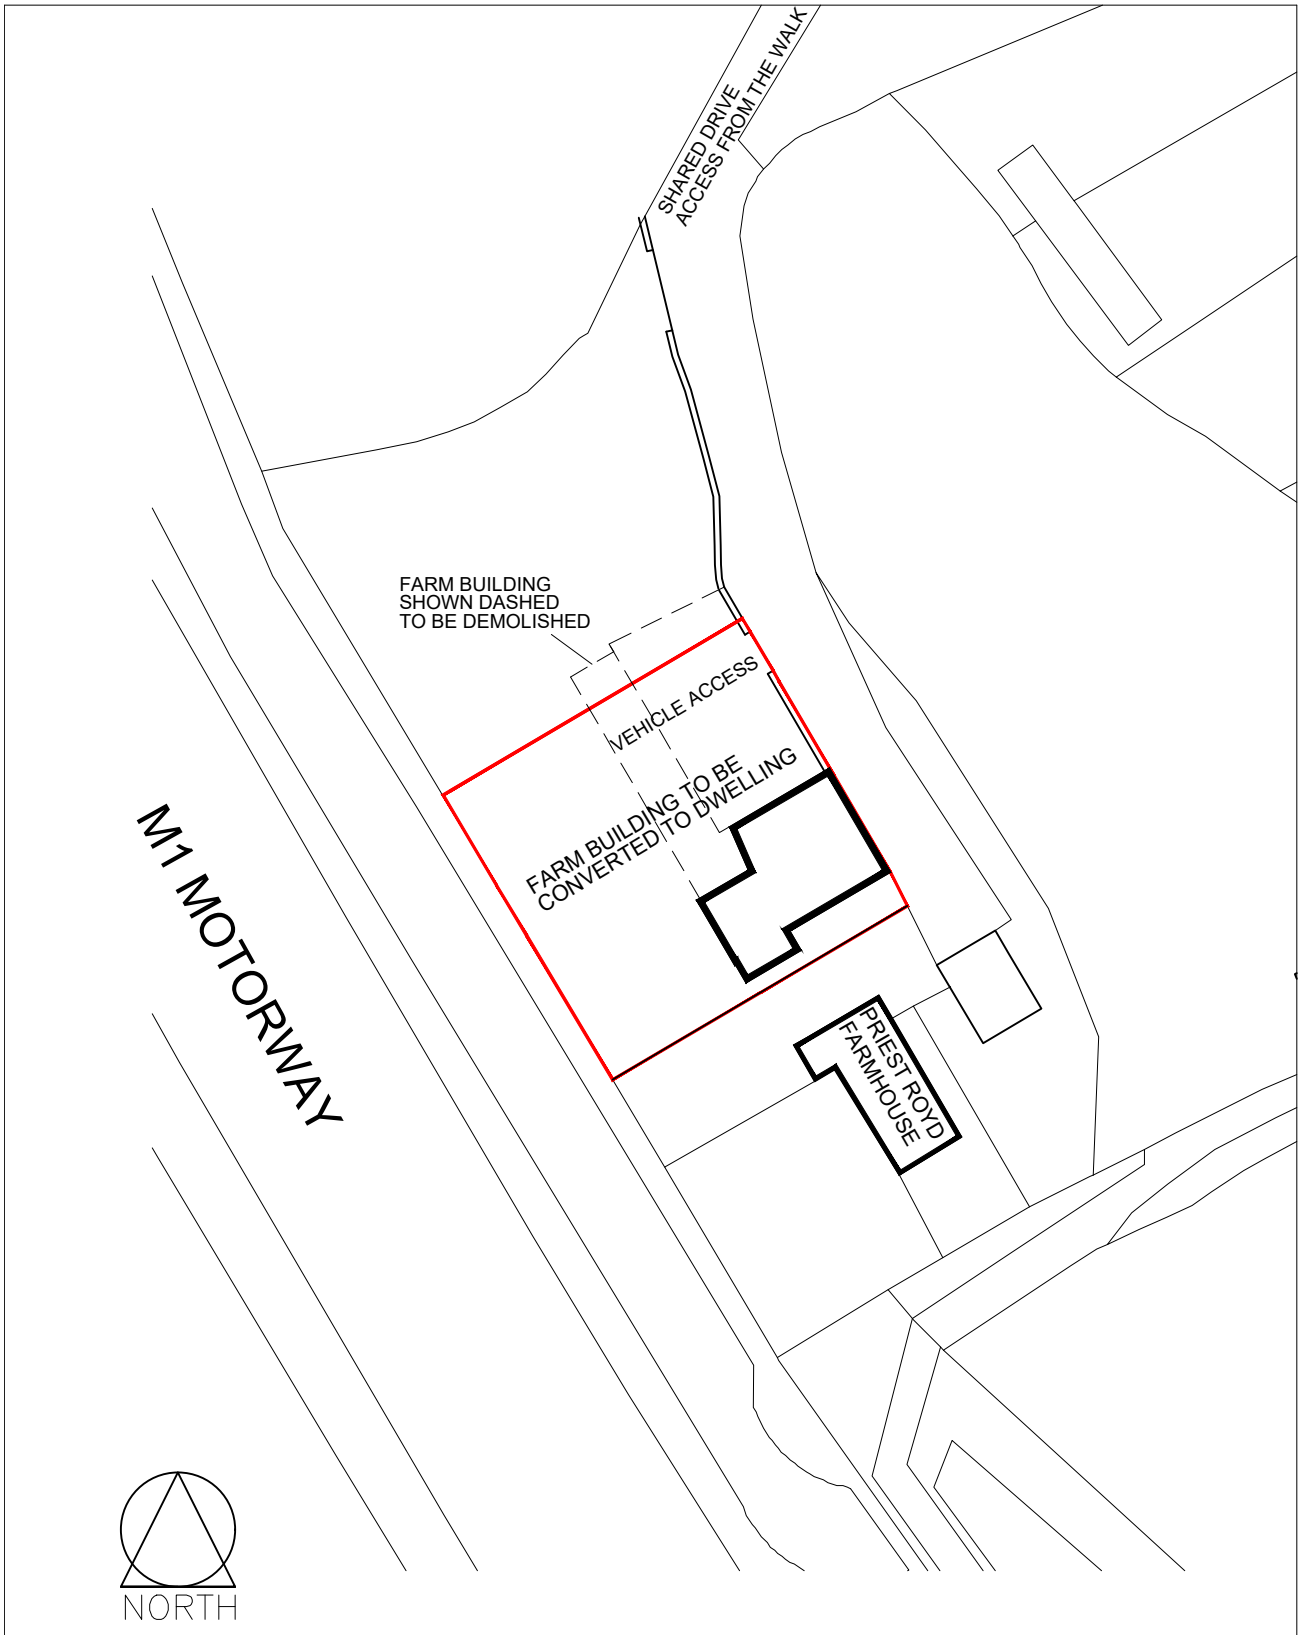


NYP ARCHITECTURAL SERVICES

BARNSLEY BUSINESS AND INNOVATION CENTRE, INNOVATION WAY, BARNSLEY, S75 1JL
E-mail : scott@nypas.co.uk / stephen@nypas.co.uk

Project.

PRIEST ROYD FARM
THE WALK BIRDWELL BARNSLEY

Client.

Drawing Title.

SITE PLAN
AS PROPOSED

Date.	Scale.
OCT. 2018	1:500 @ A4

Ref.	Dwg. No.	Rev.
04-81	101	A

SHEET SIZE A4