
Revision		Date
A	UPDATED TO SUIT CLIENTS COMMENTS	12-07-18

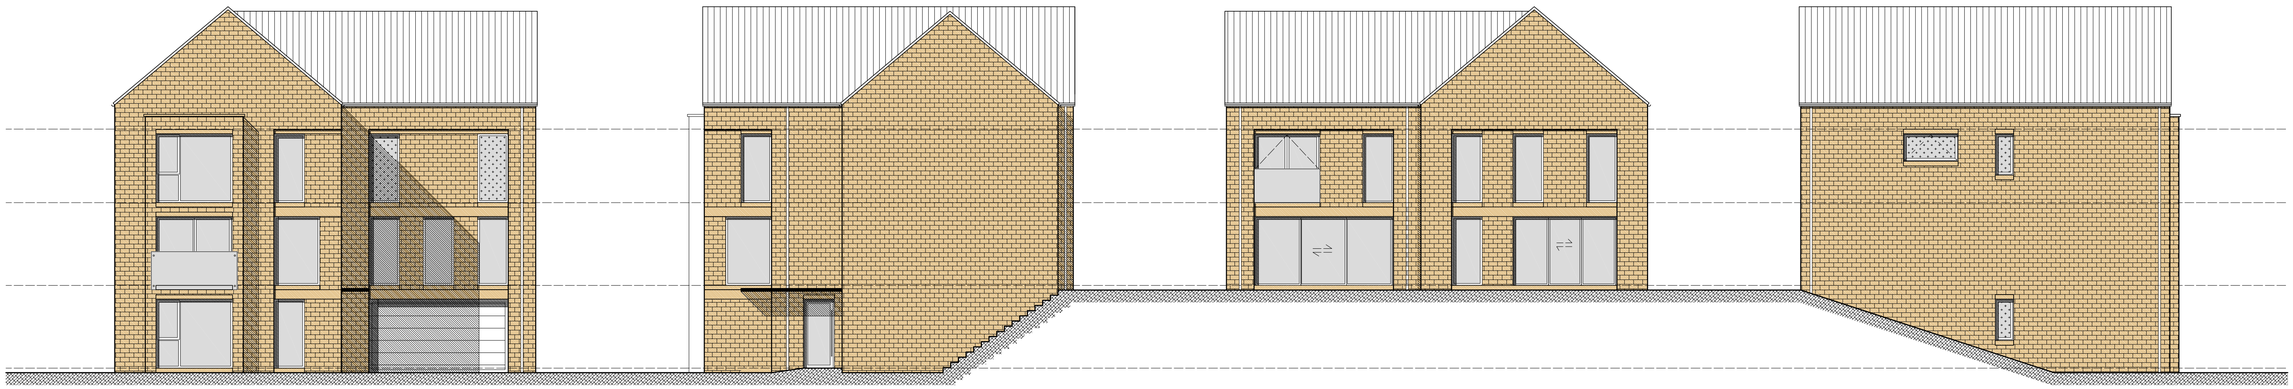

PROPOSED SOUTH-WEST ELEVATION
SCALE 1:100

PROPOSED SOUTH-EAST ELEVATION
SCALE 1:100

PROPOSED NORTH-EAST ELEVATION
SCALE 1:100

PROPOSED NORTH-WEST ELEVATION
SCALE 1:100

CODA Bespoke
Sheffield - Manchester
www.codastudios.co.uk
0114 2794931
hello@codastudios.co.uk

Penistone Developments Ltd	Client
Hollinberry Lane, Howbrook	Job
Proposed Elevations	Title

DRAWN	CHECKED	DATE	SCALE	
LC	AH	DEC 17	A3 ISSUE:	A1 ISSUE:
			-	AS SHOWN
REVISION	DRAWING STATUS		DRAWING NUMBER	
B	PRELIM		2650-003	

© COPYRIGHT EXISTS ON THE DESIGNS AND INFORMATION SHOWN ON THIS DRAWING
The Contractor must verify all dimensions on site before making shop drawings or commencing work of any kind. No dimensions to be scaled from this drawing. Architect to be notified of any discrepancies in dimensions immediately.