


Existing Front Elevation
Scale 1:100

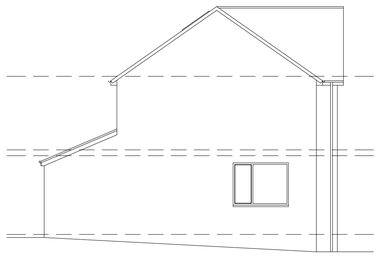


Existing Side Elevation
Scale 1:100




Existing Rear Elevation
Scale 1:100




Existing Side Elevation
Scale 1:100

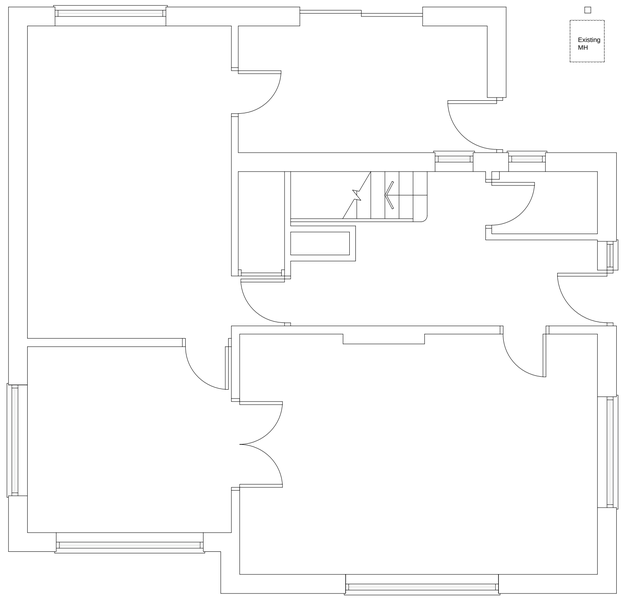

Existing Ground Floor Plan
Scale 1:50

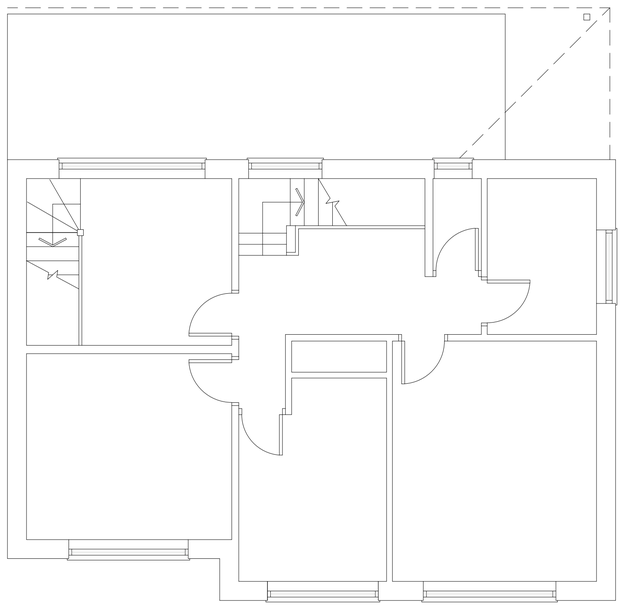

Existing First Floor Plan
Scale 1:50

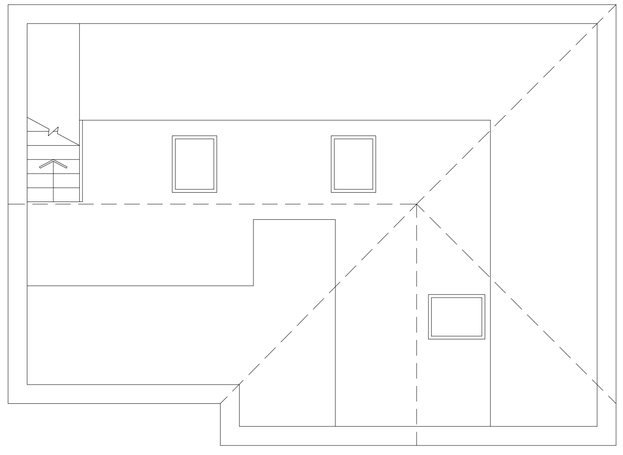

Existing Second Floor Plan
Scale 1:50

White Agus PARTNERSHIP
8 MORSTON BUSINESS PARK,
WHALEY ROAD, BARUGH GREEN,
BARNSLEY.
S75 1HQ
Phone: 01226 208482
Fax: 01226 283030
Email: info@whiteaguspartnership.co.uk
Web: www.whiteaguspartnership.co.uk
ARCHITECTURAL SERVICES AND SURVEYORS

Project.	Client.	
PROPOSED EXTENSION AT 28 TENTERS GREEN, BARNSLEY S70 5HG	MR C. FIELD	
Drawing Title. EXISTING	Date. FEBRUARY 2018	Scale. 1:50 @ A1
	Ref. 17-111	Dwg. No. / Rev.

Date	Suffix	Description	Date	Suffix	Description