
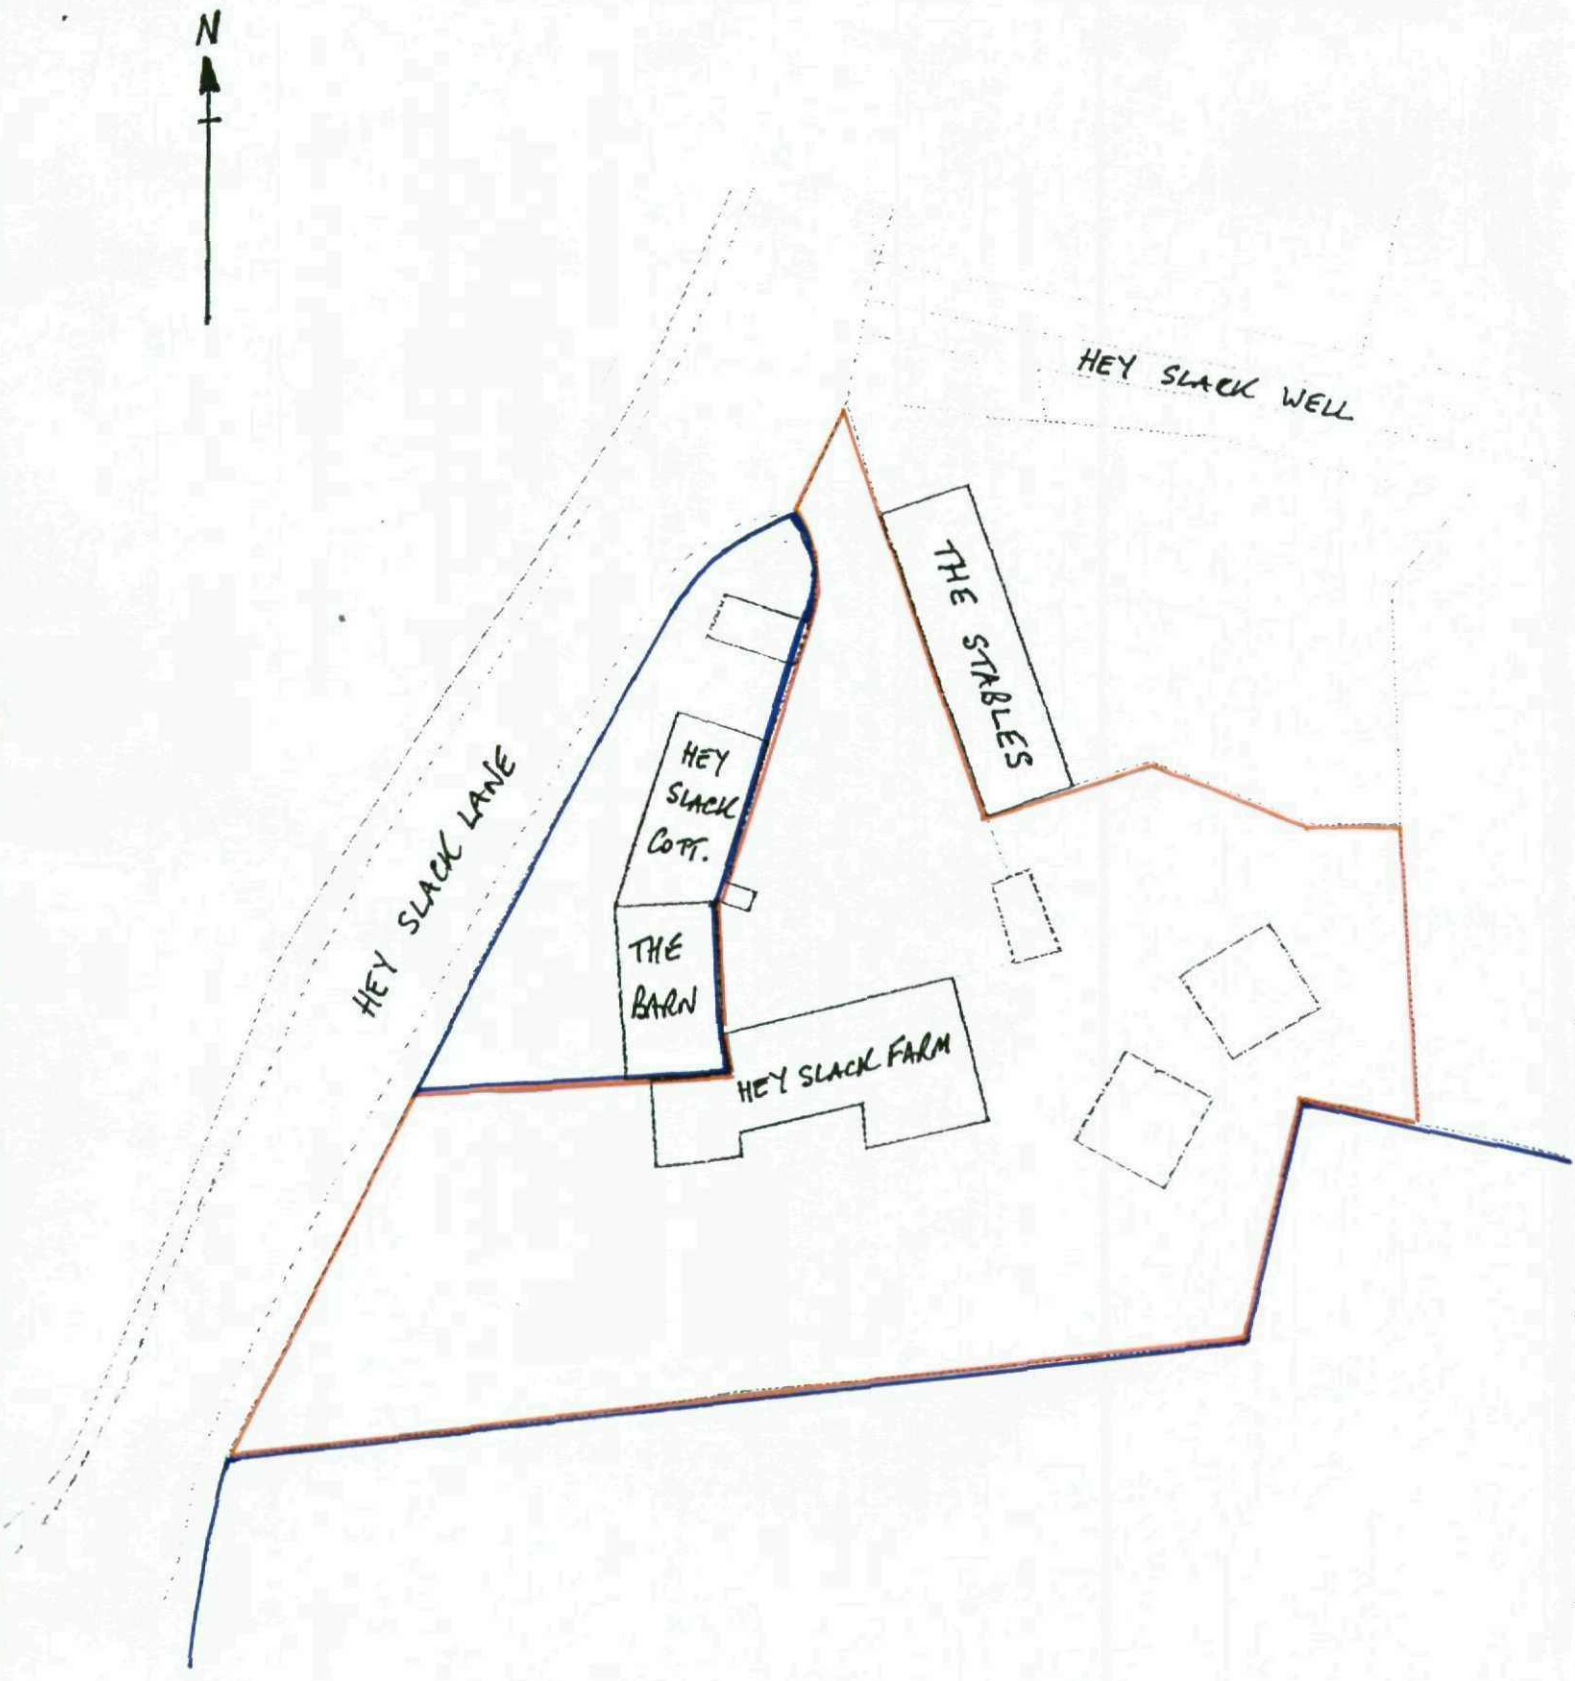


HEY SLACK FARM,
HEY SLACK LANE,
UPPER CUMBERWORTH,
HUDDERSFIELD,
WEST YORKS,
HD8 8YD.

EXISTING BLOCK PLAN.
SCALE:-1:500

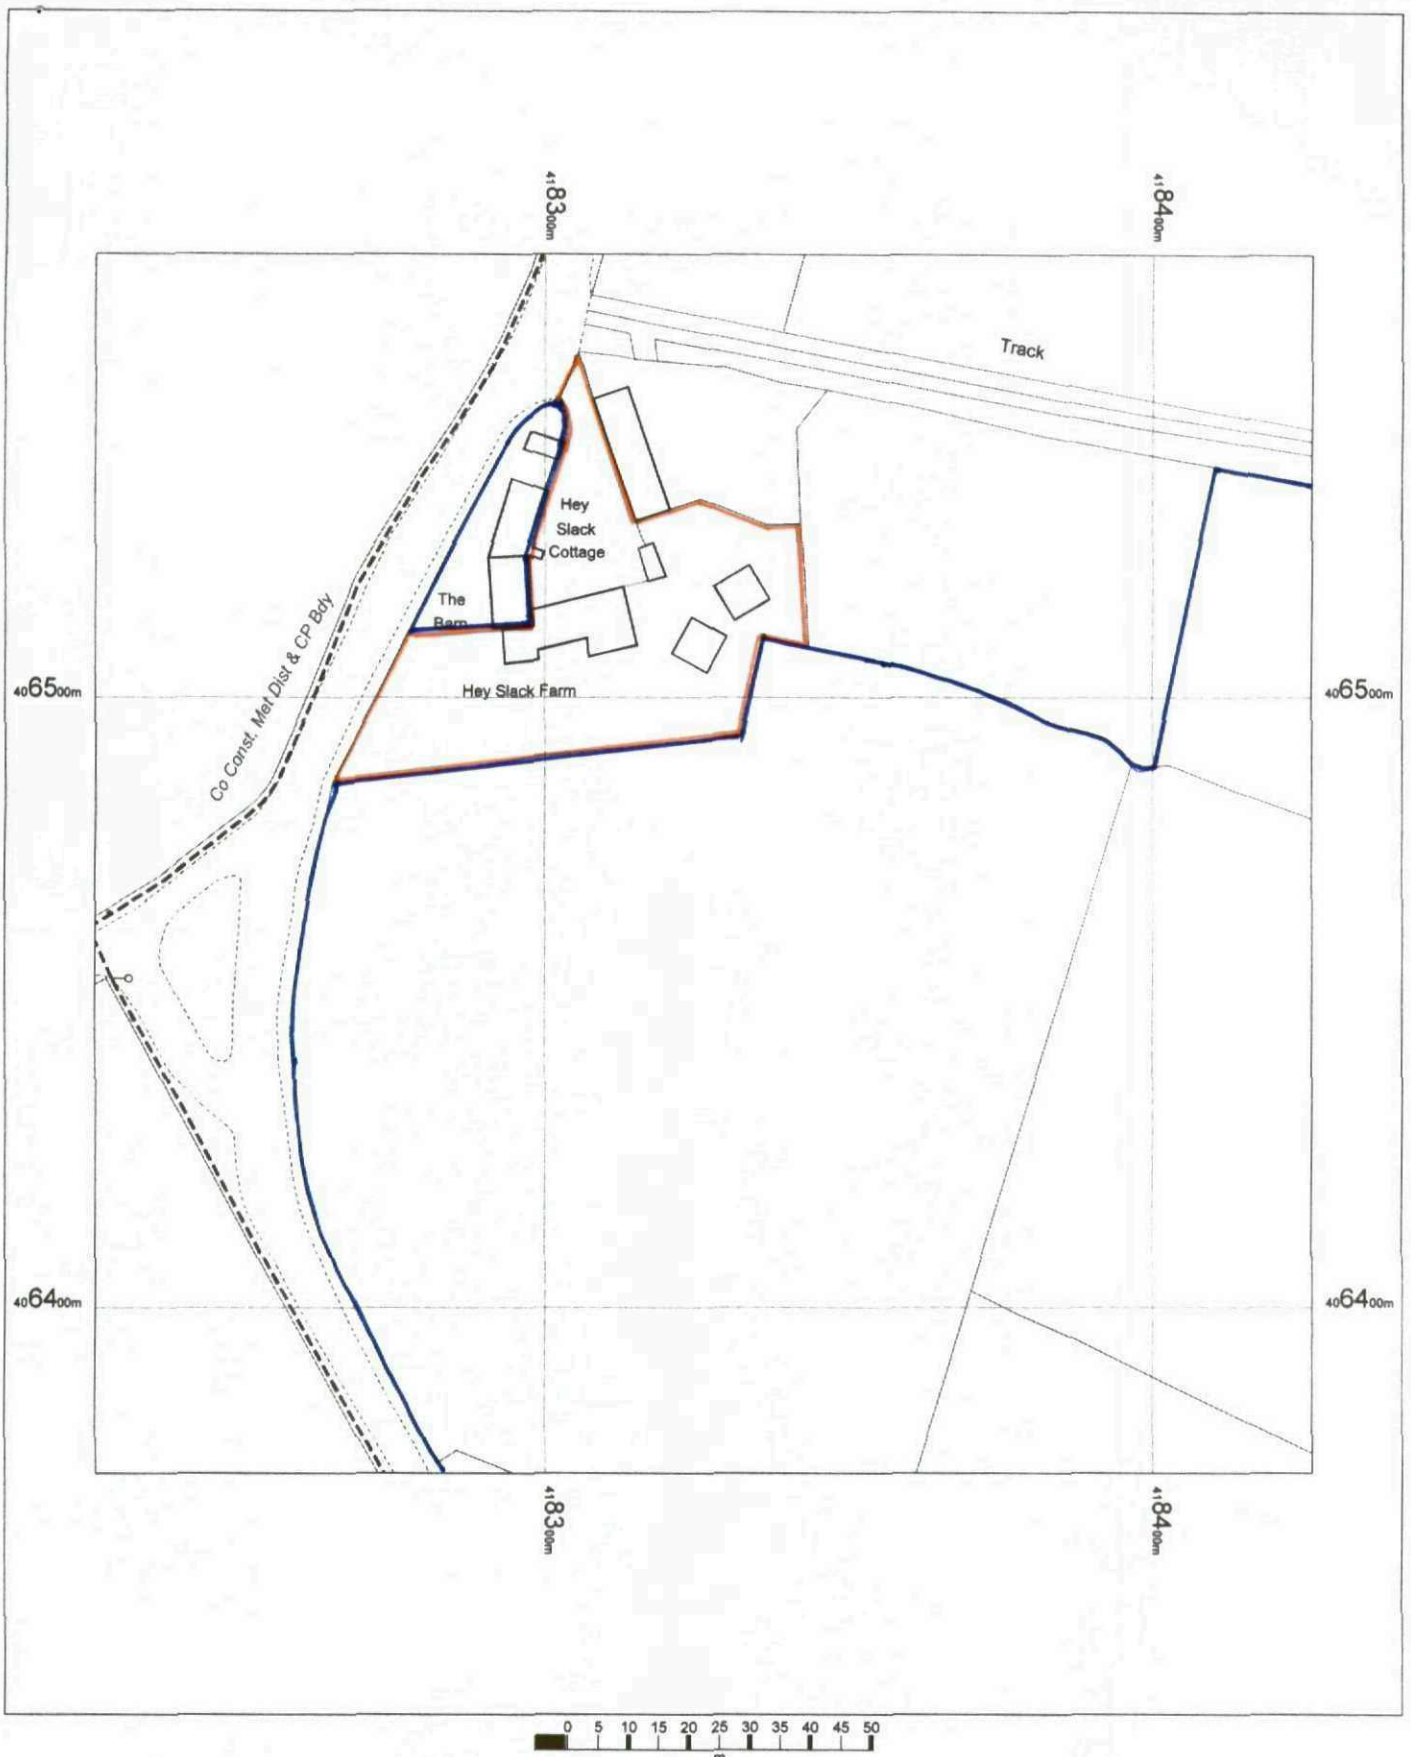

N


OS Mastermap
08 March 2012, ID: BW1-00134115
maps.blackwell.co.uk

1:1250 scale print at A4, Centre: 418326 E, 406472 N

©Crown Copyright. Licence no. 100041040

Mapping sourced from Ordnance Survey

BLACKWELL'S
www.blackwellmapping.co.uk
TEL: 0113 245 2623
maps.leeds@blackwell.co.uk

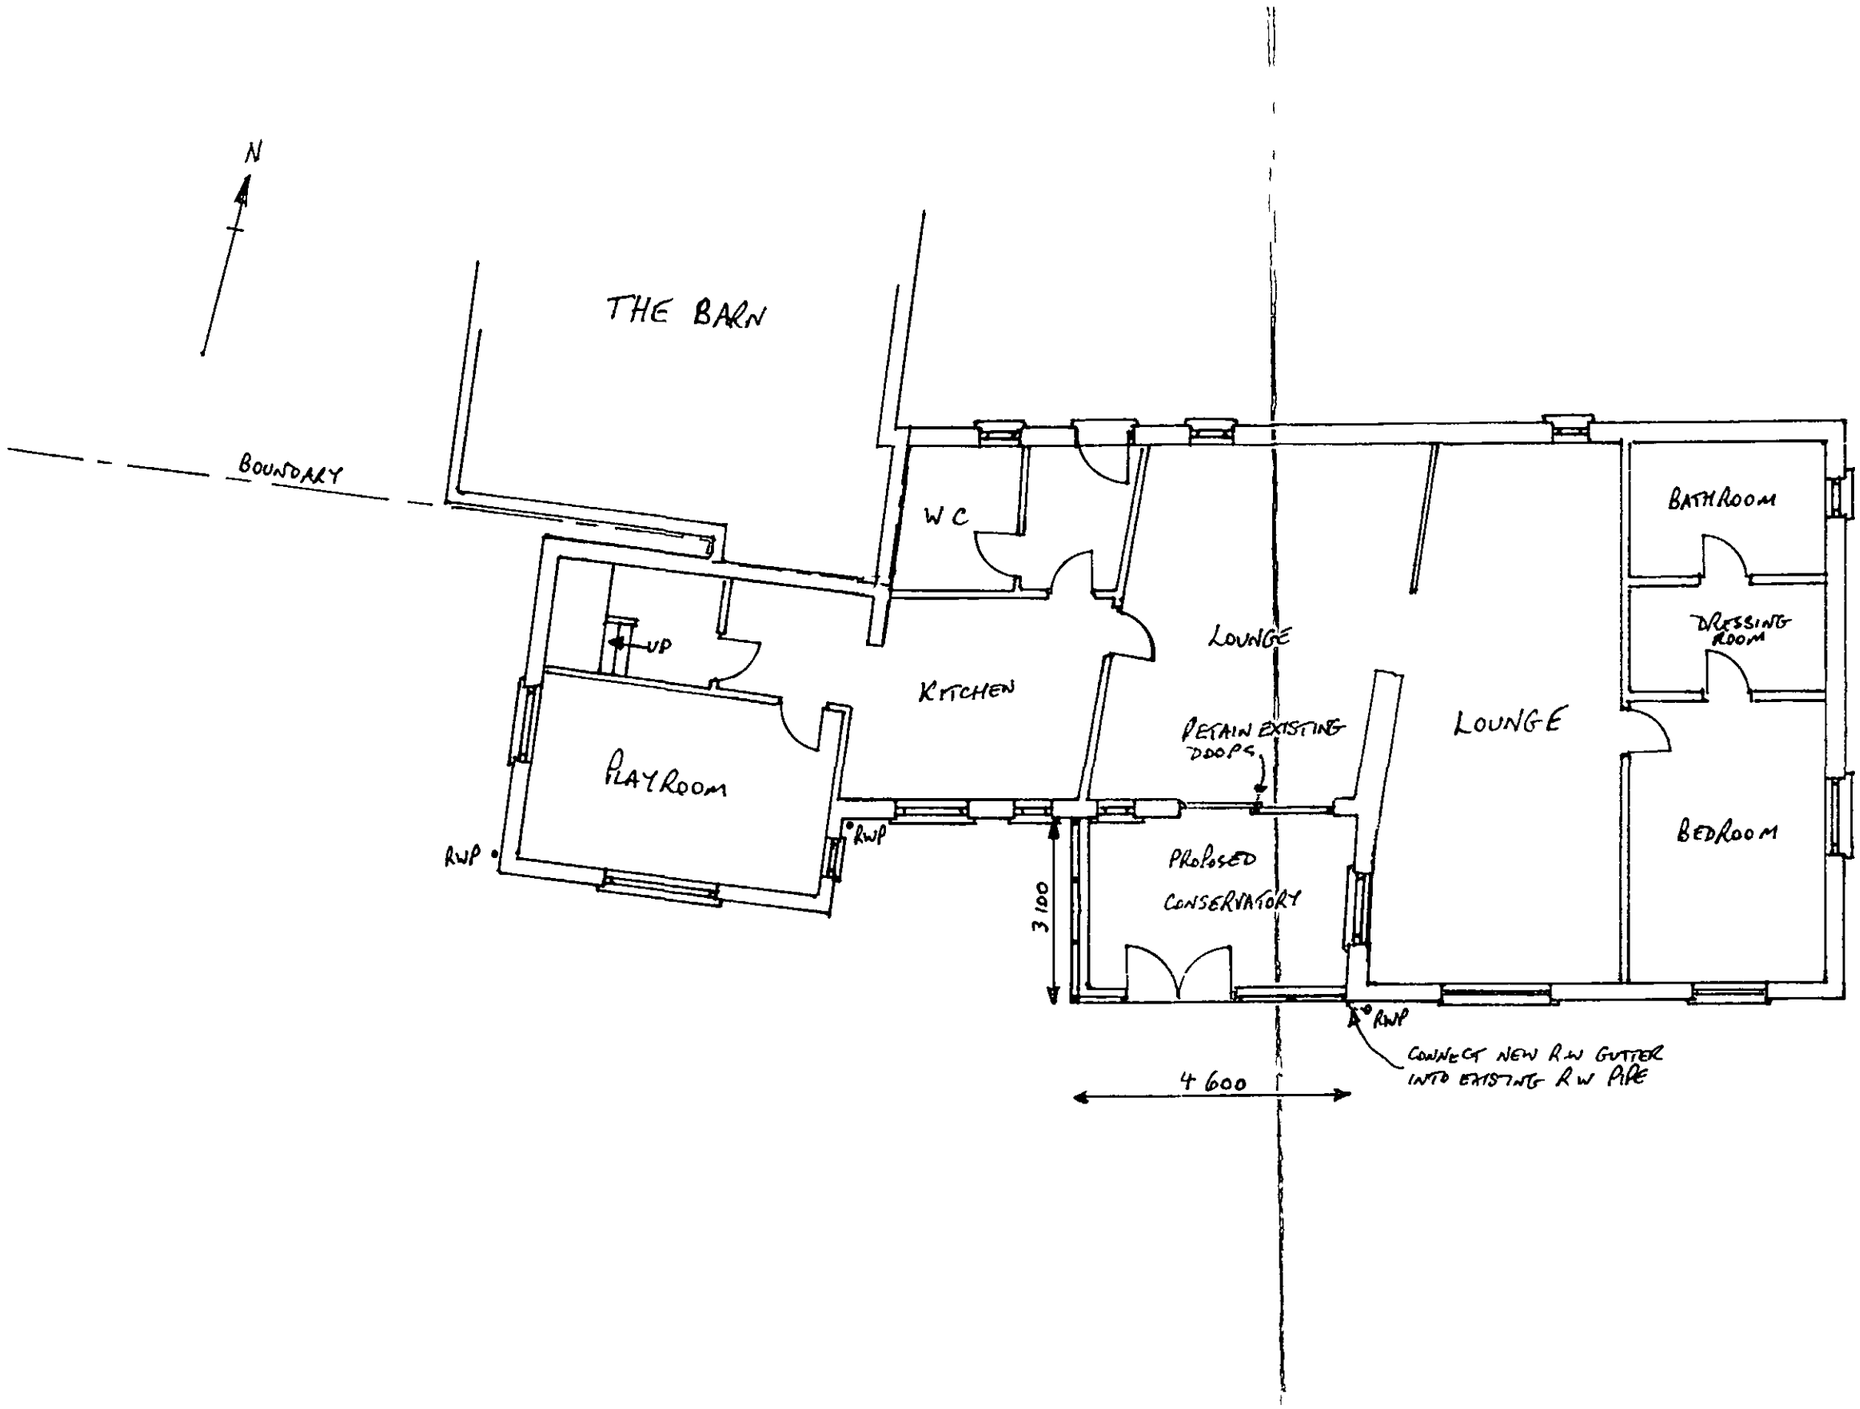


D. JACKSON SITE SERVICES LTD. 11, DUNSTAN CLOSE, OSSETT, WEST YORKS. WF5 0NA	**NOTES** All dimensions must be checked on site and no scaled from this drawing	**Client** MR + MRS M LONSDALE HEY SLACK FARM, HEY SLACK LANE, UPPER CUMBERWORTH, HUDDERSFIELD	**Scale** 1/100 **Drawn by** D J Date 1ST MARCH '12	**Drawing Title** FLOOR PLAN **Drg No** 12/03/501 **Rev**
		Job Title PROPOSED CONSERVATORY TO REAR		

A PRODUCT OF THE UNO RANGE – ARCHITECT CAT No 7313

420×297mm A3



REAR ELEVATION
(SOUTH)

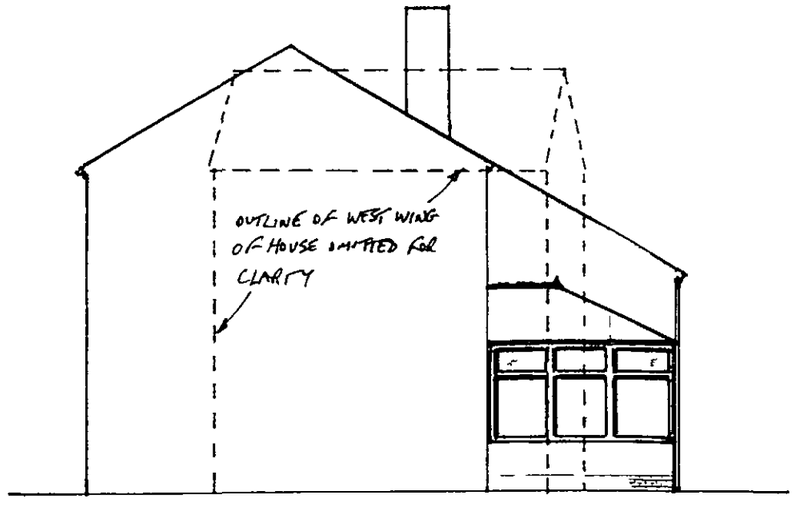

SIDE ELEVATION
(WEST)

D. JACKSON SITE SERVICES LTD.
11, DUNSTAN CLOSE,
OSSETT,
WEST YORKS WF5 0NA

NOTES

All dimensions must be checked on site and not scaled from this drawing

Client MR & MRS M LONSDALE
HEY SLACK FARM, HEY SLACK LANE,
UPPER CUMBERWORTH, HUDDERSFIELD

Job Title
PROPOSED CONSERVATORY TO REAR

Scale 1/100

Drawn by D J

Date MARCH '12


Drawing Title
ELEVATIONS

Drg No 12/03/502

Rev

A PRODUCT OF THE UNO RANGE – ARCHITECT CAT No 7313

420×297mm A3

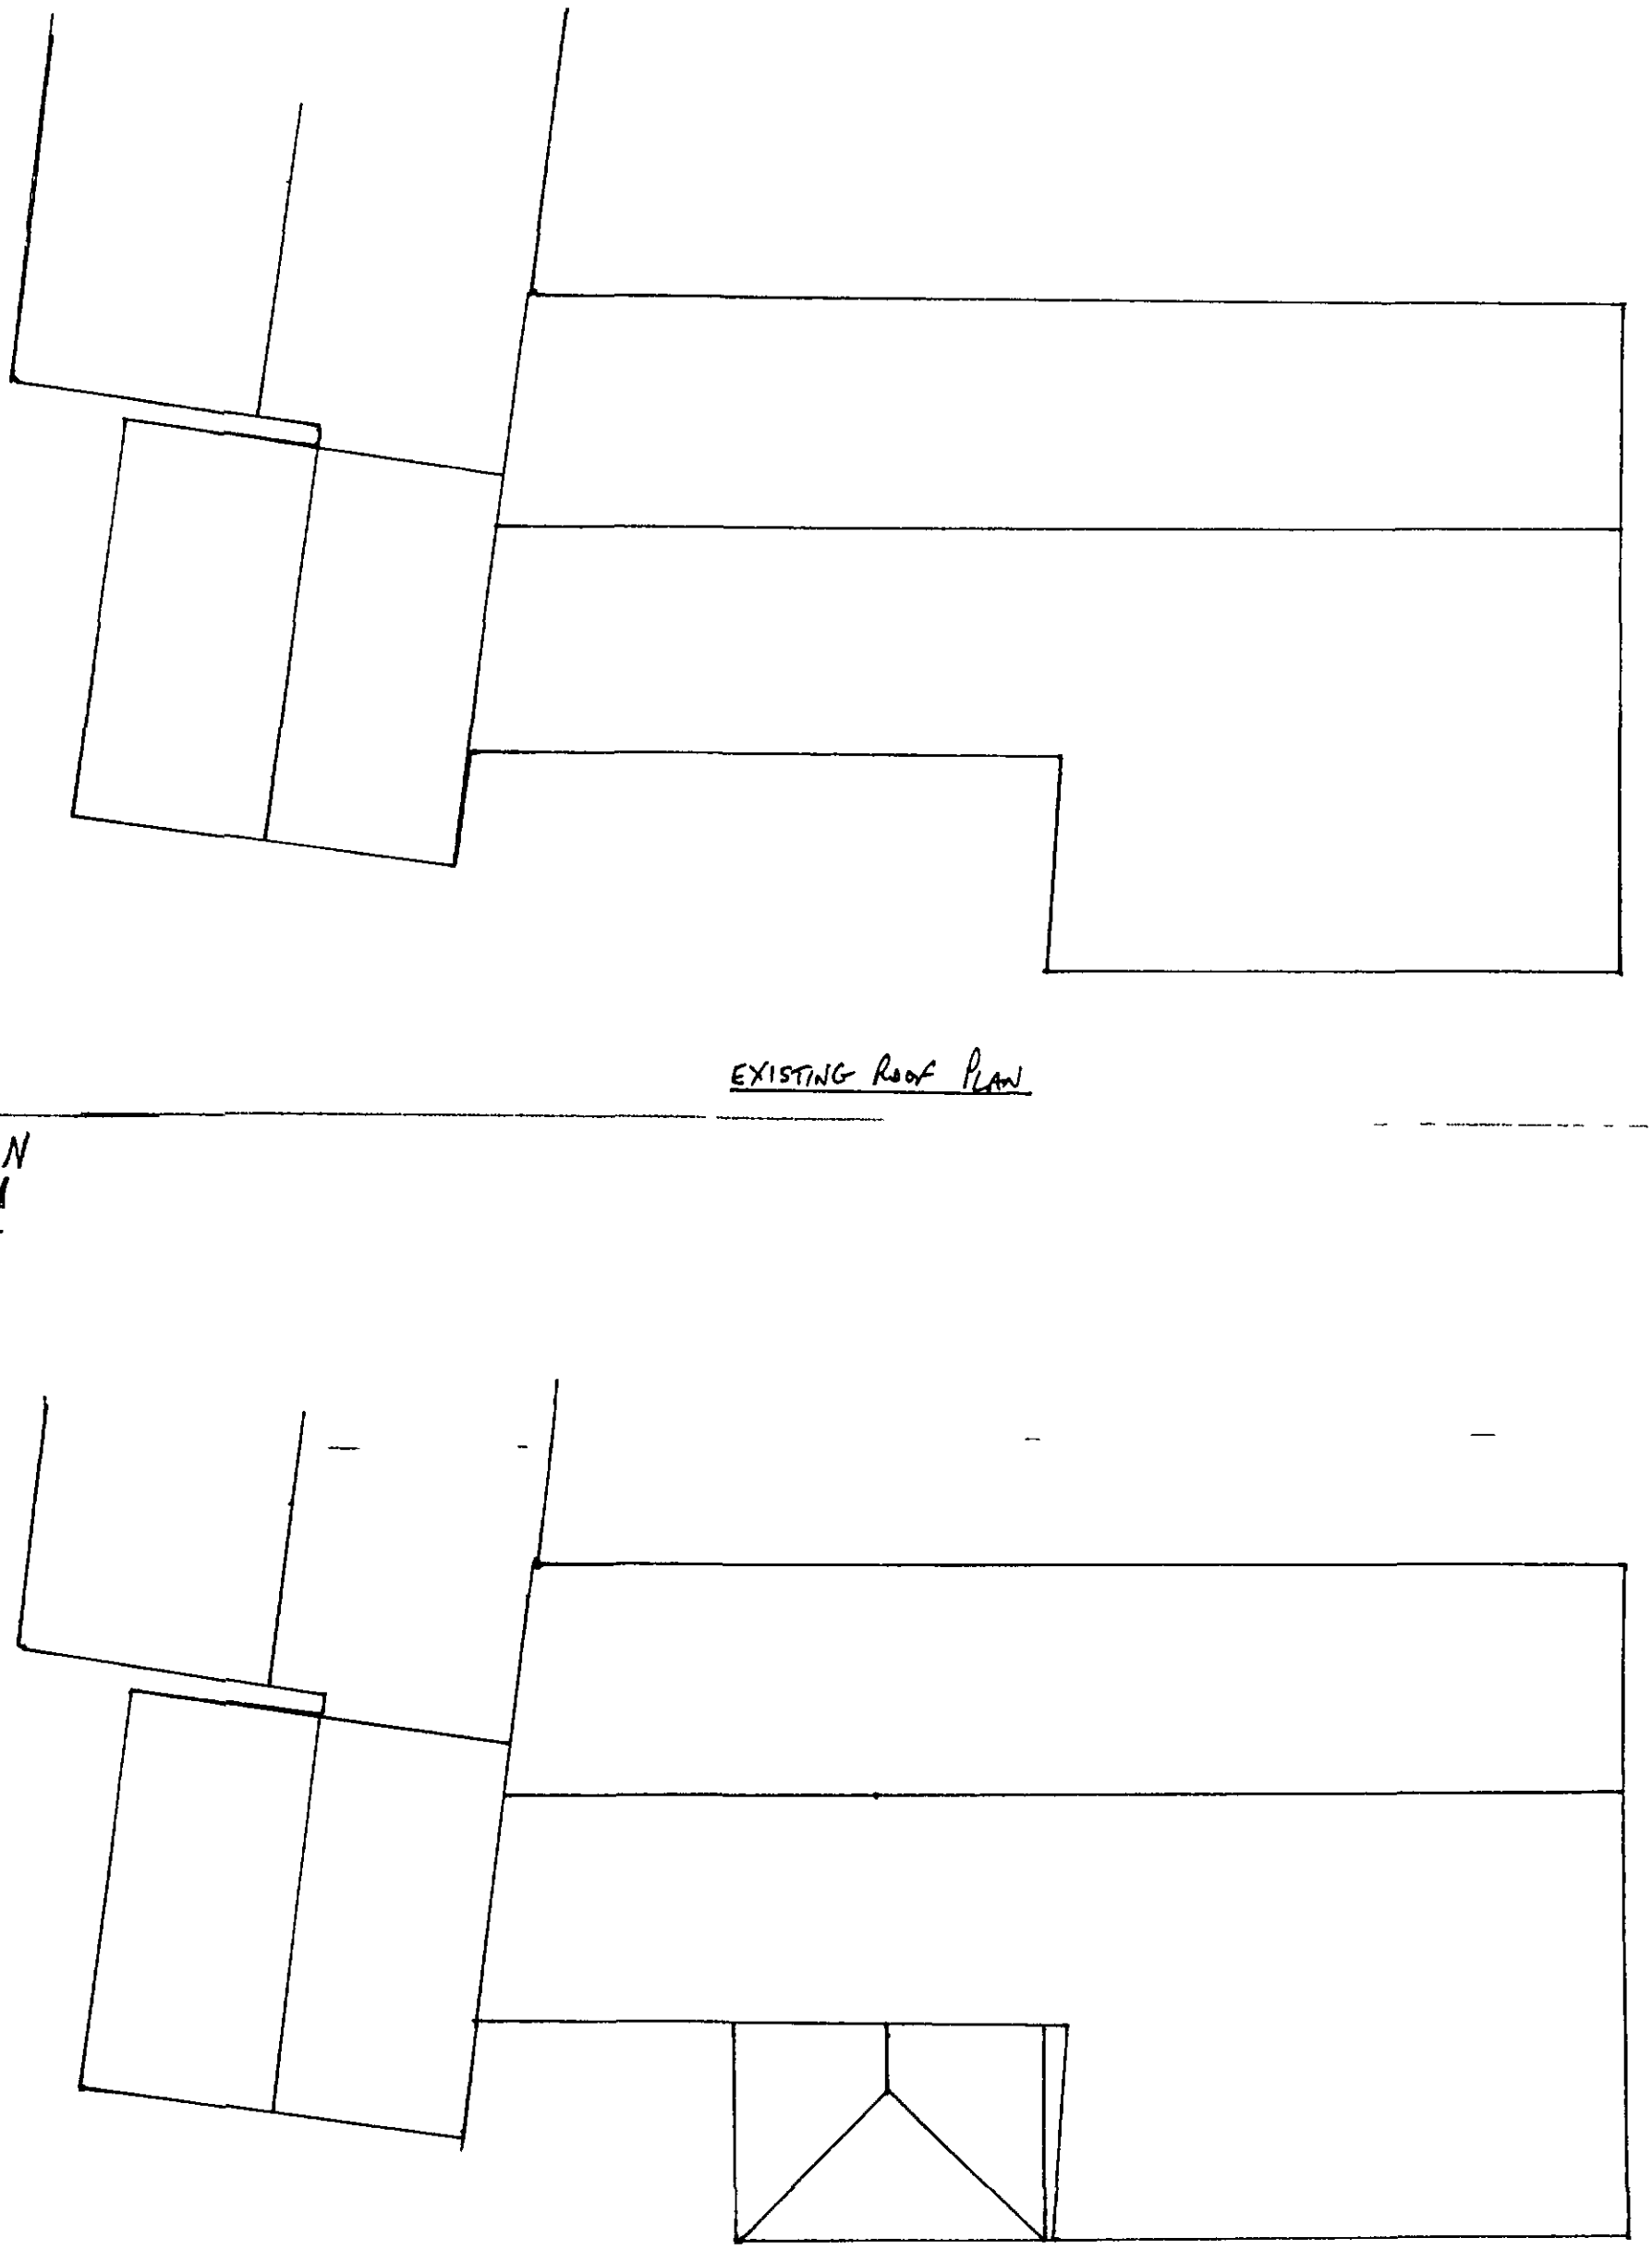

EXISTING ROOF PLAN

N

PROPOSED ROOF PLAN

D. JACKSON SITE SERVICES LTD. 11, DUNSTAN CLOSE, OSSETT, WEST YORKS. WF5 0NA	Client MR + MRS M LONSDALE HEY SLACK FARM HEY SLACK LANE UPPER CUMBERWORTH, HUDDERSFIELD	Scale 1/100	Drawing Title EXISTING AND PROPOSED ROOF PLANS
	Job Title PROPOSED CONSERVATORY TO REAR	Drawn by D J	Drg No 12/03/503 / Rev
		Date MARCH '12	

A PRODUCT OF THE UNO RANGE ARCHITECT CAT No 7313

420 297 m A