STATION CO-ORDINATES			
Instrument	Easting	Northing	Elevation
ST01	437221.249	411609.018	53.93
ST02	437205.181	411614.213	51.52
ST03	437251.523	411653.103	49.25
ST04	437256.649	411610.034	49.22
ST05	437195.155	411650.109	48.52
ST06	437319.018	411614.109	48.54
ST07			

CROSS LANE

1:200

Story

0.

Alan Robinson
Chartered Architect BA Dip Arch RIBA BSc (Hons)
2 Gawber Road, Barnsley S75 2AF
Tel/Fax 01226 286066
Mob: 07947808933

Rev:	Date	Revision Notes

Client: Smith

Project: Proposed Residential Development at Land Adjoining 26 Cross lane, Royston

Drawing Title: Site Levels

Scale: 1:200 **Date:08/05/2013**

Drawn By: **Rev:**

Drawing Nr: site Levels S1

BMEC
CORPORATE MAIL ROOM
13 MAY 2013
Received by
ORIGINAL COPY



Rev:	Date	Revision Notes

Client: Smith

Project: Proposed Residential Development at Land Adjoining 26 Cross lane, Royston

Drawing Title: Drainage Layout

Scale: 1:200 **Date:**07/05/2013

Drawn By: AR **Rev:**

Drawing Nr: D1

Alan Robinson
Chartered Architect BA Dip Arch RIBA BSc (Hons)
2 Gawber Road, Barnsley S75 2AF
Tel/Fax 01226 286066
Mob: 07947808933

SMBC CORPORATE MAIL ROOM
13 MAY 2013
Received by:
ORIGINAL COPY



Rev: Date Revision Notes

Client: Smith

Project: Proposed Residential Development at land rear of 26 Cross Lane, Royston Type 2 & 3 garage one side

Drawing Title: Second Floor Plans

Scale: 1:50 **Date:07/05/2013**


Drawn By: **Rev:**

Drwg Nr: T2, T3, Plans 1

Alan Robinson
Chartered Architect BA Dip Arch RIBA BSc (Hons)
2 Gawber Road, Barnsley S75 2AF
Tel/Fax 01226 286066
Mob: 07947808933

CNSC
CORPORATE MAIL ROOM



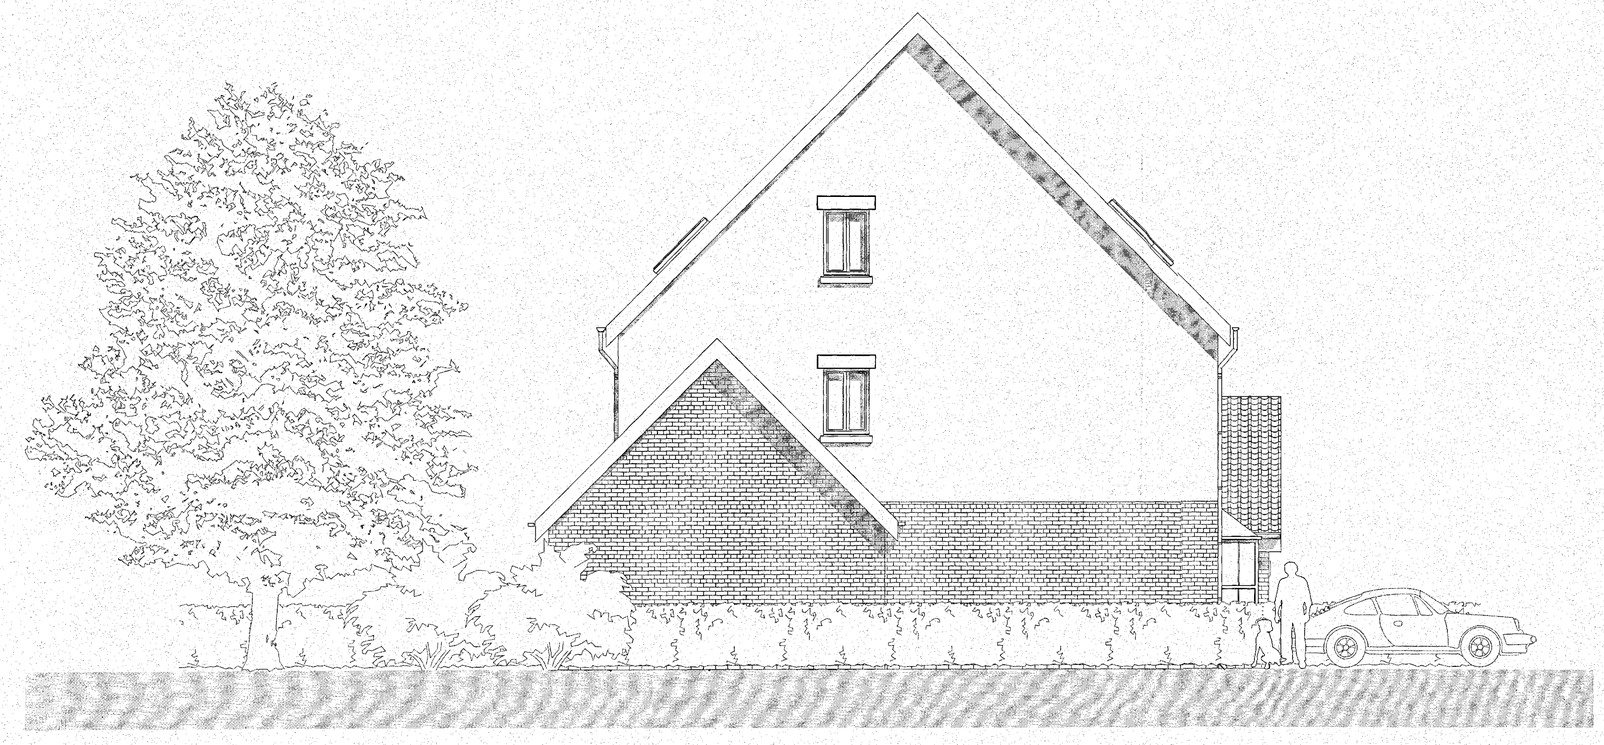

Rev:	Date	Revision Notes

Client: Smith

Project: Proposed Residential Development at land rear of 26 Cross Lane, Royston Type 2 & 3 garage one side

Drawing Title: Elevations

Scale: 1:50 **Date:07/05/2013**

Drawn By: **Rev:**

Drwg Nr: T2, T3

Alan Robinson
Chartered Architect BA Dip Arch RIBA BSc (Hons)
2 Gawber Road, Barnsley S75 2AF
Tel/Fax 01226 286066
Mob: 07947808933

B.M.B.C
CORPORATE MAIL ROOM
13 MAY 2013
Received by:



Rev:	Date	Revision Notes

Client: Smith

Project: Proposed Residential Development at land rear of 26 Cross Lane, Royston Type 2 & 3 garage one side

Drawing Title: Elevations 1


Scale: 1:50 **Date:07/05/2013**

Drawn By: **Rev:**

Drwg Nr: T2, T3
Elevations 1

Alan Robinson
Chartered Architect BA Dip Arch RIBA BSc (Hons)
2 Gawber Road, Barnsley S75 2AF
Tel/Fax 01226 286066
Mob: 07947808933

BMBC
CORPORATE MAIL ROOM

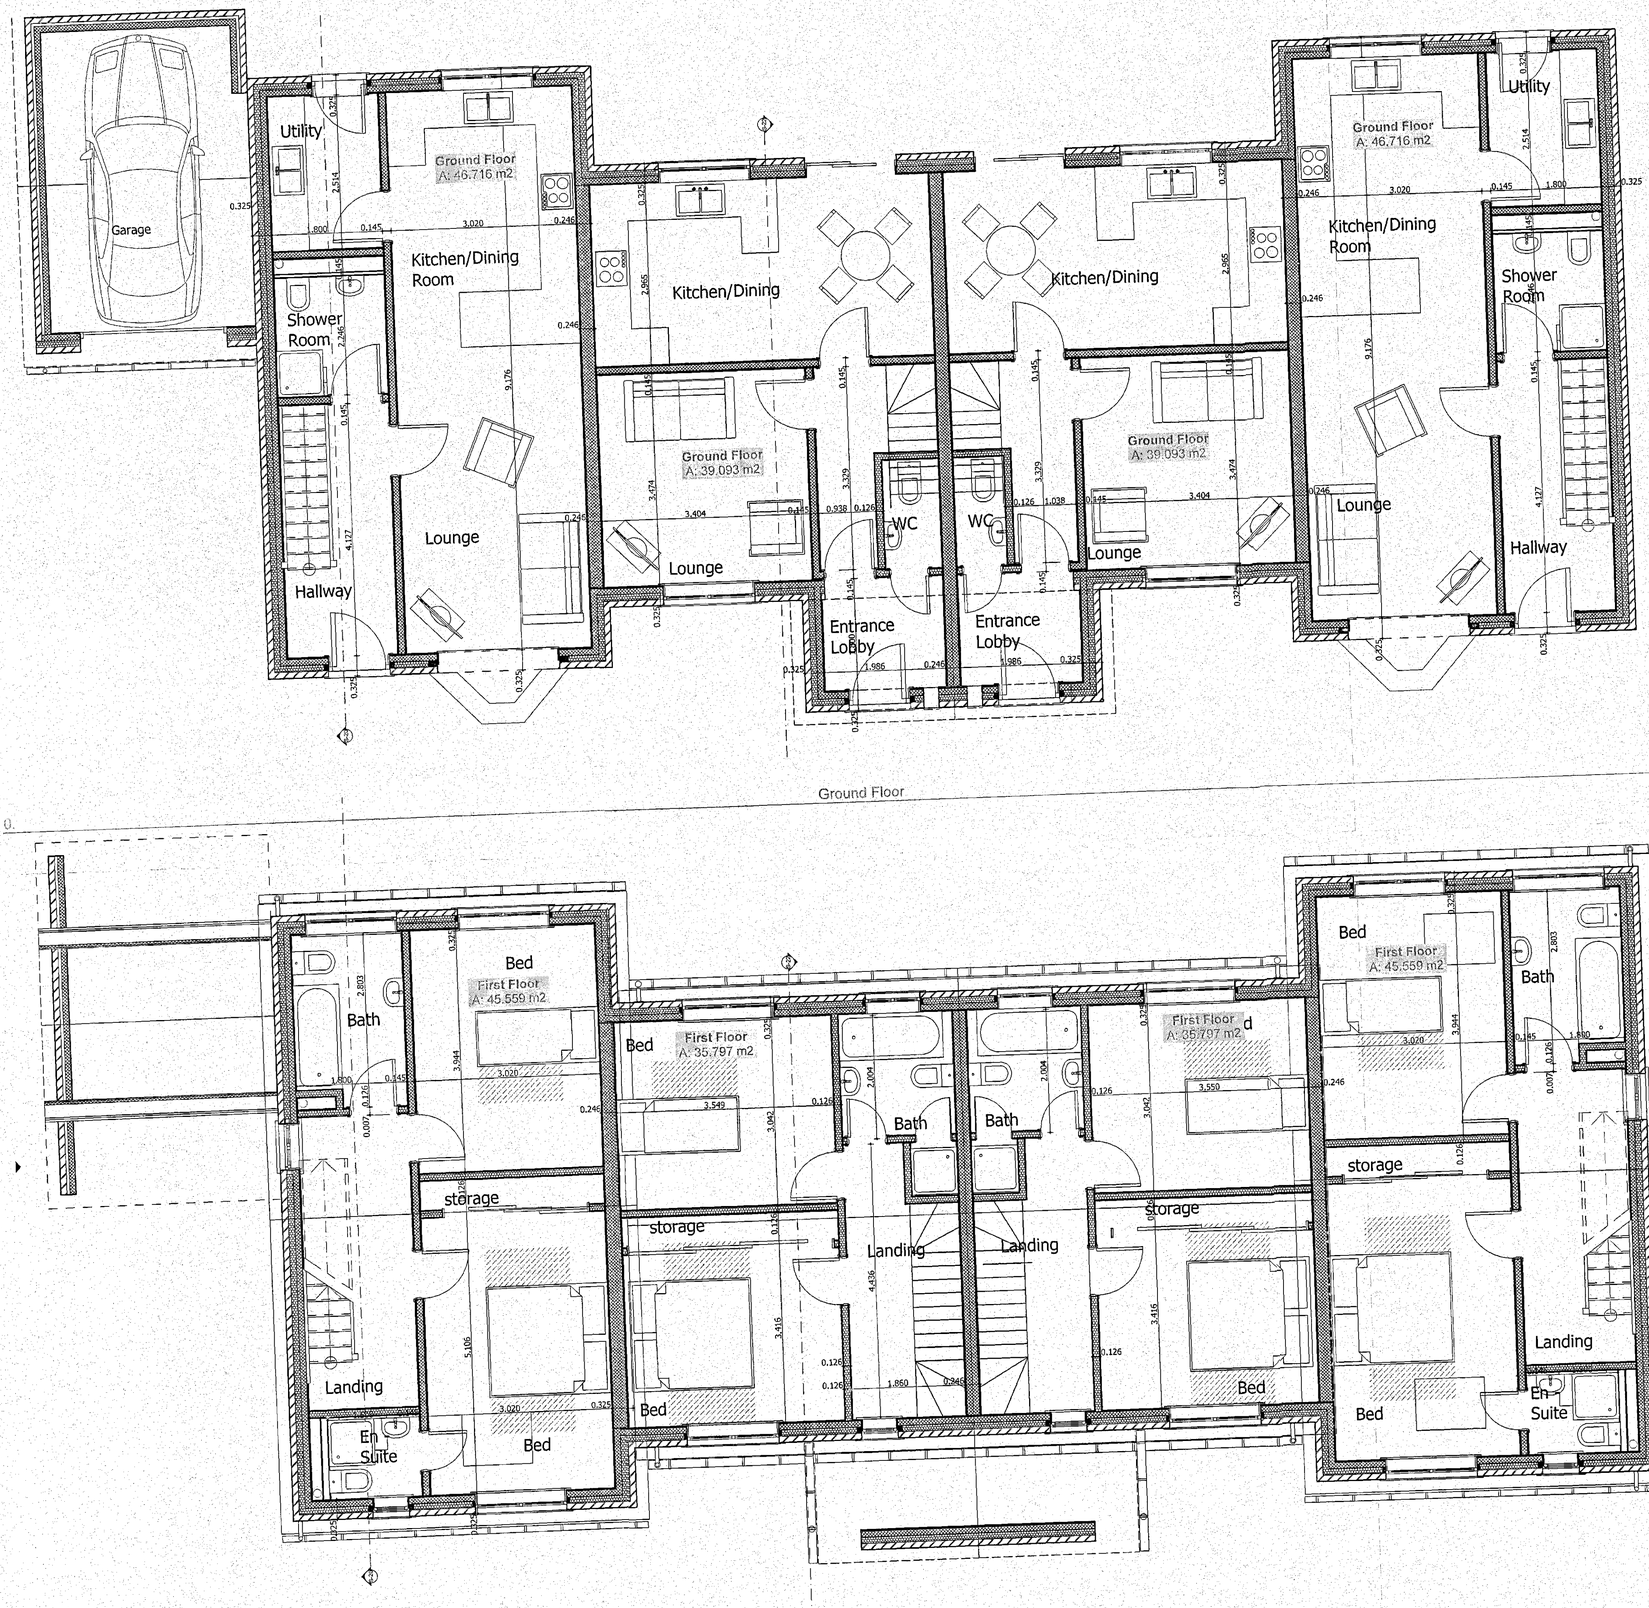

Rev: **Date** Revision Notes

Client: Smith

Project: Proposed Residential Development at land rear of 26 Cross Lane, Royston type 2 & 3 garage one side

Drawing Title: Ground and First Floor Plans

Scale: 1:50 **Date:07/05/2013**

Drawn By: AR **Rev:**

Drwg Nr: T2, T3, Plans

Alan Robinson
Chartered Architect BA Dip Arch RIBA BSc (Hons)
2 Gawber Road, Barnsley S75 2AF
Tel/Fax 01226 286066
Mob: 07947808933

BMBC
CORPORATE MAIL ROOM
13 MAY 2013
Received by:
ORIGINAL COPY