

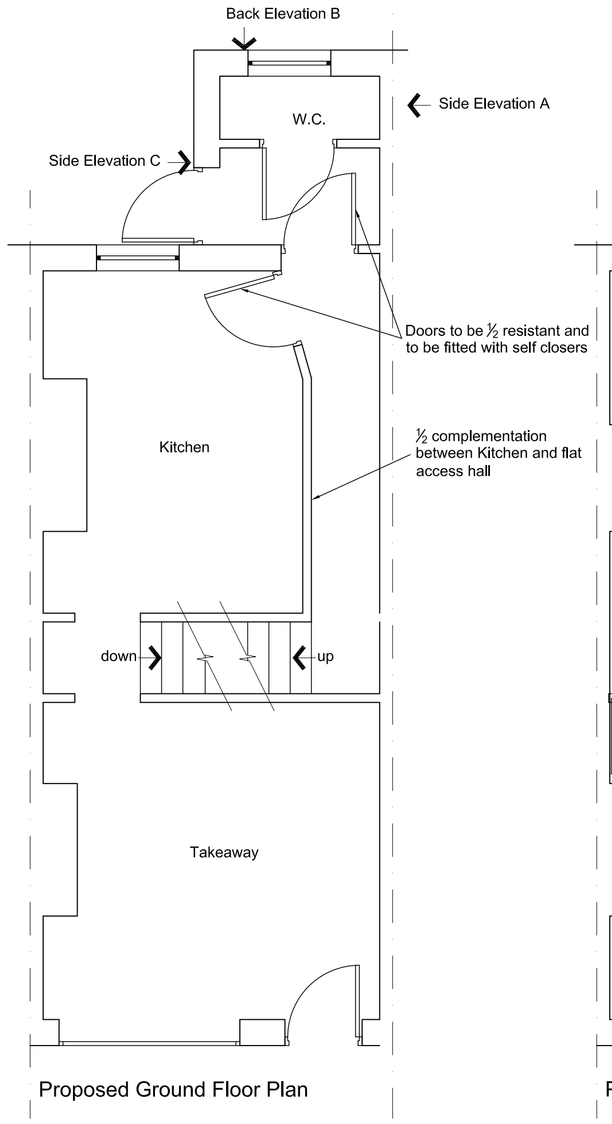



Proposed Ground Floor Plan

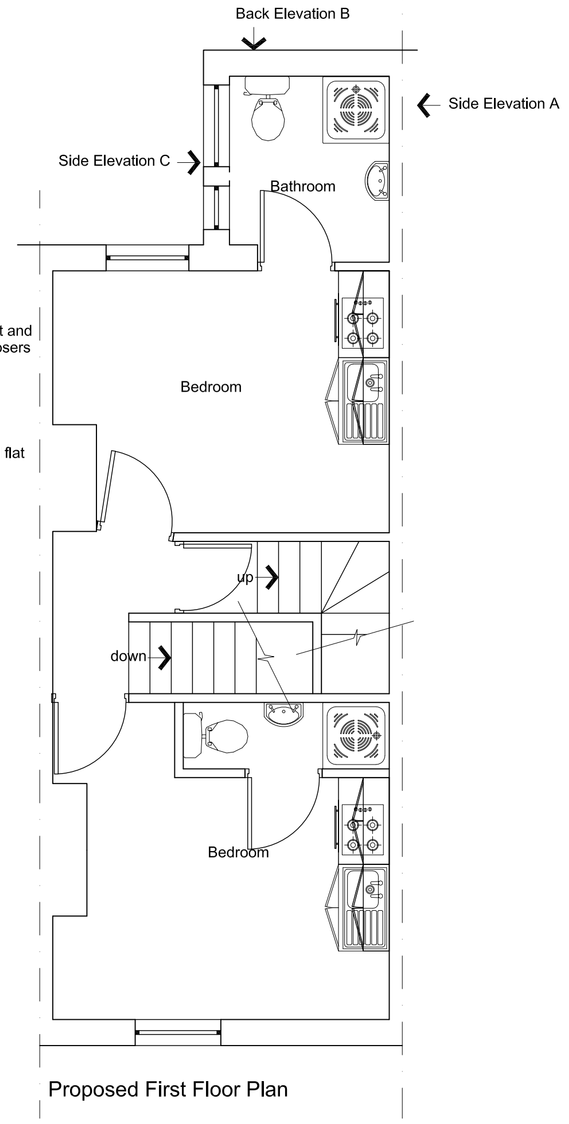


Proposed First Floor Plan

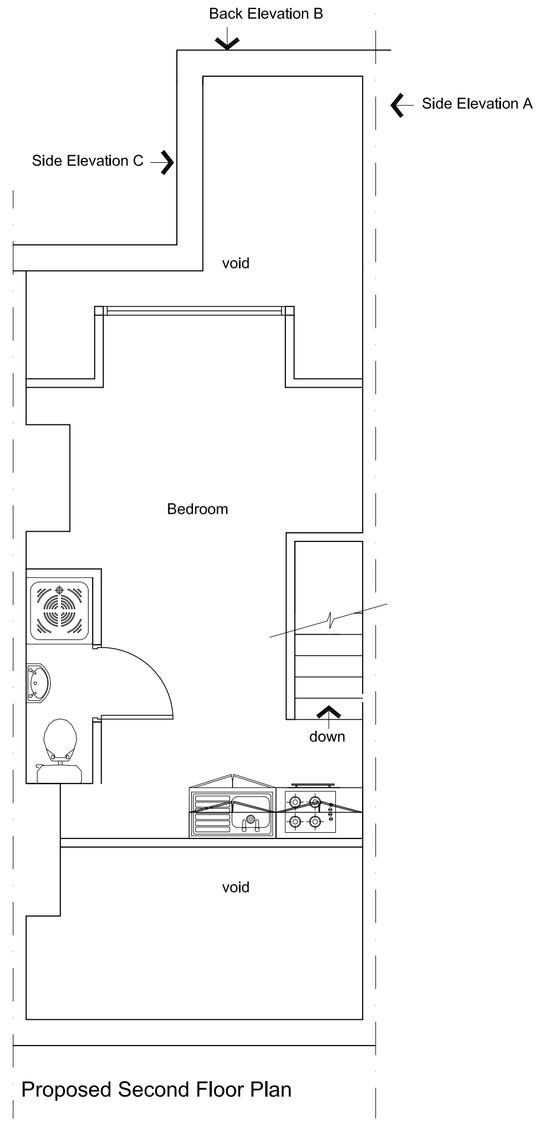


Proposed Second Floor Plan

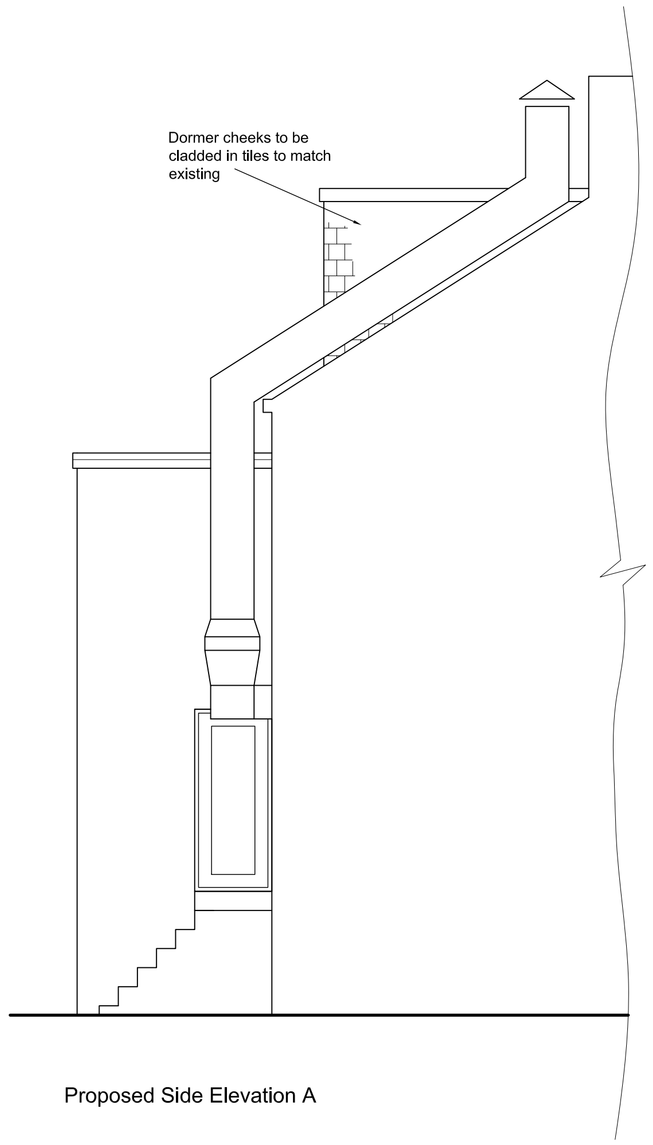


Proposed Side Elevation A

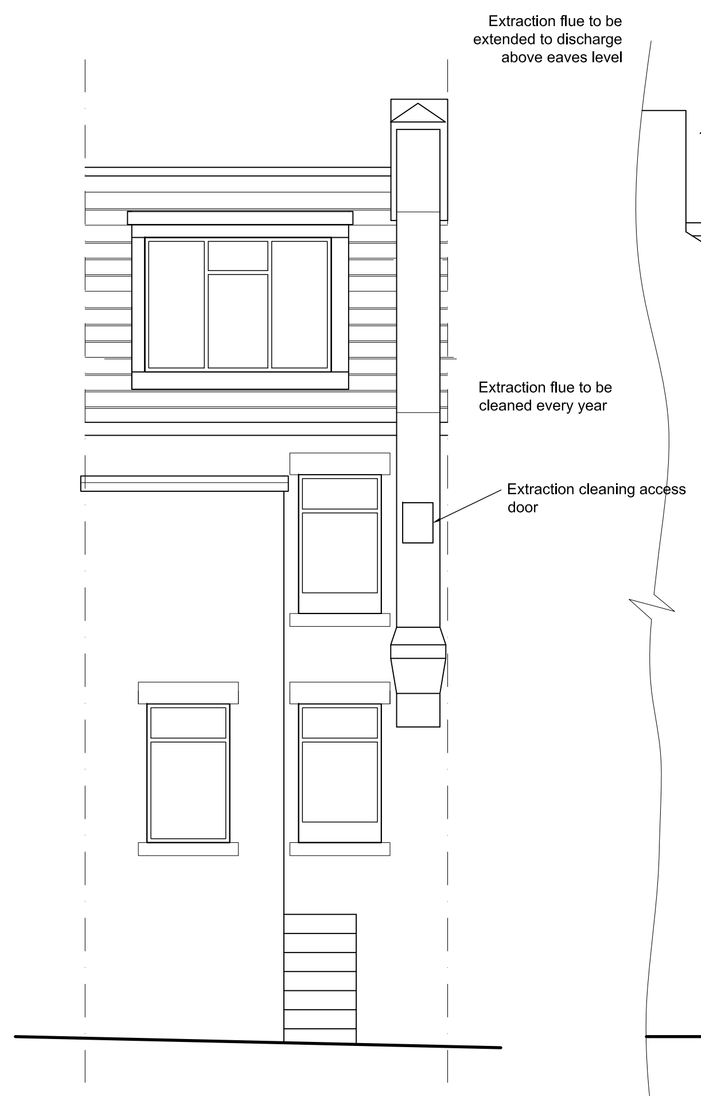

Proposed Back Elevation B

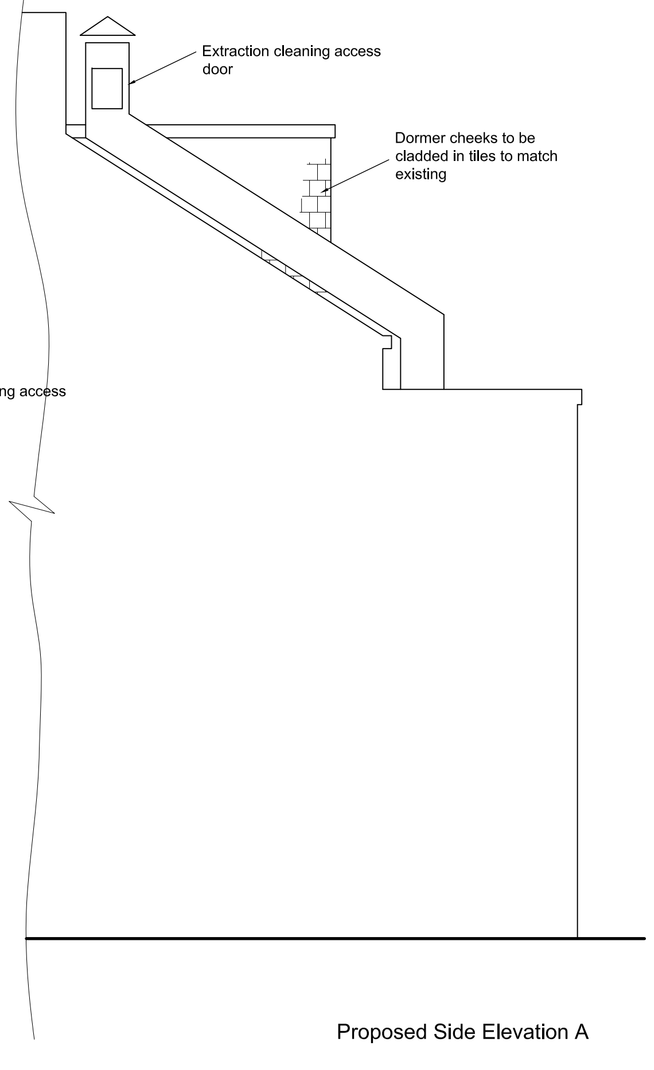

Proposed Side Elevation A

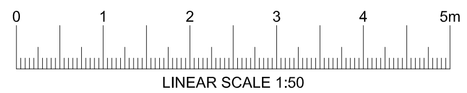

LINEAR SCALE 1:50

REV: DATE: REVISION: BY: MNA

CLIENT

PROJECT

248 Midland Road
Barnsley
S71 4DN

TITLE

Proposed Plans & Elevations

STATUS

Planning

DATE

15.10.19

SCALE

1:50@A1

DRAWN BY

REVIEWED BY

M N Ali

DRAWING NUMBER

S/04/P03A