

0 1 2 3 4 5m

Scale 1:100

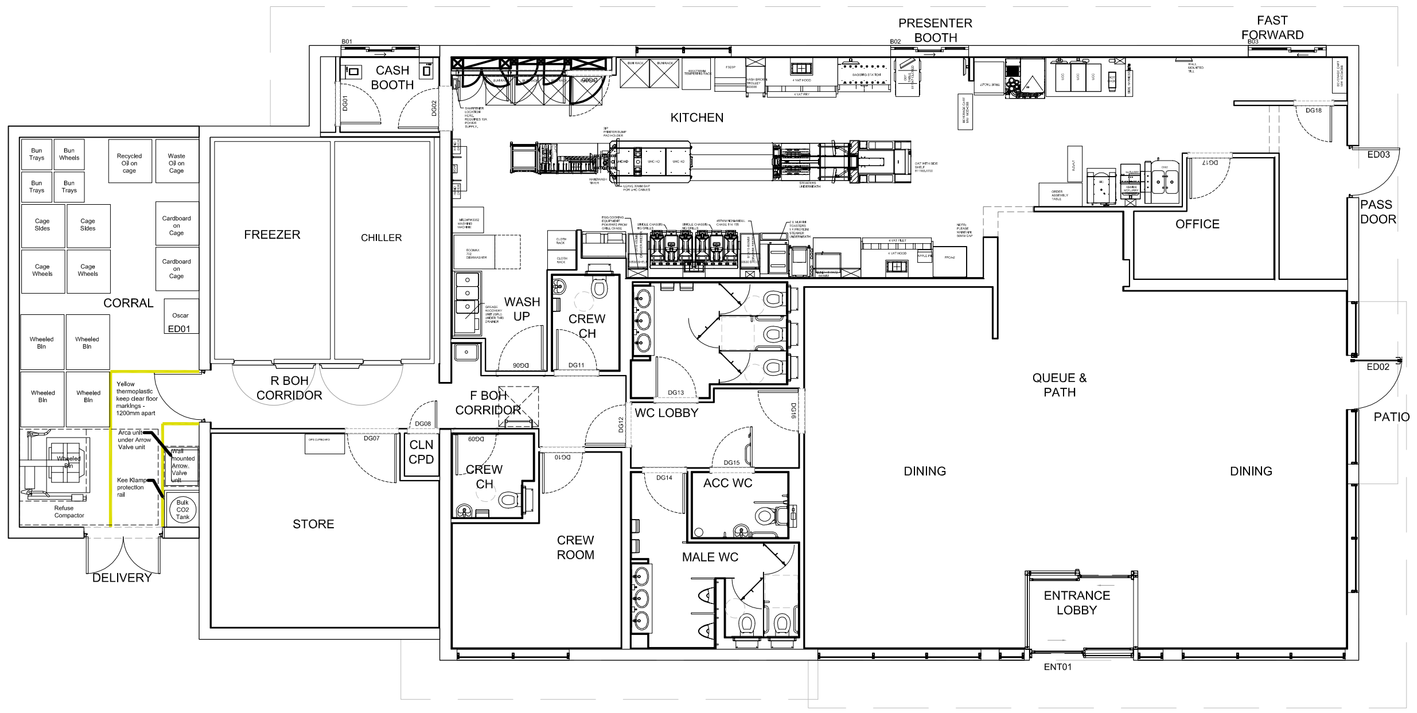

Ground Floor

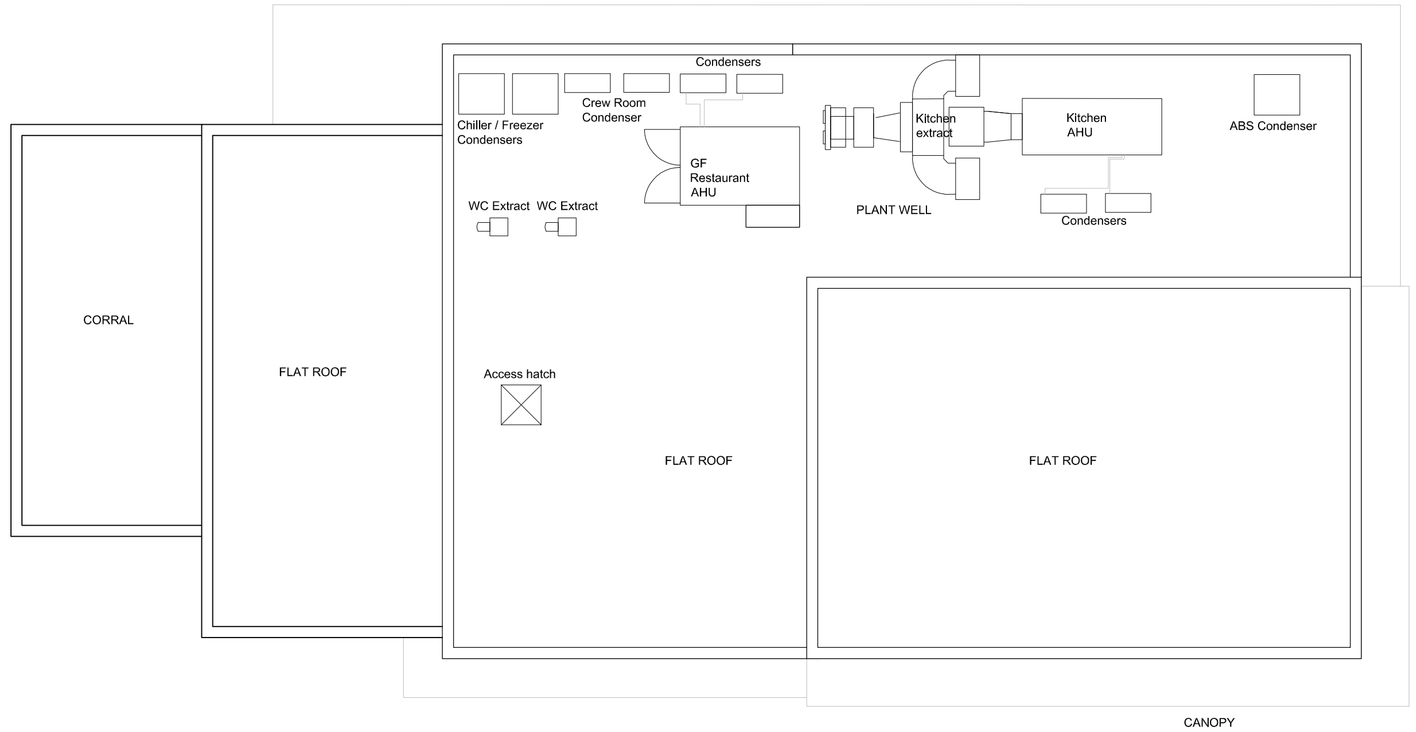

Roof

Proposed Floor and Roof Plan

NOTES

- All dimensions and levels are to be checked on site.
- Any discrepancies are to be reported to the architect before any work commences.
- This drawing shall not be scaled to ascertain any dimensions. Work to figured dims only.
- This drawing shall not be reproduced without express written permission from AEW.
- Title overlay drawings and ownership boundaries are produced using all reasonable endeavours. AEW cannot be responsible for the accuracy or scale discrepancy of base plans supplied to them.
- All works are to be undertaken in accordance with Building Regulations and the latest British Standards.
- All proprietary materials and products are to be used strictly in accordance with the manufacturers recommendations.

CDM 2015

Client notified of duties: **At Design Workshops**

Principal Designer: **CSS**

Unless noted below, all known hazards have been highlighted on the drawing:

Drawing Based on:

- Scurr Architects Drawing Reference: XXXX-SA-XXXX-P006

REV	Date	Drawn by: -	Checked by: -

Status: Purpose of Issue — **For Information**

drawing stage: **Planning**

client: **McDonald's Restaurants Ltd**

project: **Gateway 36, Kestrel Way, Dearn Valley Parkway**

store: **8415**

drawing title: **Proposed Floor and Roof Plan**

date: **13/07/2020** drawn: **LMD**

scale@A1: **1:200** checked: **LB**

Rev: -

Job No: **11627_AEW_8415_0006**

aew architects
0161 214 4370
www.aewarchitects.com