

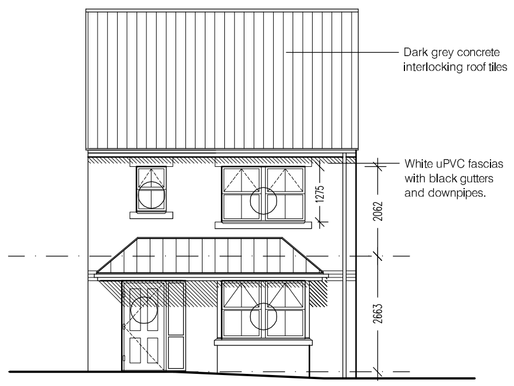



Front Elevation

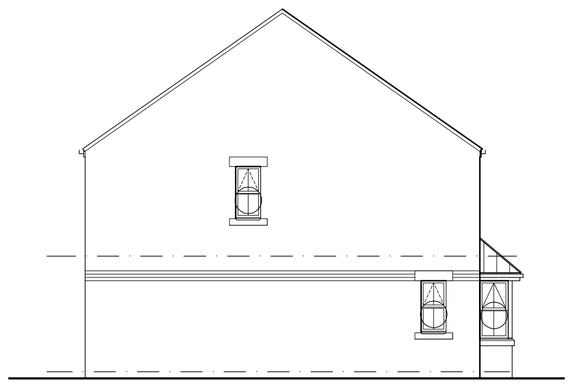


Side Elevation

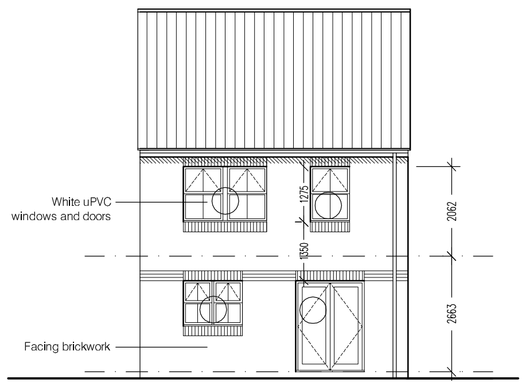

Rear Elevation

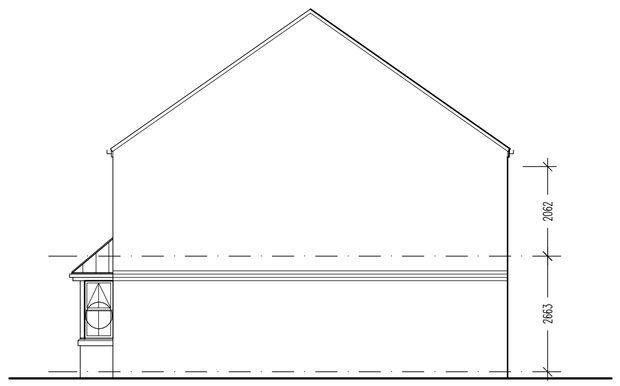


Side Elevation

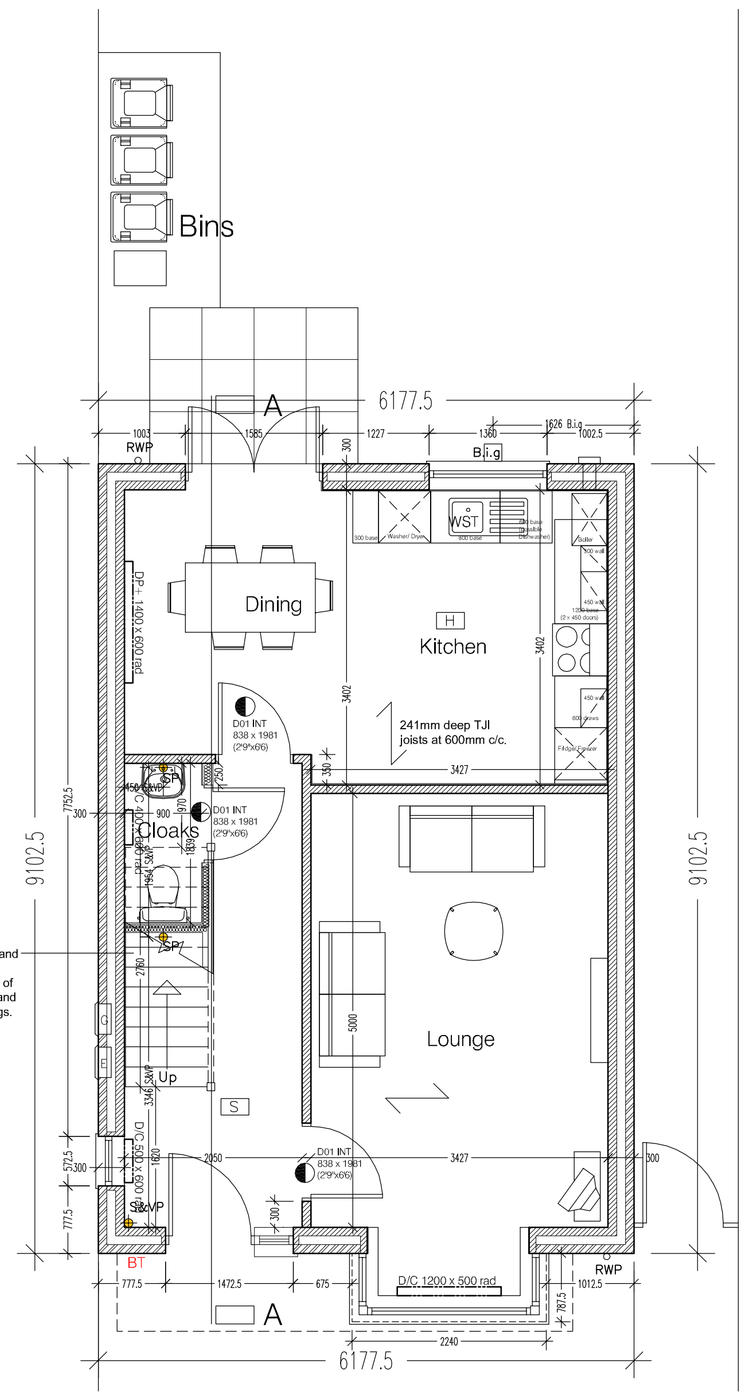


13No. risers at 201.92mm and 225mm treads. Total rise 2625mm. Handrail on rake of stairs to be set at 900mm and 900mm guarding to landings.

Ground Floor Plan

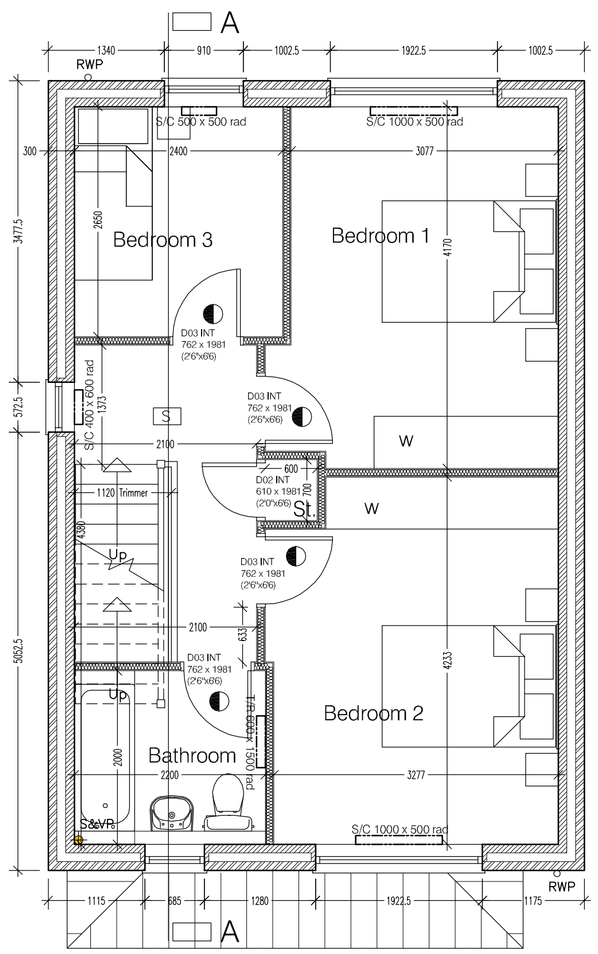

First Floor Plan

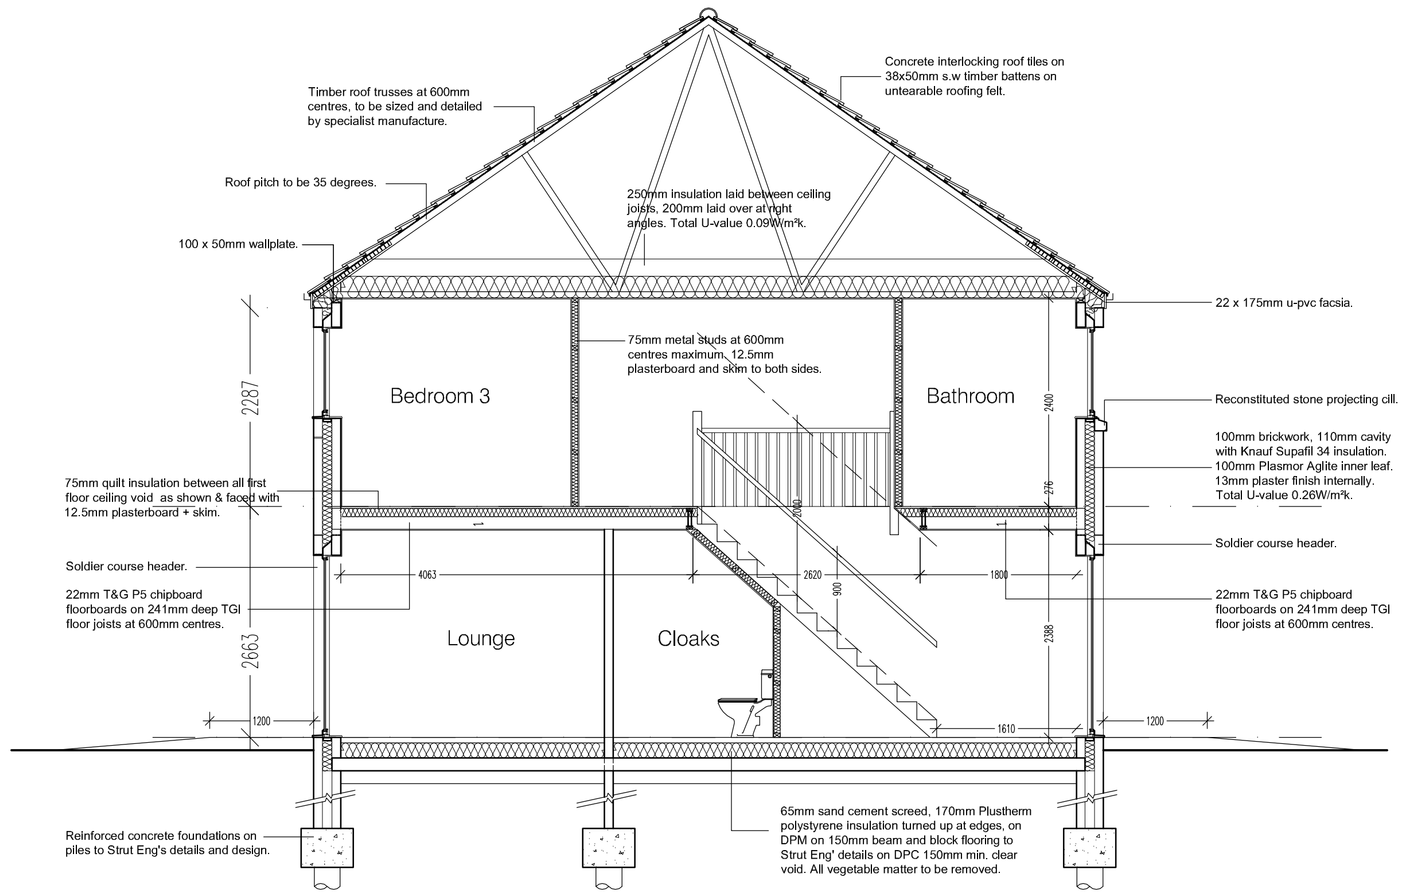

Section A-A

Type Willows - 3 Bedroom 2 storey
95.99 Sq. m. (1033.25 Sq.ft.)

Rev B 18th Jan '19 Dimensions added to bay window.
Rev A 22nd Nov '18 Position of gable window amended.

House Type Willows

Project:
Saul Homes
Standard House Types

Title:
House Type 'Willows'
Ground and First Floor Plan
and Elevations

Scale: 1:50:100@A1 | Drawn: PJ | Date: 10 / 17 | Checked:

Drawing no: SH / ST / 26

Rev: B

Burntwood Office Park
Common Road
Brierley
Barnsley
S72 9ET
T: 01226 707090
F: 01226 707091
info@saulhomes.co.uk
www.saulhomes.co.uk

SAUL HOMES

Residential Development at
Hall Gardens, Barnsley

THIS DRAWING IS THE COPYRIGHT OF SAUL HOMES