
All site dimensions shall be verified by the contractor on site prior to work commencing


Do not scale from this drawing
Only work to written dimensions

This drawing is the property of Braithwaite Associates and copyright is reserved by them. The drawing is not to be copied or disclosed by or to any unauthorised persons without the prior written consent of Braithwaite Associates.

notes

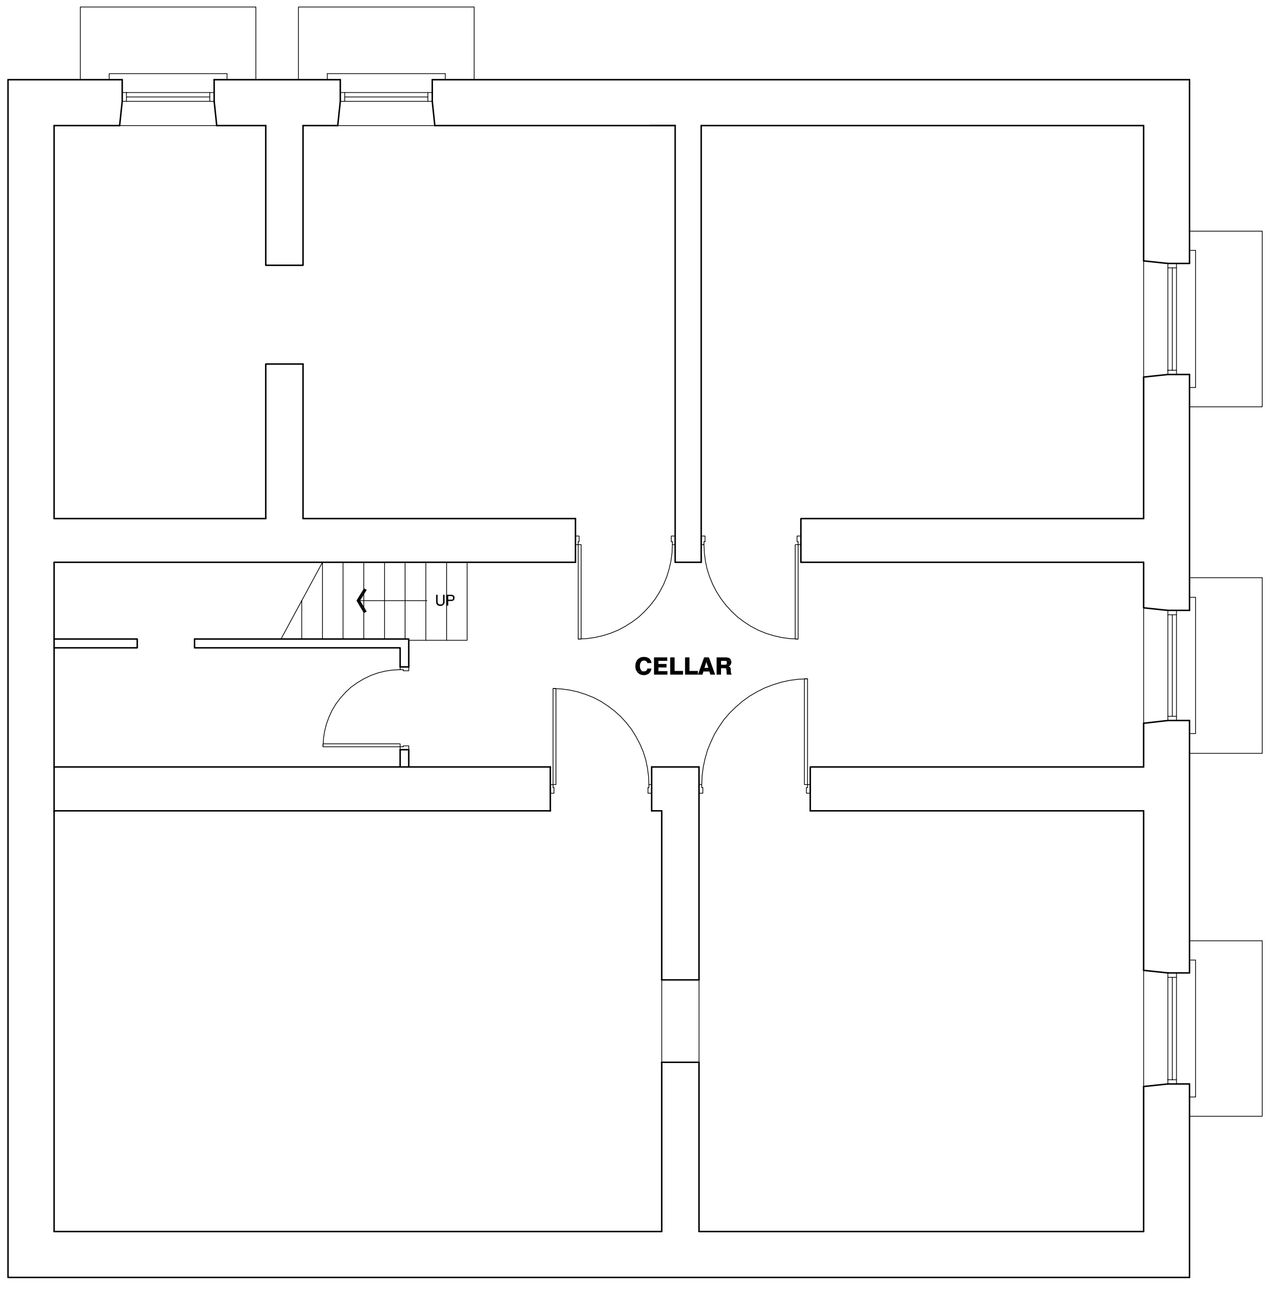

BASEMENT FLOOR PLAN

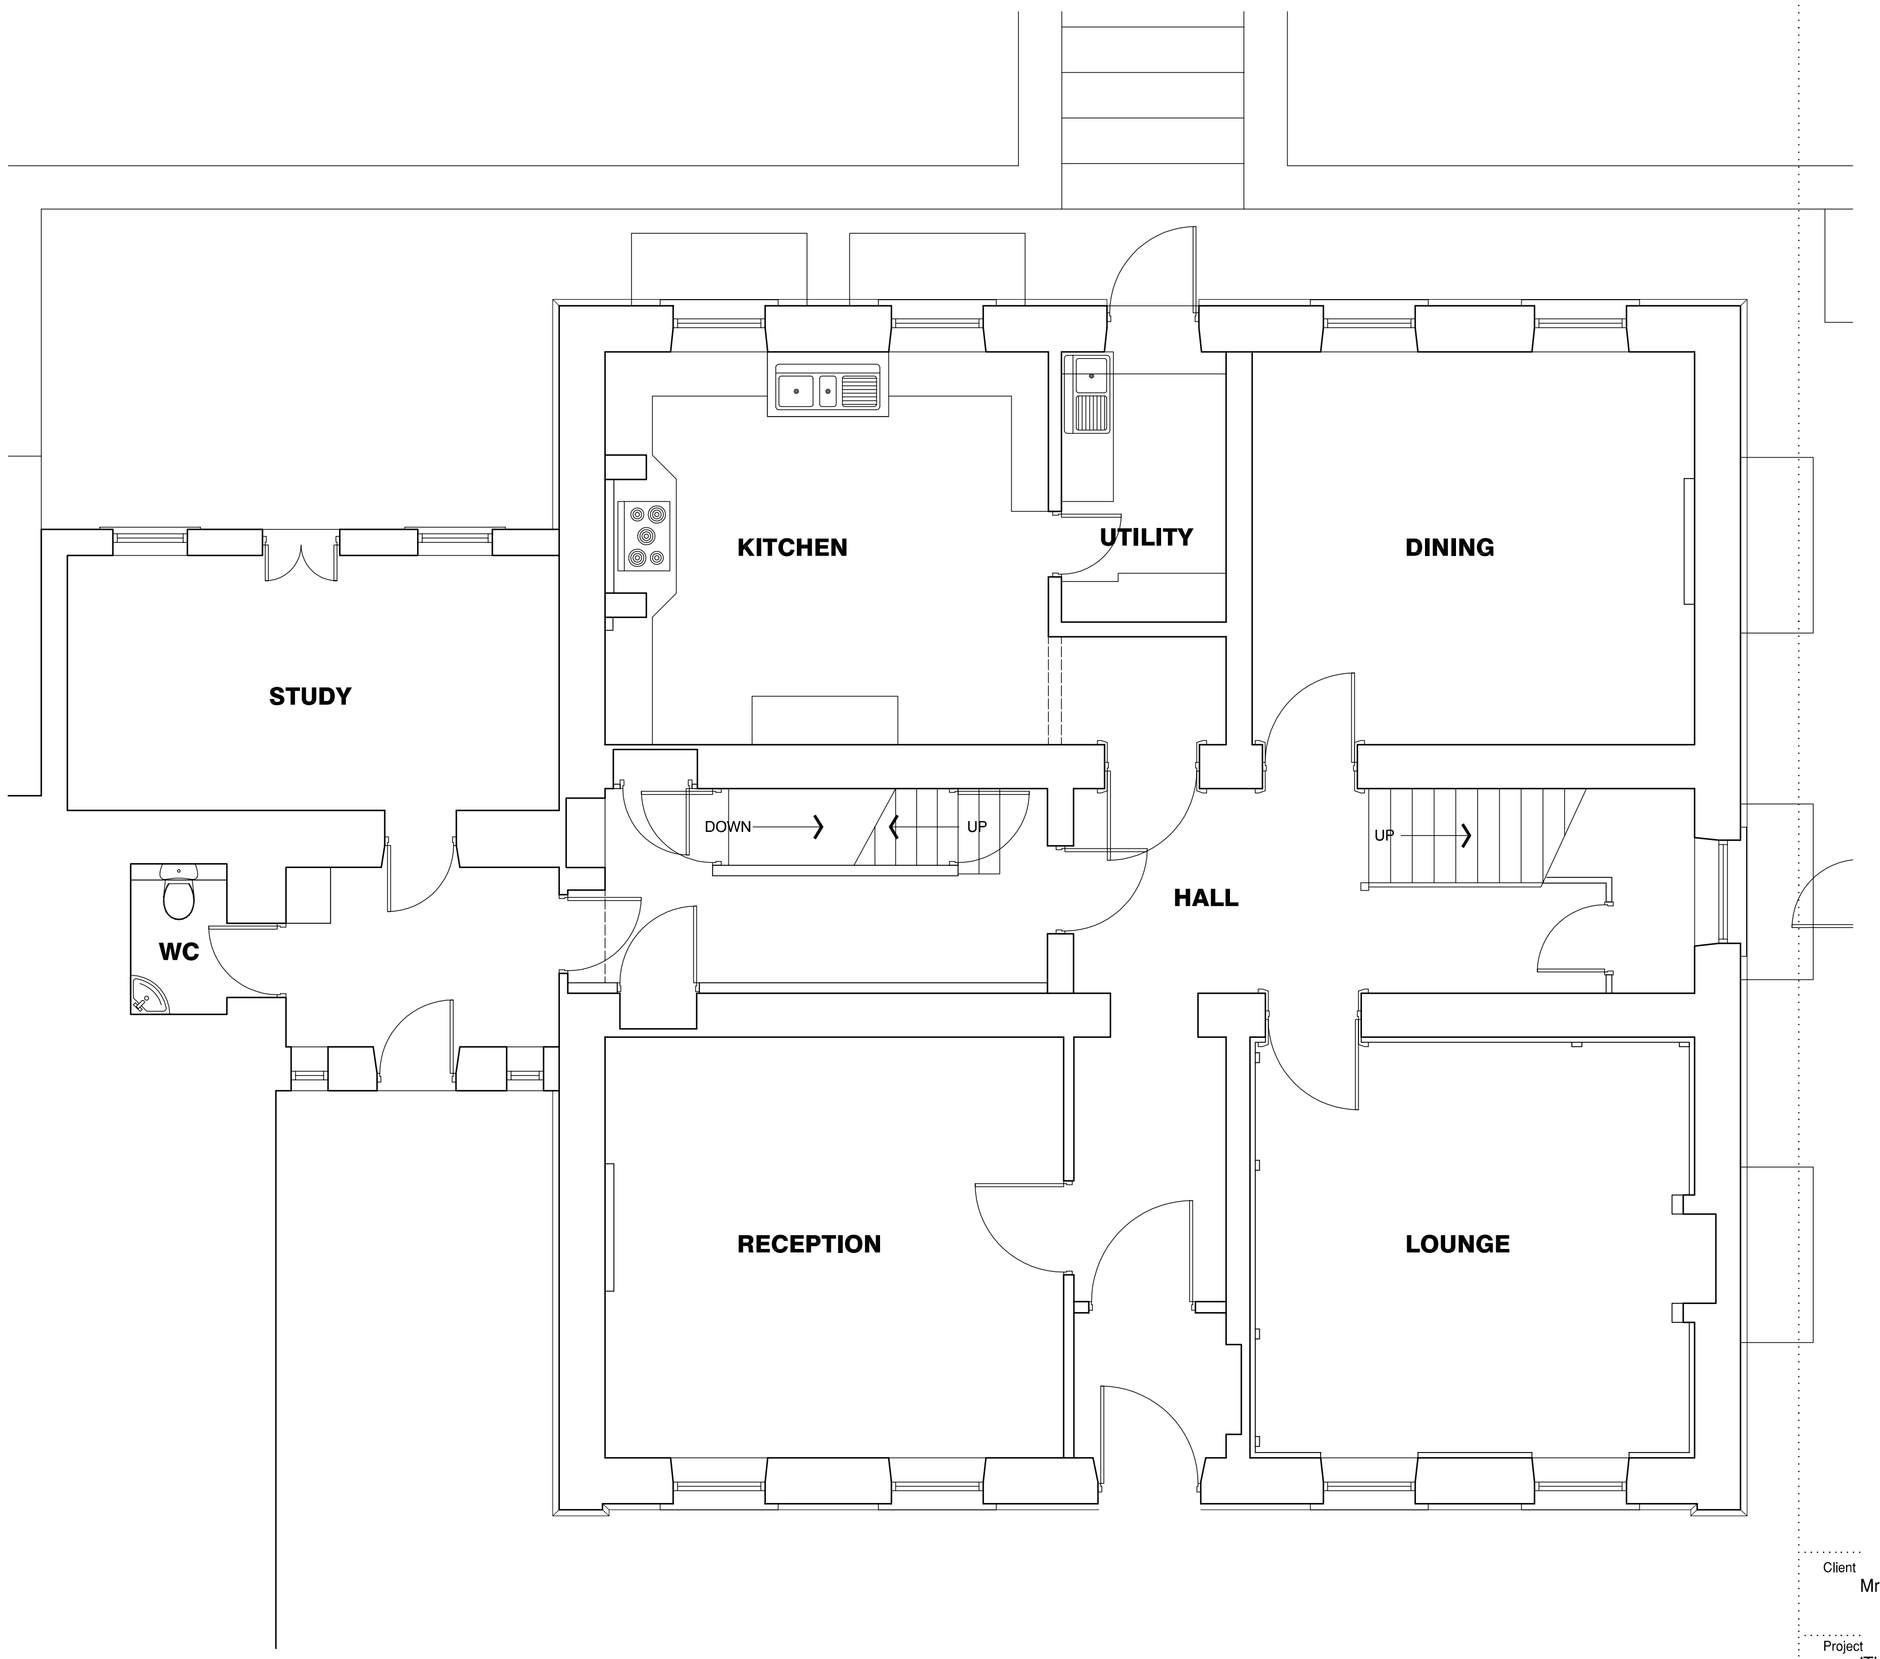

GROUND FLOOR PLAN

Client
Mr. A. Massouras

Project
'The Hall,'
Church Lane, High Hoyland
Barnsley S75 4BJ

Drawing title
Existing Basement & Ground Floor Plans

Drawing no	Rev
(205-17)02	.
scale@a1 1:50	02.11.05
cad file (205-17)01	NB

BRAITHWAITE ASSOCIATES
Architectural Designers & Development Consultants

The Stable, Beckside, Staindrop, Co. Durham
Tel: 01833 660000 Fax: 01833 660000

71 Springcroft, Parkgate, Neston, Wirral CH64 6SF
Tel: 0151 336 5065