

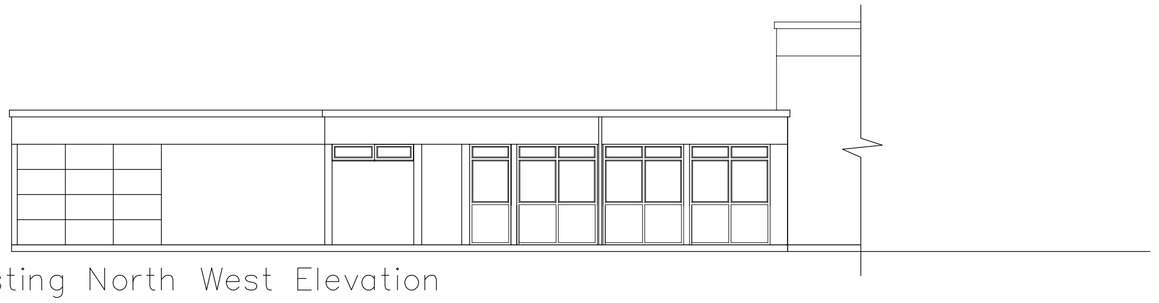


Existing North West Elevation

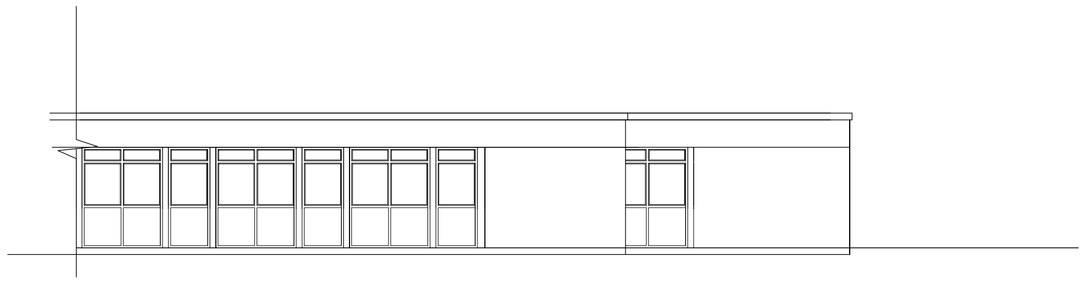

Existing South West Elevation

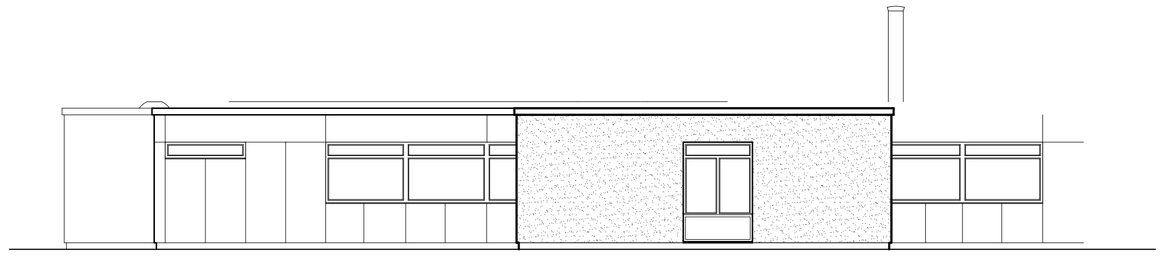


Existing North East Elevation




Existing South East Elevation


# Existing Elevations

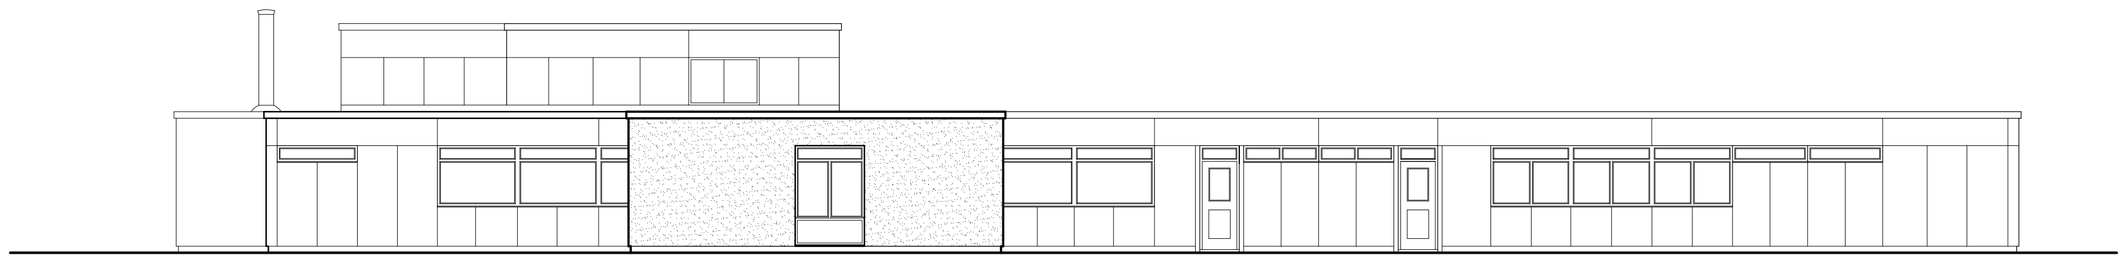

Proposed North East Elevation

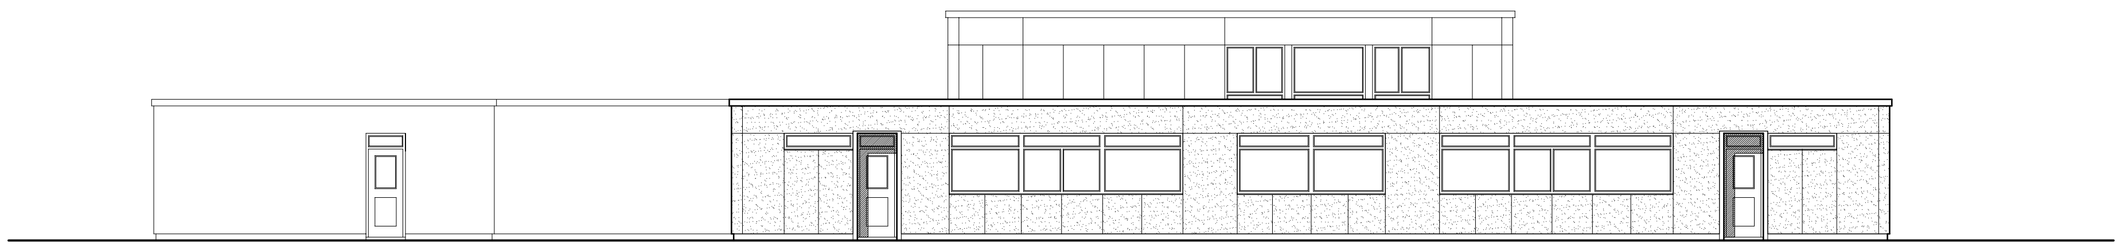

Proposed South East Elevation

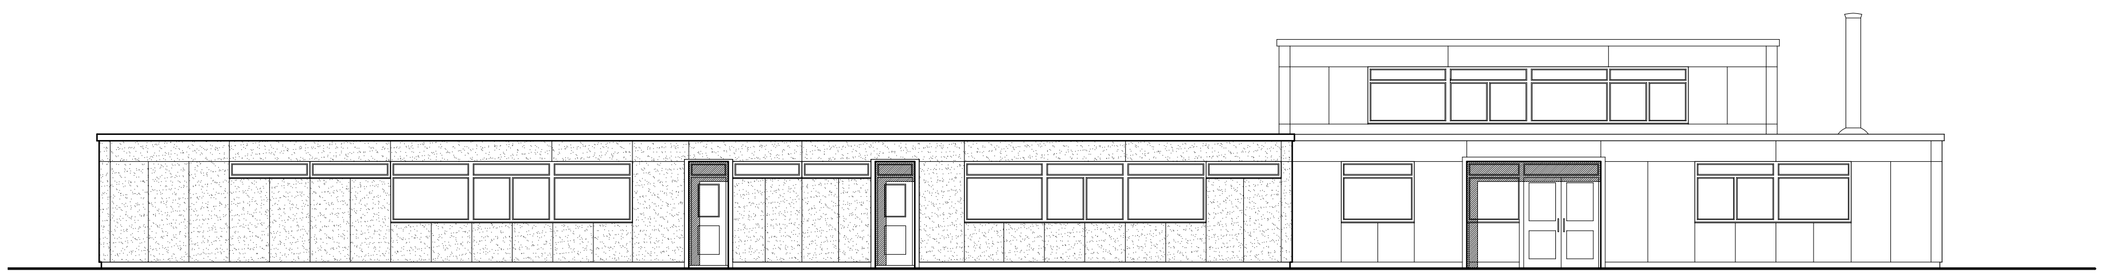

Proposed South West Elevation



Proposed North West Elevation

# Proposed Elevations

| REV | DATE | DESCRIPTION |
|---|---|---|

The contractor is to comply in all respects with the current Building Regulations and is to check all site dimensions and levels.
Do not scale from the drawing, use written dimensions. To be read in conjunction with Pre-Tender Health & Safety Plan / Preliminaries Section (Section A34 etc)
Maps are reproduced from Ordnance Survey material with the permission of Ordnance Survey on behalf of the Controller of Her Majesty's Stationery Office
© Crown copyright. Unauthorised reproduction infringes Crown copyright and may lead to prosecution or civil proceedings 100022264 (2011)

NPS BARNSLEY LTD
PO BOX 639
BARNSLEY
SOUTH YORKSHIRE, S70 9GG
TEL: 01226 774605 FAX: 01226 774399
EMAIL: enquiries@nps.co.uk

Head Office:
Lancaster House, 16 Central Avenue, St Andrews Business Park,
Norwich, NR7 0HR Tel: 01603 706000 Fax: 01603 706001
Other Office locations can be found on website : www.nps.co.uk

| | |
|---|---|
| PROJECT: GREENFIELD PRIMARY SCHOOL | CLIENT: EDUCATION |
| | CAD FILE REF: — DATE: 3\04\2012 SCALE: — |
| SUBJECT: EXISTING AND PROPOSSED PLANS | REV: — DRAWN: HWA CHECKED: — |
| | PROJECT NR: ED 2379 DRAWING NR: A00(0)004 |

© NPS This drawing may not be reproduced in any form without prior written agreement