


1 Existing Location Plan

1 : 1250

10 0 10 20 30 40 50

SCALE 1: 1250 m

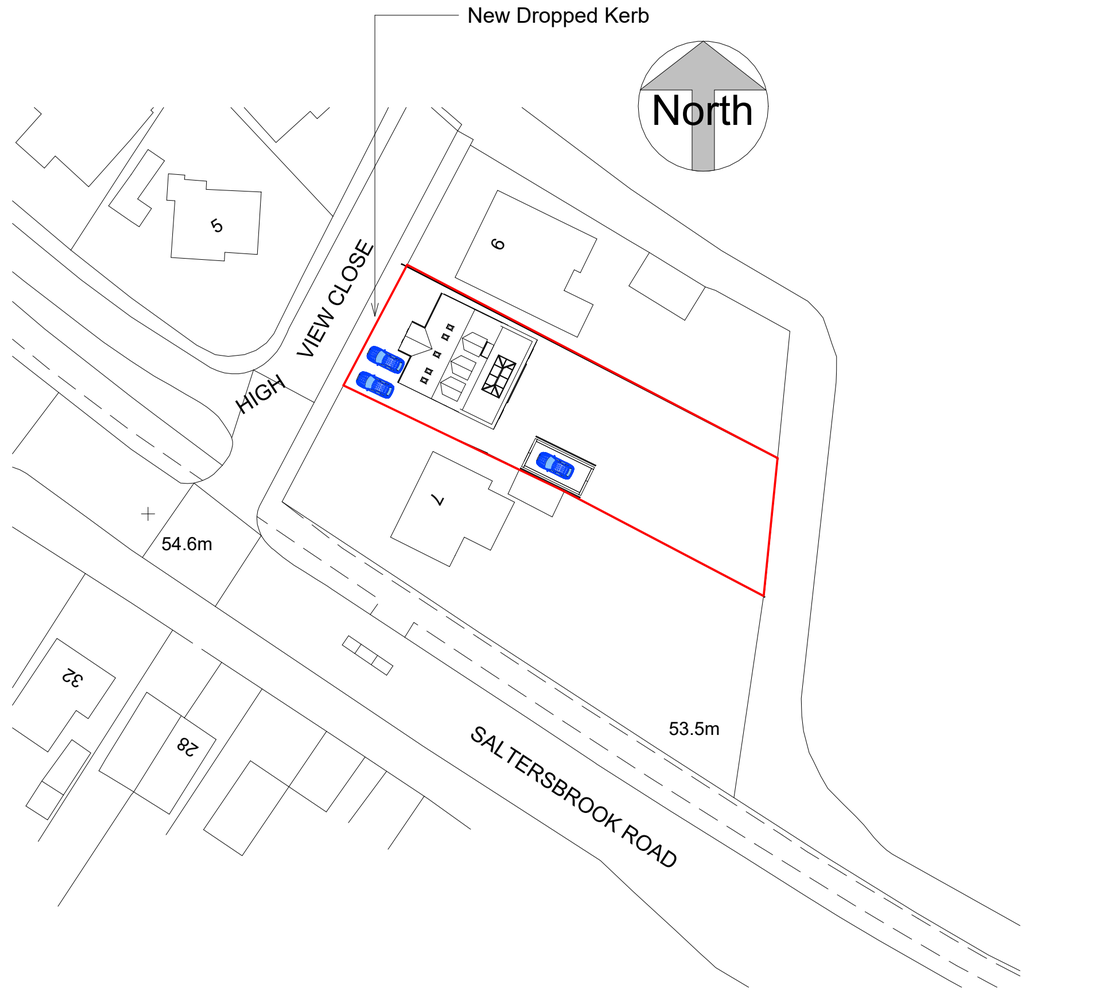

2 Proposed Block Plan

1 : 500

5 0 5 10 15 20 25

SCALE 1: 500 m

3D PRECISION PLAN DRAWING

Address: Office 15, Askern House,
Askern, Doncaster, DN6 0AA
Email: info@3dppd.co.uk
Telephone: 01302 239000
Web: www.3dppd.co.uk

All dimensions and sizes to be verified by the Contractor on site.

Plans only to be used on the site for which designed.

Precision Plan Drawing will have no liability for any errors or inaccuracies.

© This drawing is subject to copyright of Precision Plan Drawing Limited.

Reproduced from OS map by permission of Ordnance Survey® on behalf of The Controller of Her Majesty 's Stationery Office. © Crown copyright . 2019 All rights reserved.

License No 0100031673

North

No.	Description	Date
2	Juliet Balcony Confirmed and off street parking shown	31/03/22

PROJECT ADDRESS

8 High View Close, Darfield, Barnsley, S73 9AR

PROJECT NAME

Roof lift to existing bungalow, porch and extension to the rear and dropped kerb.

SHEET NAME	Location and Block Plan	
DRAWN BY KO	CHECKED BY LO	DATE 31/03/22
SCALE (@A2) As indicated	PROJECT NUMBER 1739	
DRAWING NUMBER BL101	REV 2	

31/03/2022 19:20:32




1 Existing Front Elevation

1 : 100




2 Existing Rear Elevation

1 : 100

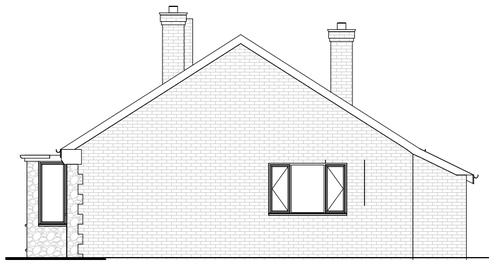


3 Existing Side Elevation

1 : 100

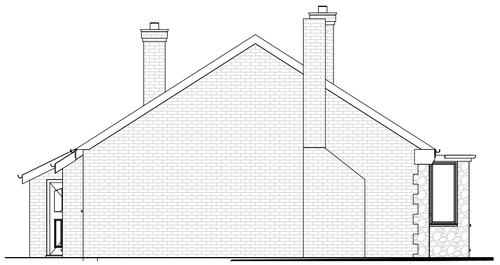

4 Existing Side Elevation 1

1 : 100

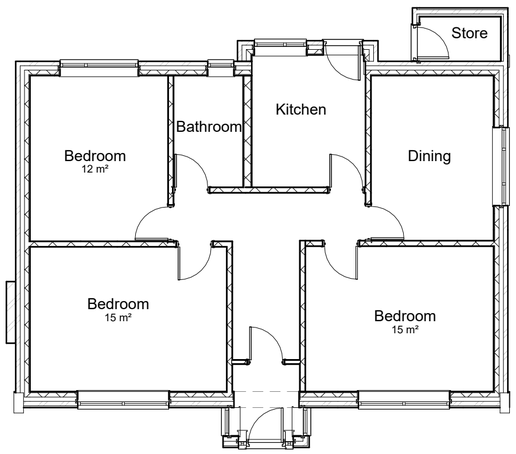

5 Existing Ground Floor Plan

1 : 100

1 0 1 2 3 4 5

SCALE 1: 100 m

3D PRECISION PLAN DRAWING

Address: Office 15, Askern House,
Askern, Doncaster, DN6 0AA
Email: info@3dppd.co.uk
Telephone: 01302 239000
Web: www.3dppd.co.uk

All dimensions and sizes to be verified by the Contractor on site.
Drawings to be read in conjunction with engineers details.
The structural engineers details take precedence over the architectural drawings.

No dimensions to be scaled from this drawing. Contractors must work to figured dimensions.

Precision Plan Drawing will have no liability for any errors or inaccuracies.

© This drawing is subject to copyright of Precision Plan Drawing Limited.

CDM REGULATIONS 2015
The client must abide by the Construction Design and Management Regulations 2015. The client must appoint a contractor, if more than one contractor is to be involved, the client will need to appoint (in writing) a principal designer (to plan, manage and coordinate the planning and design work) and a principal contractor (to plan, manage and coordinate the construction and ensure there are arrangements in place for managing and organising the project).

Domestic clients
The domestic client is to appoint a principal designer and a principal contractor when there is more than one contractor, if not your duties will automatically transferred to the contractor or principal contractor.

Further information can be obtained from the HSE following this link:
http://www.hse.gov.uk/construction
/cdm/2015/domestic-clients.htm

No.	Description	Date

PROJECT ADDRESS


8 High View Close, Darfield,
Barnsley, S73 9AR

PROJECT NAME

Roof lift to existing
bungalow, porch
and
extension to the rear and
dropped kerb.


SHEET NAME: Existing Plans		
DRAWN BY: KO	CHECKED BY: LO	DATE: 31/03/22
SCALE (@A2): 1 : 100	PROJECT NUMBER: 1739	
DRAWING NUMBER: E101	REV:	

31/03/2022 19:20:33

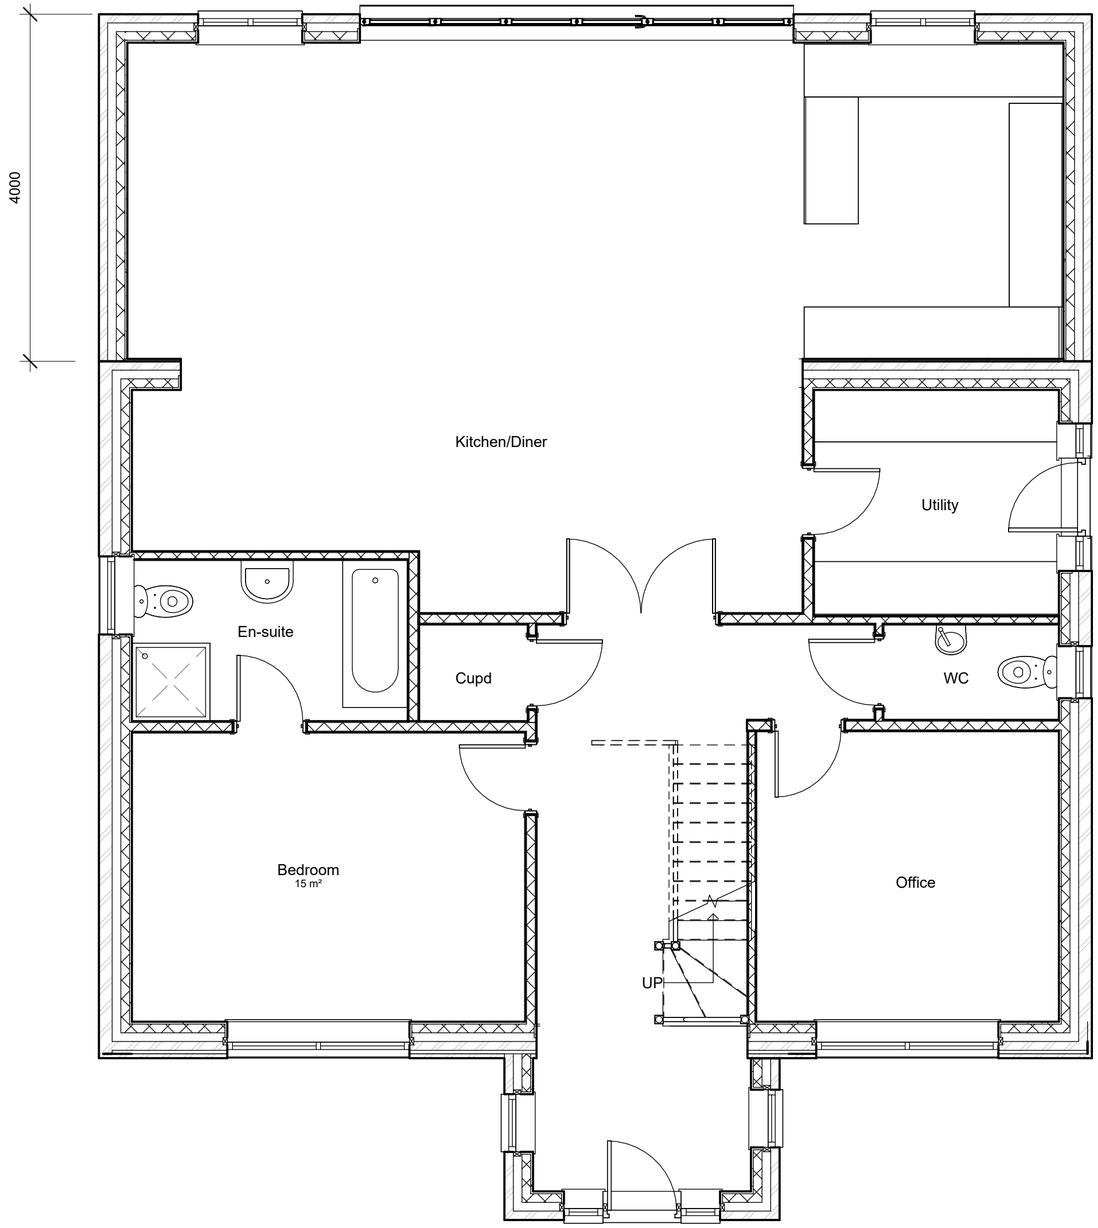

1 Proposed Ground Floor Plan

1 : 50

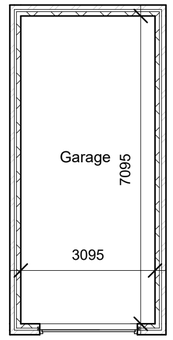

2 Proposed Garage Layout

1 : 100

1 0 1 2 3 4 5

SCALE 1: 100 m

PRECISION PLAN DRAWING

Address: Office 15, Askern House,
Askern, Doncaster, DN6 0AA
Email: info@3dppd.co.uk
Telephone: 01302 239000
Web: www.3dppd.co.uk

All dimensions and sizes to be verified by the Contractor on site.
Drawings to be read in conjunction with engineers details.
The structural engineers details take precedence over the architectural drawings.

No dimensions to be scaled from this drawing. Contractors must work to figured dimensions.

Precision Plan Drawing will have no liability for any errors or inaccuracies.

© This drawing is subject to copyright of Precision Plan Drawing Limited.

CDM REGULATIONS 2015
The client must abide by the Construction Design and Management Regulations 2015. The client must appoint a contractor, if more than one contractor is to be involved, the client will need to appoint (in writing) a principal designer (to plan, manage and coordinate the planning and design work) and a principal contractor (to plan, manage and coordinate the construction and ensure there are arrangements in place for managing and organising the project).

Domestic clients
The domestic client is to appoint a principal designer and a principal contractor when there is more than one contractor, if not your duties will automatically transferred to the contractor or principal contractor.

Further information can be obtained from the HSE following this link:
http://www.hse.gov.uk/construction
/cdm/2015/domestic-clients.htm

No.	Description	Date
2	Juliet Balcony Confirmed and off street parking shown	31/03/22

PROJECT ADDRESS


8 High View Close, Darfield, Barnsley, S73 9AR

PROJECT NAME

Roof lift to existing bungalow, porch and extension to the rear and dropped kerb.

SHEET NAME	Proposed GF Plan	
DRAWN BY: KO	CHECKED BY: LO	DATE: 31/03/22
SCALE (@A2): As indicated	PROJECT NUMBER: 1739	
DRAWING NUMBER: P101	REV: 2	

31/03/2022 19:20:33

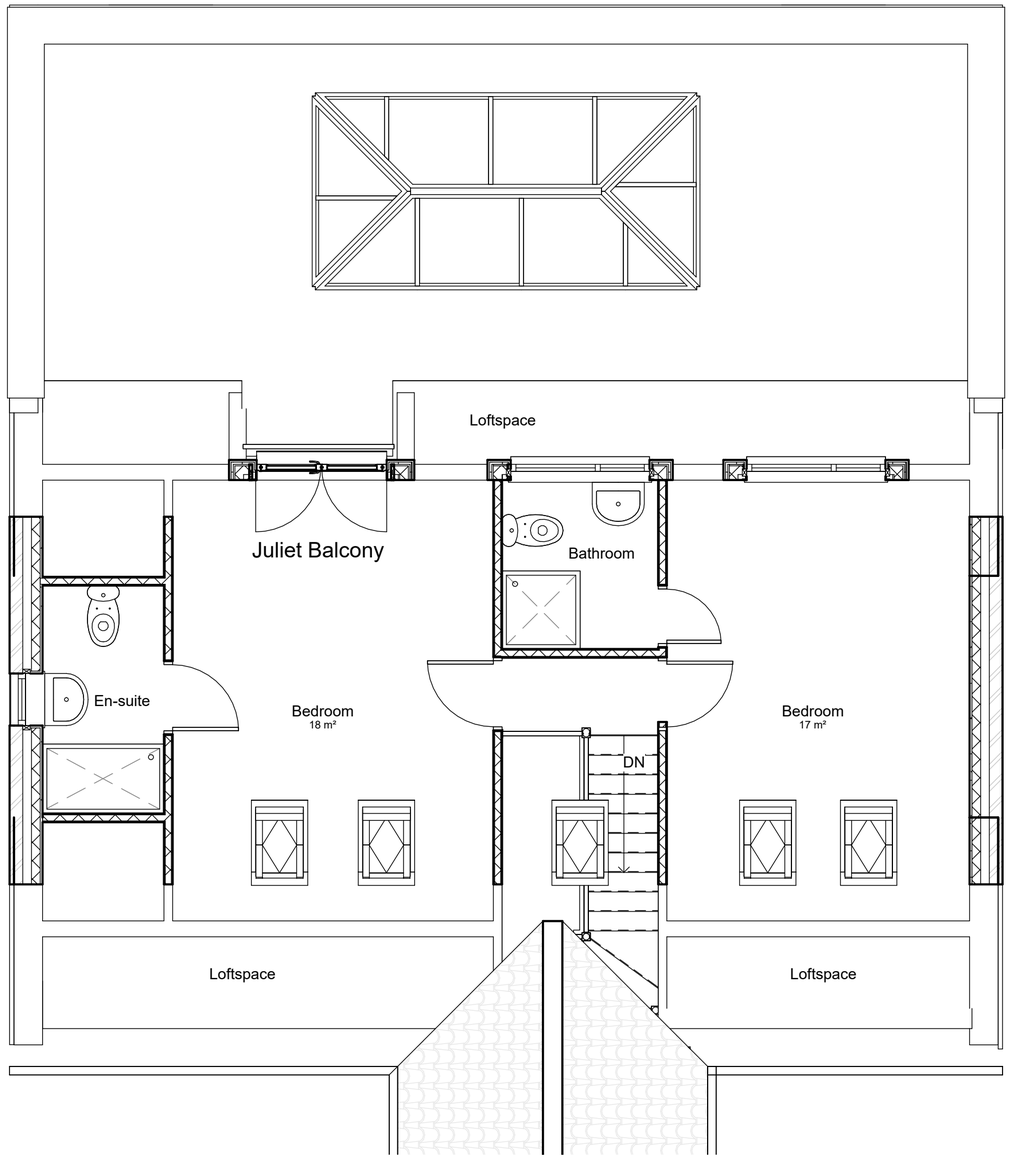

1 Proposed First Floor Plan

1 : 50

0.5 0 0.5 1 1.5 2 2.5

SCALE 1:50 m

PRECISION PLAN DRAWING

Address: Office 15, Askern House,
Askern, Doncaster, DN6 0AA
Email: info@3dppd.co.uk
Telephone: 01302 239000
Web: www.3dppd.co.uk

All dimensions and sizes to be verified by the Contractor on site.
Drawings to be read in conjunction with engineers details.
The structural engineers details take precedence over the architectural drawings.

No dimensions to be scaled from this drawing. Contractors must work to figured dimensions.

Precision Plan Drawing will have no liability for any errors or inaccuracies.

© This drawing is subject to copyright of Precision Plan Drawing Limited.

CDM REGULATIONS 2015
The client must abide by the Construction Design and Management Regulations 2015. The client must appoint a contractor, if more than one contractor is to be involved, the client will need to appoint (in writing) a principal designer (to plan, manage and coordinate the planning and design work) and a principal contractor (to plan, manage and coordinate the construction and ensure there are arrangements in place for managing and organising the project).

Domestic clients
The domestic client is to appoint a principal designer and a principal contractor when there is more than one contractor, if not your duties will automatically transferred to the contractor or principal contractor.

Further information can be obtained from the HSE following this link:
http://www.hse.gov.uk/construction
/cdm/2015/domestic-clients.htm

No.	Description	Date
2	Juliet Balcony Confirmed and off street parking shown	31/03/22

PROJECT ADDRESS

8 High View Close, Darfield, Barnsley, S73 9AR

PROJECT NAME

Roof lift to existing bungalow, porch and extension to the rear and dropped kerb.

SHEET NAME	Proposed FF Plan	
DRAWN BY KO	CHECKED BY LO	DATE 31/03/22
SCALE (@A2) 1 : 50	PROJECT NUMBER 1739	
DRAWING NUMBER P102	REV 2	

31/03/2022 19:20:33




1 Proposed Front Elevation

1 : 100




2 Proposed Side Elevation

1 : 100

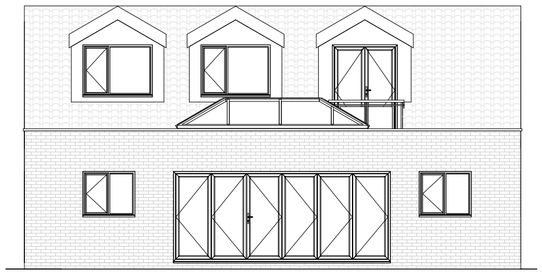

3 Proposed Rear Elevation

1 : 100

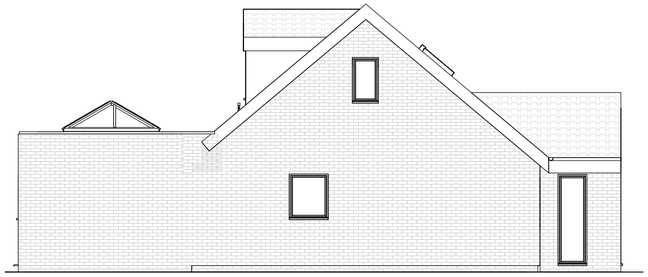


4 Proposed Side Elevation 1

1 : 100




5 Garage Front

1 : 100

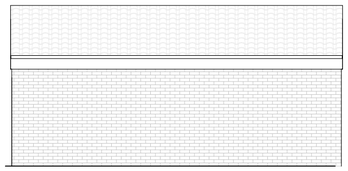


6 Garage Side 1

1 : 100

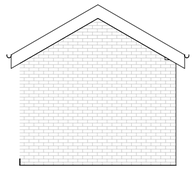

7 Garage Rear

1 : 100

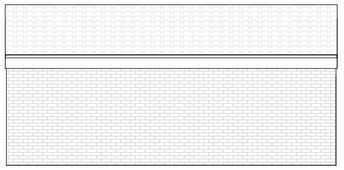


8 Garage Side 2

1 : 100

External Wall material -
Brickwork to match existing -
via brick slips on existing and
new brickwork on extension
approved options below.



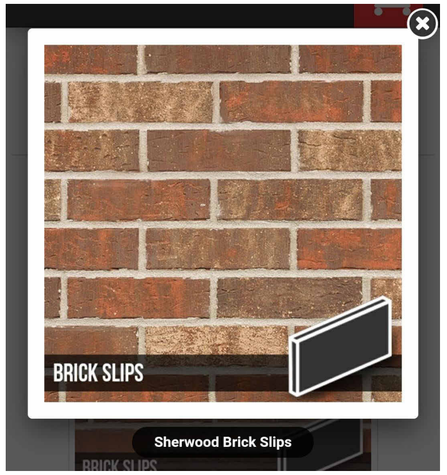

0.5 0 0.5 1 1.5 2 2.5

SCALE 1:50 m

PRECISION
PLAN DRAWING

Address: Office 15, Askern House,
Askern, Doncaster, DN6 0AA
Email: info@3dppd.co.uk
Telephone: 01302 239000
Web: www.3dppd.co.uk

All dimensions and sizes to be verified by the Contractor on site.
Drawings to be read in conjunction with engineers details.
The structural engineers details take precedence over the architectural drawings.

No dimensions to be scaled from this drawing. Contractors must work to figured dimensions.

Precision Plan Drawing will have no liability for any errors or inaccuracies.

© This drawing is subject to copyright of Precision Plan Drawing Limited.

CDM REGULATIONS 2015
The client must abide by the Construction Design and Management Regulations 2015. The client must appoint a contractor, if more than one contractor is to be involved, the client will need to appoint (in writing) a principal designer (to plan, manage and coordinate the planning and design work) and a principal contractor (to plan, manage and coordinate the construction and ensure there are arrangements in place for managing and organising the project).

Domestic clients
The domestic client is to appoint a principal designer and a principal contractor when there is more than one contractor, if not your duties will automatically transferred to the contractor or principal contractor.

Further information can be obtained from the HSE following this link:
http://www.hse.gov.uk/construction
/cdm/2015/domestic-clients.htm

No.	Description	Date
2	Juliet Balcony Confirmed and off street parking shown	31/03/22

PROJECT ADDRESS


8 High View Close, Darfield,
Barnsley, S73 9AR

PROJECT NAME

Roof lift to existing
bungalow, porch
and
extension to the rear and
dropped kerb.

SHEET NAME	Proposed Elevations	
DRAWN BY KO	CHECKED BY LO	DATE 31/03/22
SCALE (@A2) 1 : 100	PROJECT NUMBER 1739	
DRAWING NUMBER P103	REV 2	

31/03/2022 19:20:37

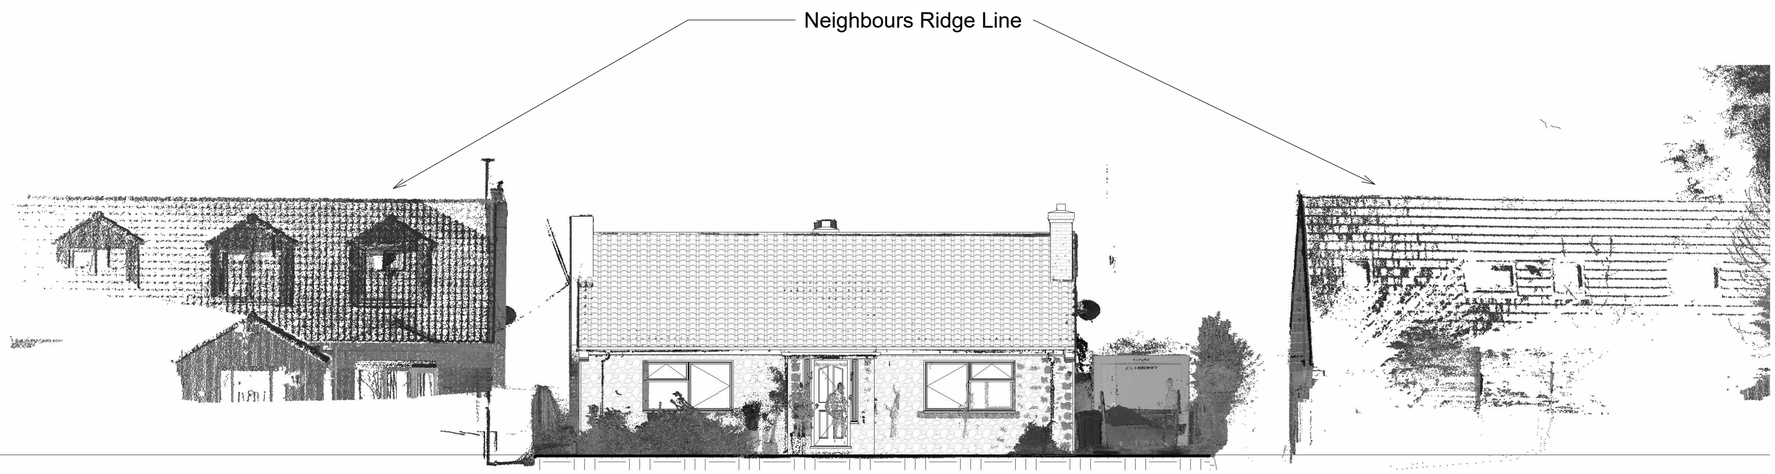

1 Existing Street Scene

1 : 100



2 Proposed Street Scene

1 : 100

0.5 0 0.5 1 1.5 2 2.5

SCALE 1:50 m

PRECISION PLAN DRAWING

Address: Office 15, Askern House,
Askern, Doncaster, DN6 0AA
Email: info@3dppd.co.uk
Telephone: 01302 239000
Web: www.3dppd.co.uk

All dimensions and sizes to be verified by the Contractor on site. Drawings to be read in conjunction with engineers details. The structural engineers details take precedence over the architectural drawings.

No dimensions to be scaled from this drawing. Contractors must work to figured dimensions.

Precision Plan Drawing will have no liability for any errors or inaccuracies.

© This drawing is subject to copyright of Precision Plan Drawing Limited.

CDM REGULATIONS 2015
The client must abide by the Construction Design and Management Regulations 2015. The client must appoint a contractor, if more than one contractor is to be involved, the client will need to appoint (in writing) a principal designer (to plan, manage and coordinate the planning and design work) and a principal contractor (to plan, manage and coordinate the construction and ensure there are arrangements in place for managing and organising the project).

Domestic clients
The domestic client is to appoint a principal designer and a principal contractor when there is more than one contractor, if not your duties will automatically transferred to the contractor or principal contractor.

Further information can be obtained from the HSE following this link:
http://www.hse.gov.uk/construction
/cdm/2015/domestic-clients.htm

No.	Description	Date
2	Juliet Balcony Confirmed and off street parking shown	31/03/22

PROJECT ADDRESS

8 High View Close, Darfield, Barnsley, S73 9AR

PROJECT NAME

Roof lift to existing bungalow, porch and extension to the rear and dropped kerb.

SHEET NAME	Street Scenes	
DRAWN BY KO	CHECKED BY LO	DATE 31/03/22
SCALE (@A2) 1 : 100	PROJECT NUMBER 1739	
DRAWING NUMBER P104	REV 2	

31/03/2022 19:20:57