


Homes by Strata House Prototype – G-Life Cadiz

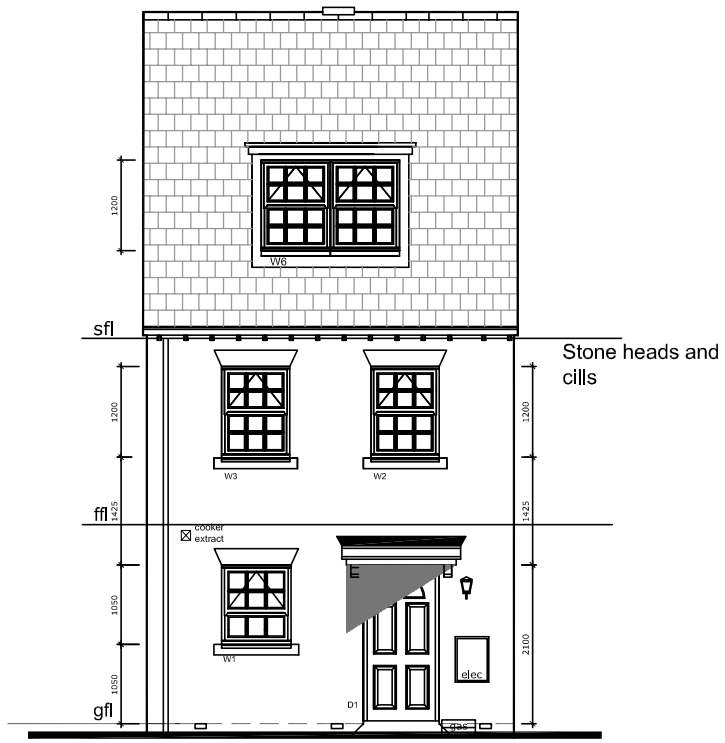


Front Elevation

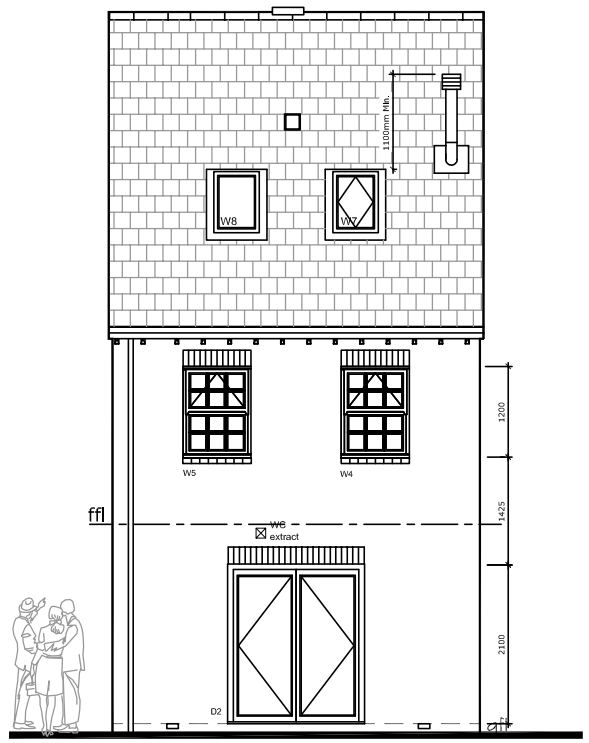


Rear Elevation

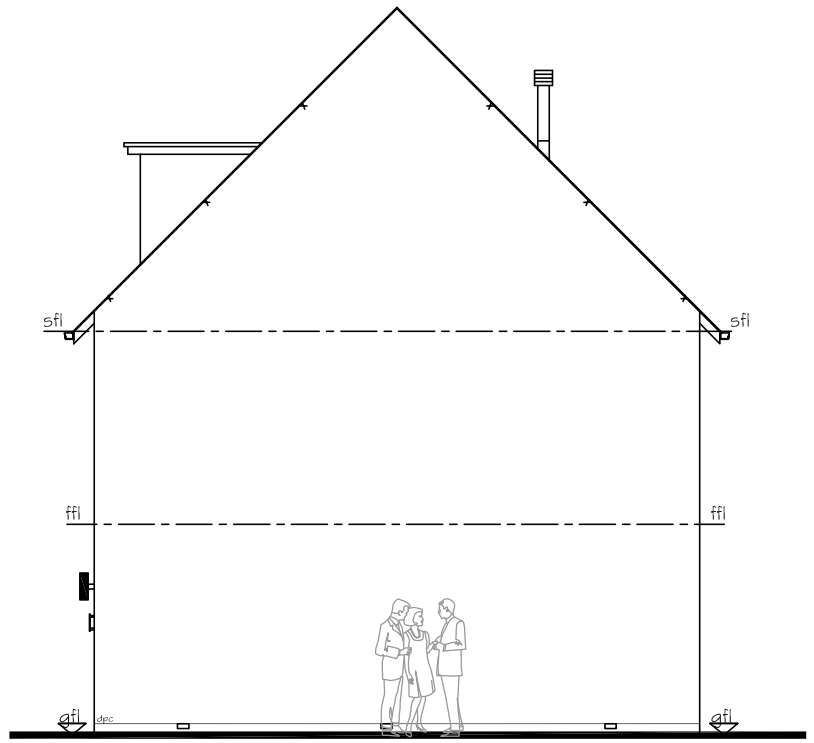


Side Elevation

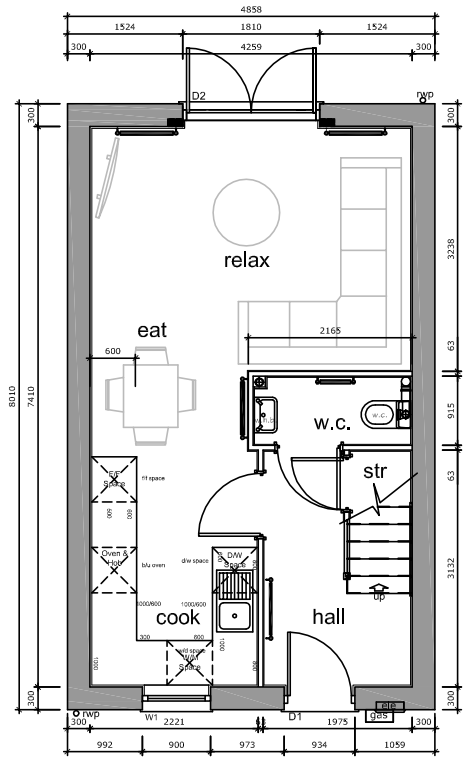

GROUND FLOOR

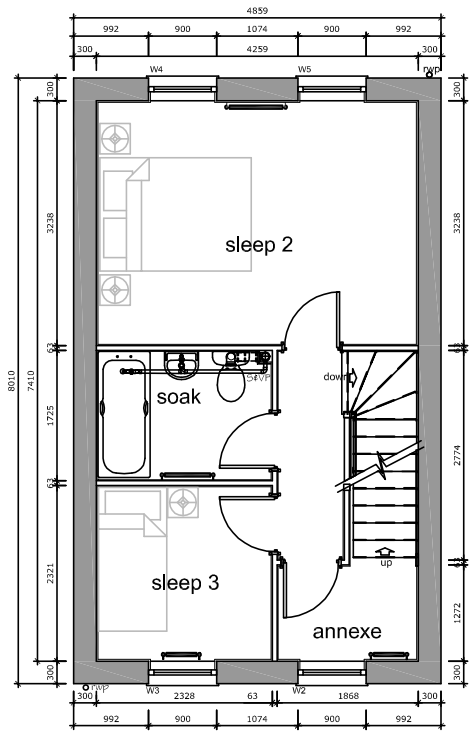

FIRST FLOOR

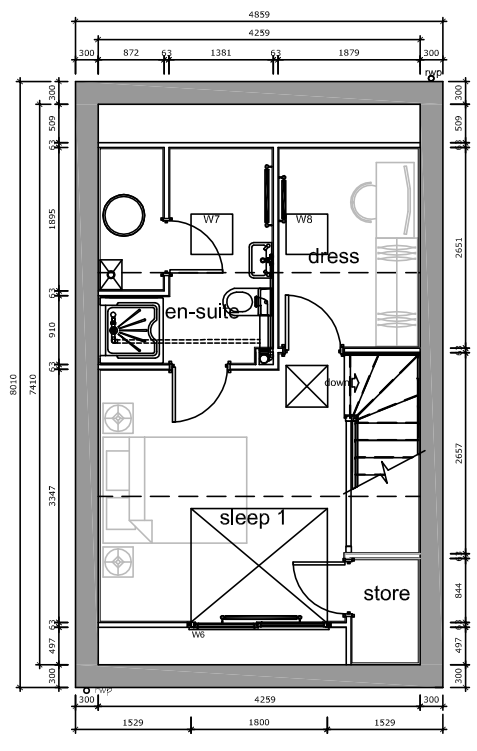

SECOND FLOOR

REV A 24.01.2011 CANOPY ADDED. MS

homes by strata

strata homes limited quay point lakeside doncaster DN4 5PL
T 01302 308508 F 01302 308501 www.homesbystrata.co.uk

scale:1:100@A3 | drawn by: | app'd by: | date: 03/11/2010

Project: HOUSE TYPES
GLIFE

Drawing: CADIZ 896 sq.ft.
PLANNING DRAWING
BRICK ELEVATIONS

Drawing Number:	House Ref	Drawing	Revision
	GLIFE 5	10	A