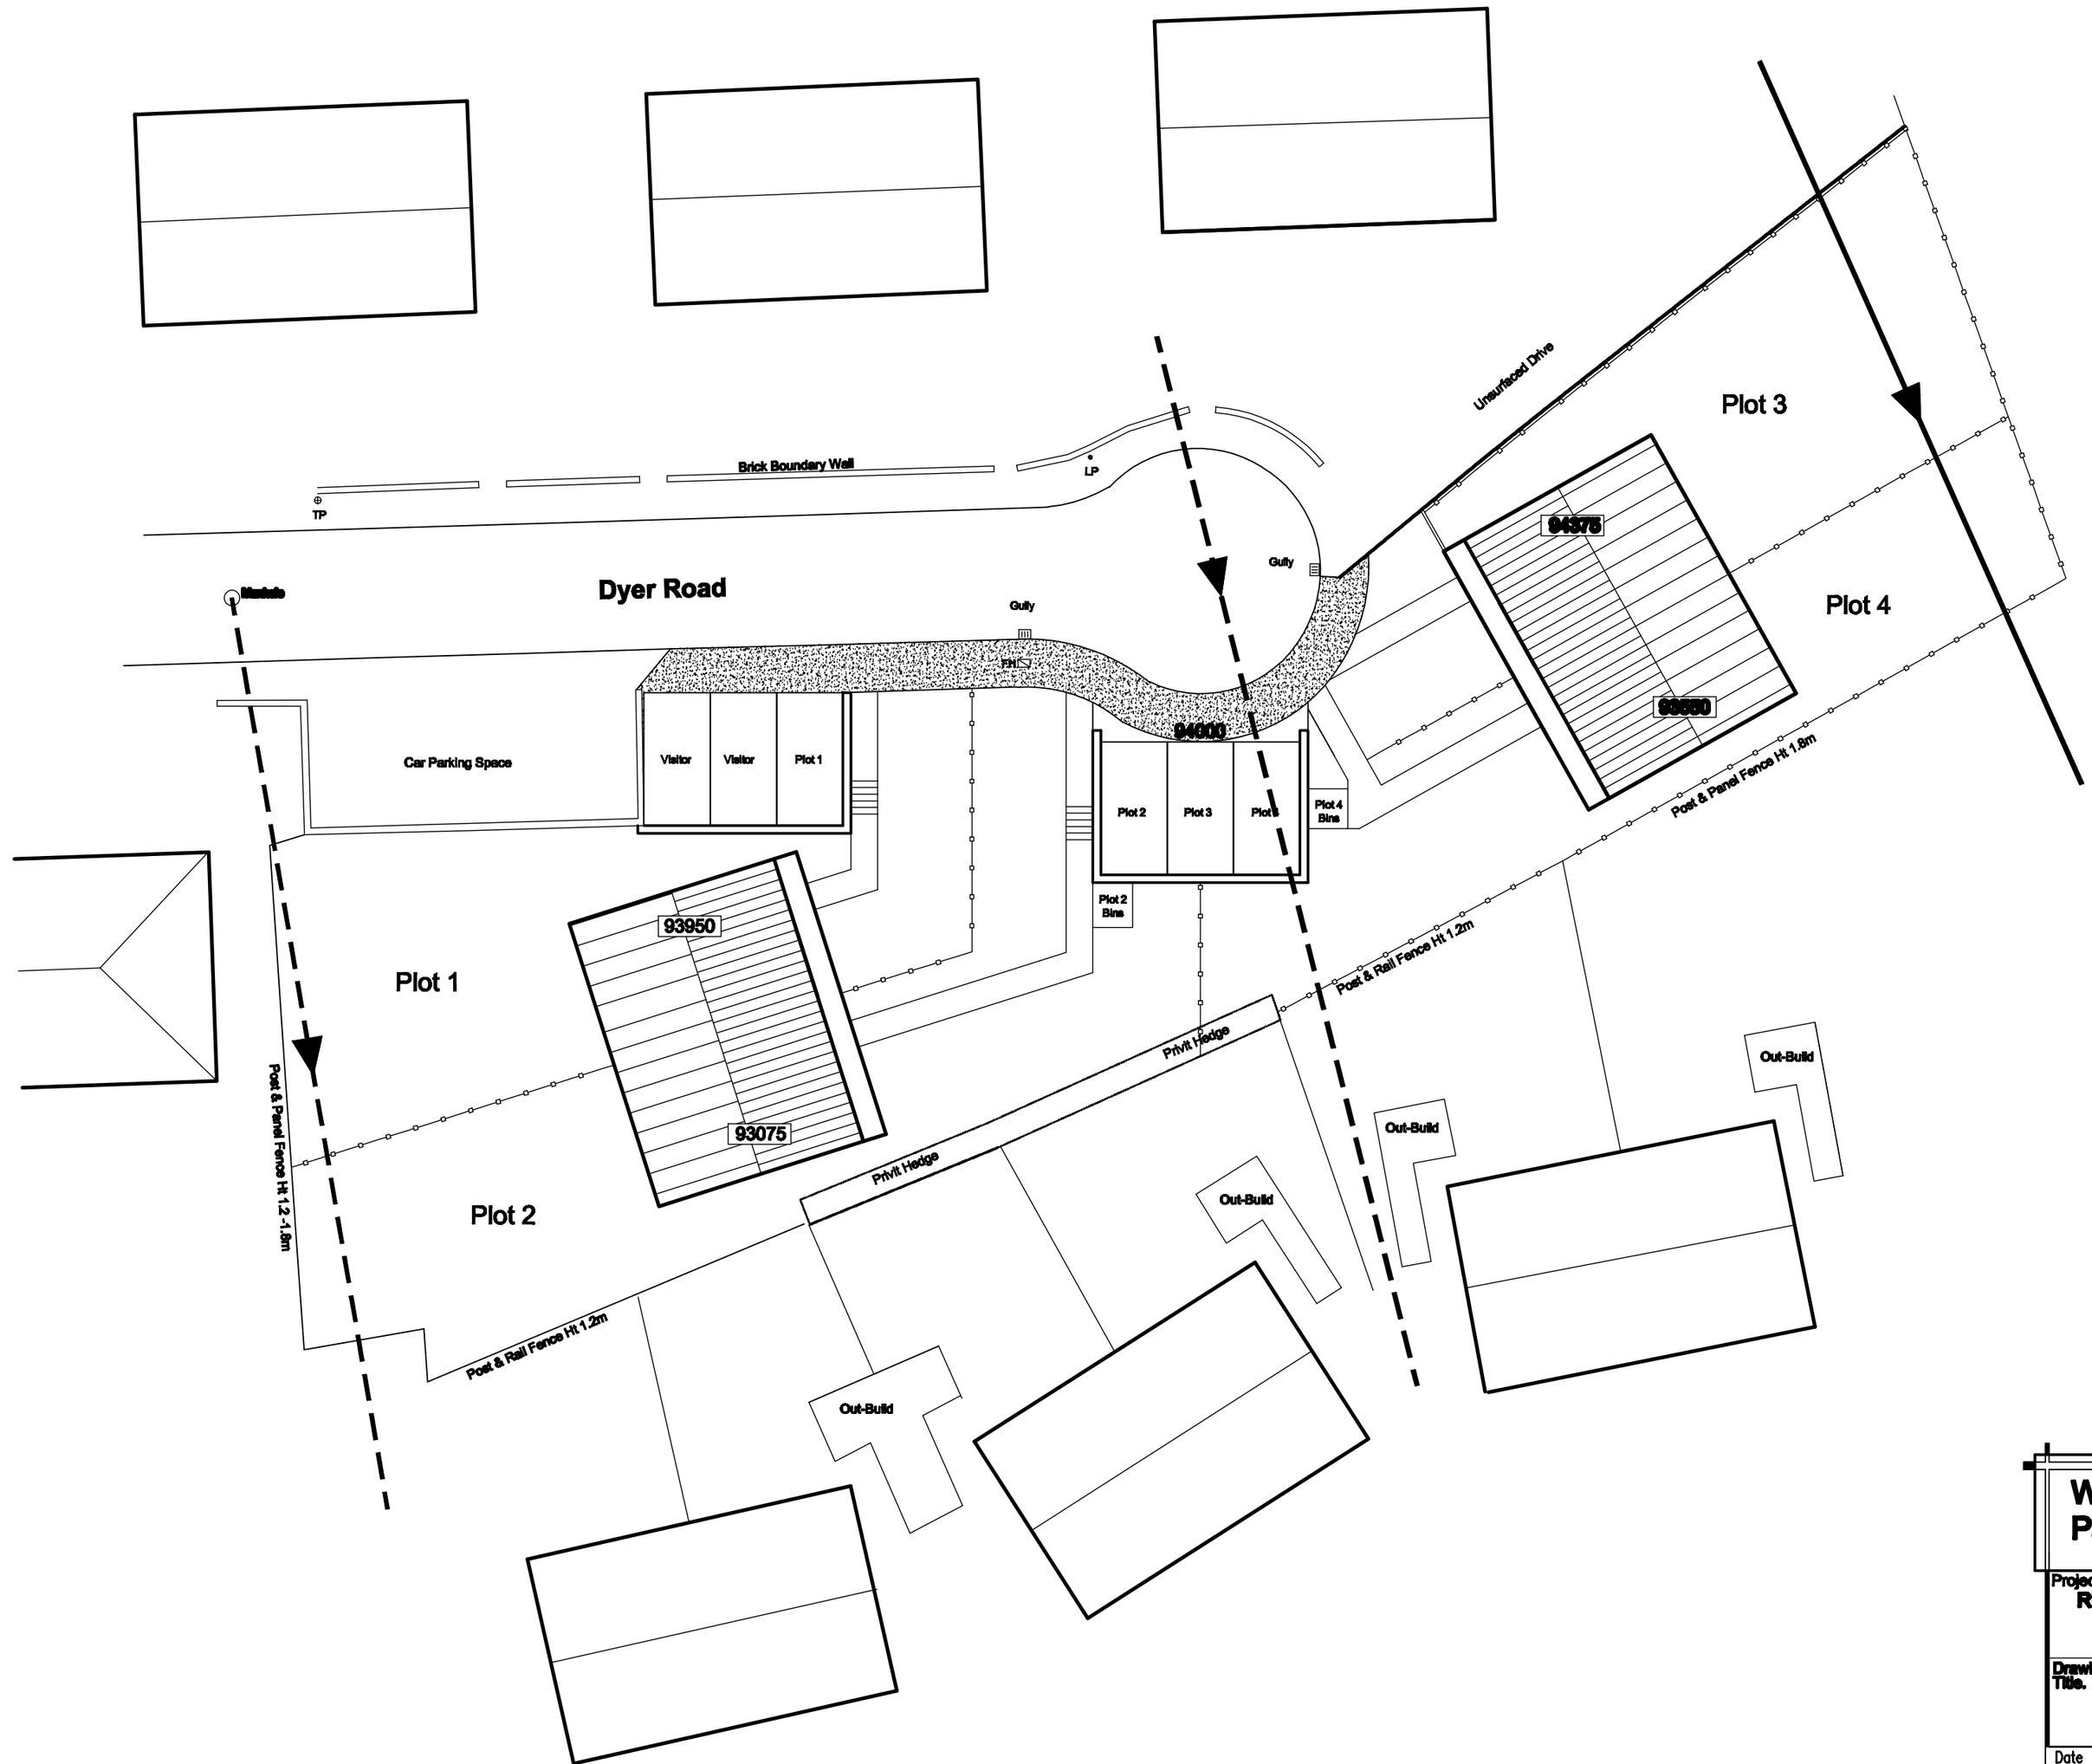

White Agus Partnership

128B, NEW ROAD,
STAINCROSS,
BARNSLEY.
S75 6PP

PHONE/FAX. 01226 208482
E mail: agus@btinternet.com

CHARTERED SURVEYORS AND BUILDING DESIGN CONSULTANTS

Project. **RESIDENTIAL DEVELOPMENT AT DYER ROAD JUMP, BARNSLEY**	Client. **MESSERS EXLEY, MYERS, WHITE & WILLIAMS**
Drawing Title. **SITE PLAN**	Date. **APRIL 2009** / Scale. **1:200**
	Ref. 08-123 / Dwg. No. 03 / Rev.

Date	Suffix	Description	Date	Suffix	Description