


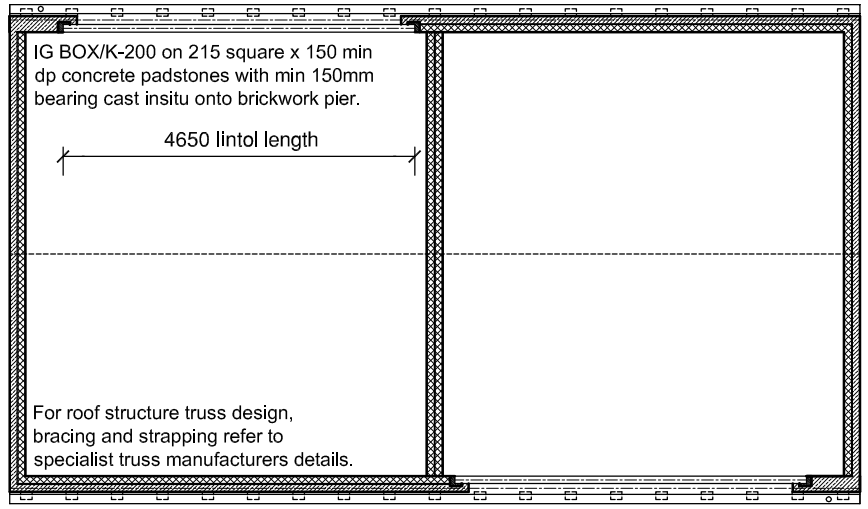


ROOF PLAN
1:100

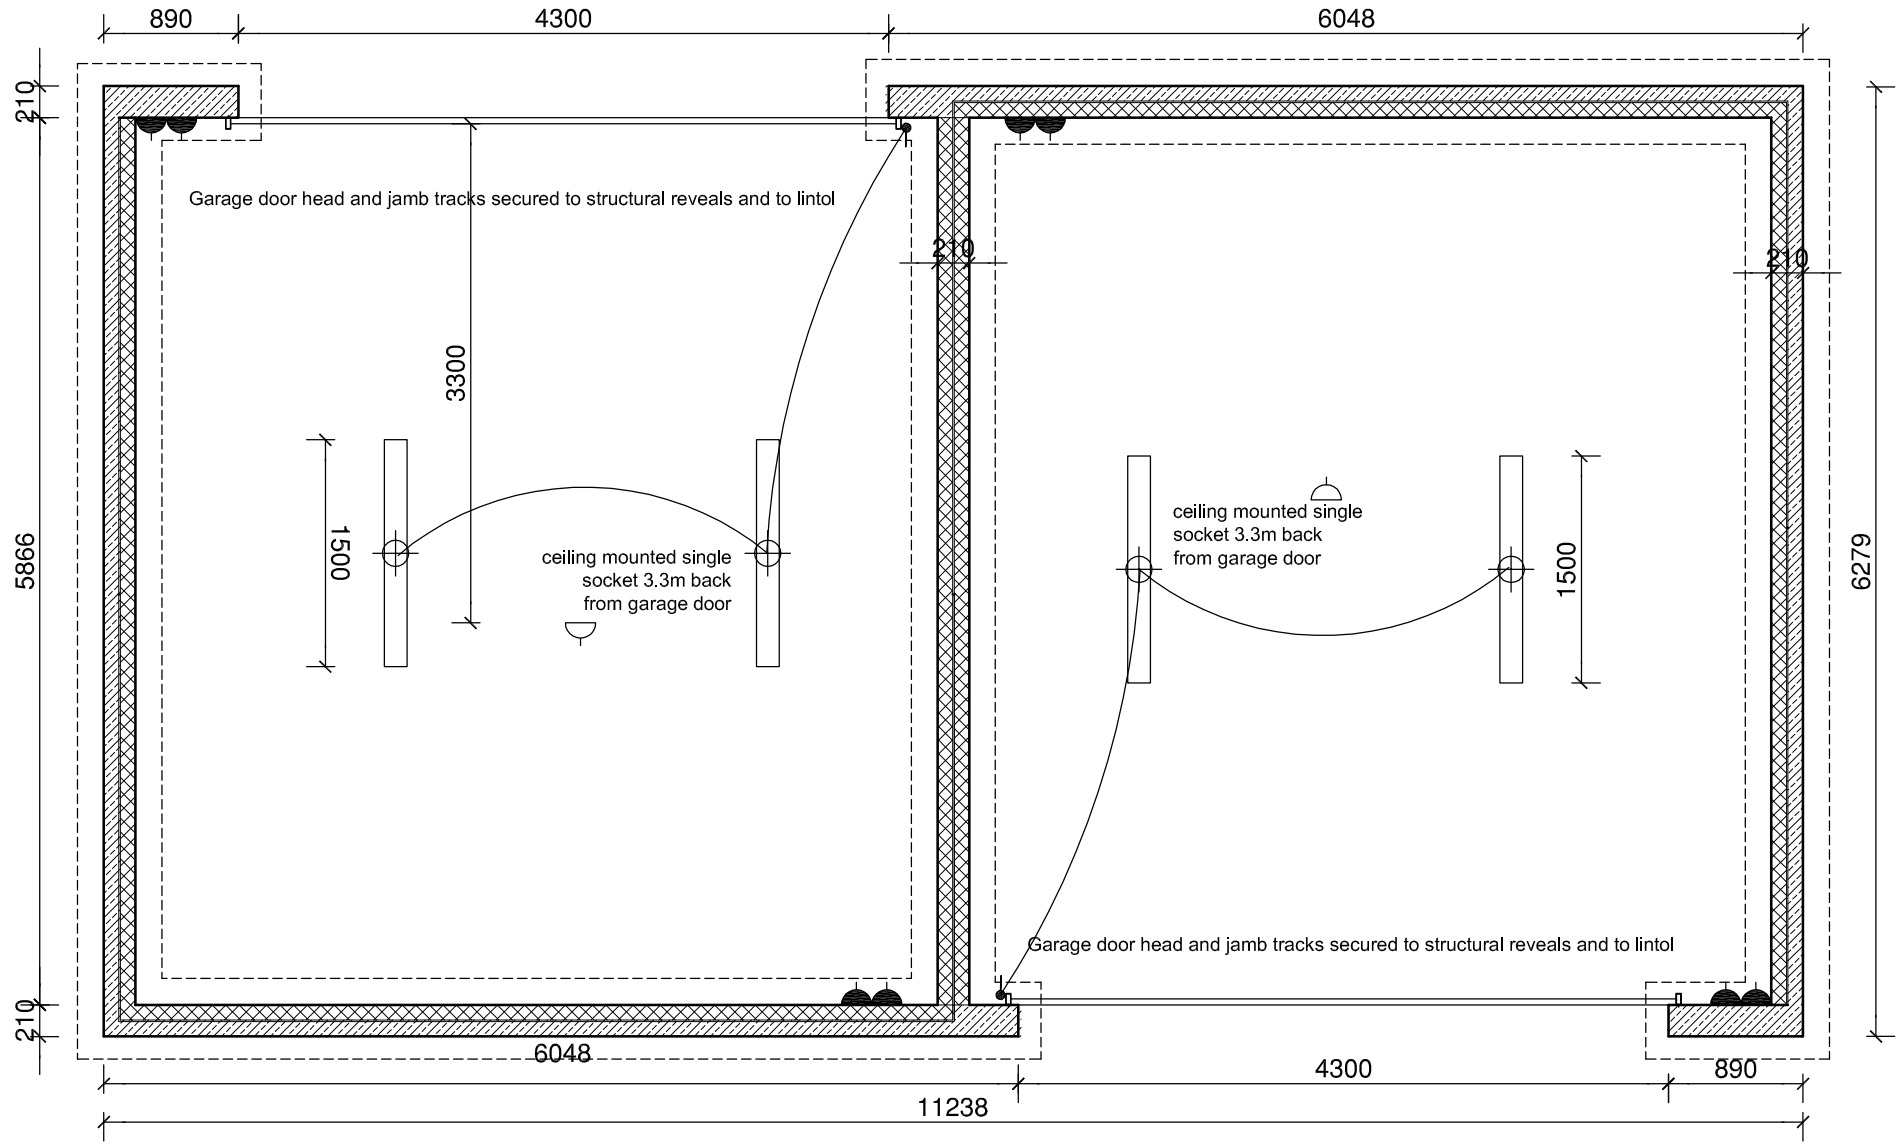

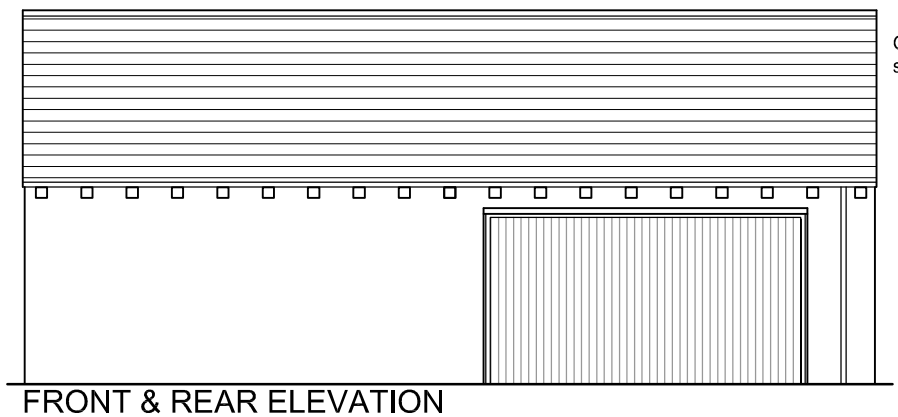


FRONT & REAR ELEVATION
1:100

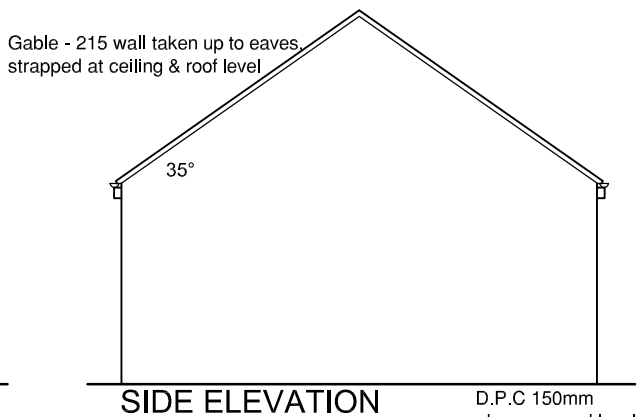

SIDE ELEVATION
1:100

D.P.C 150mm above ground level

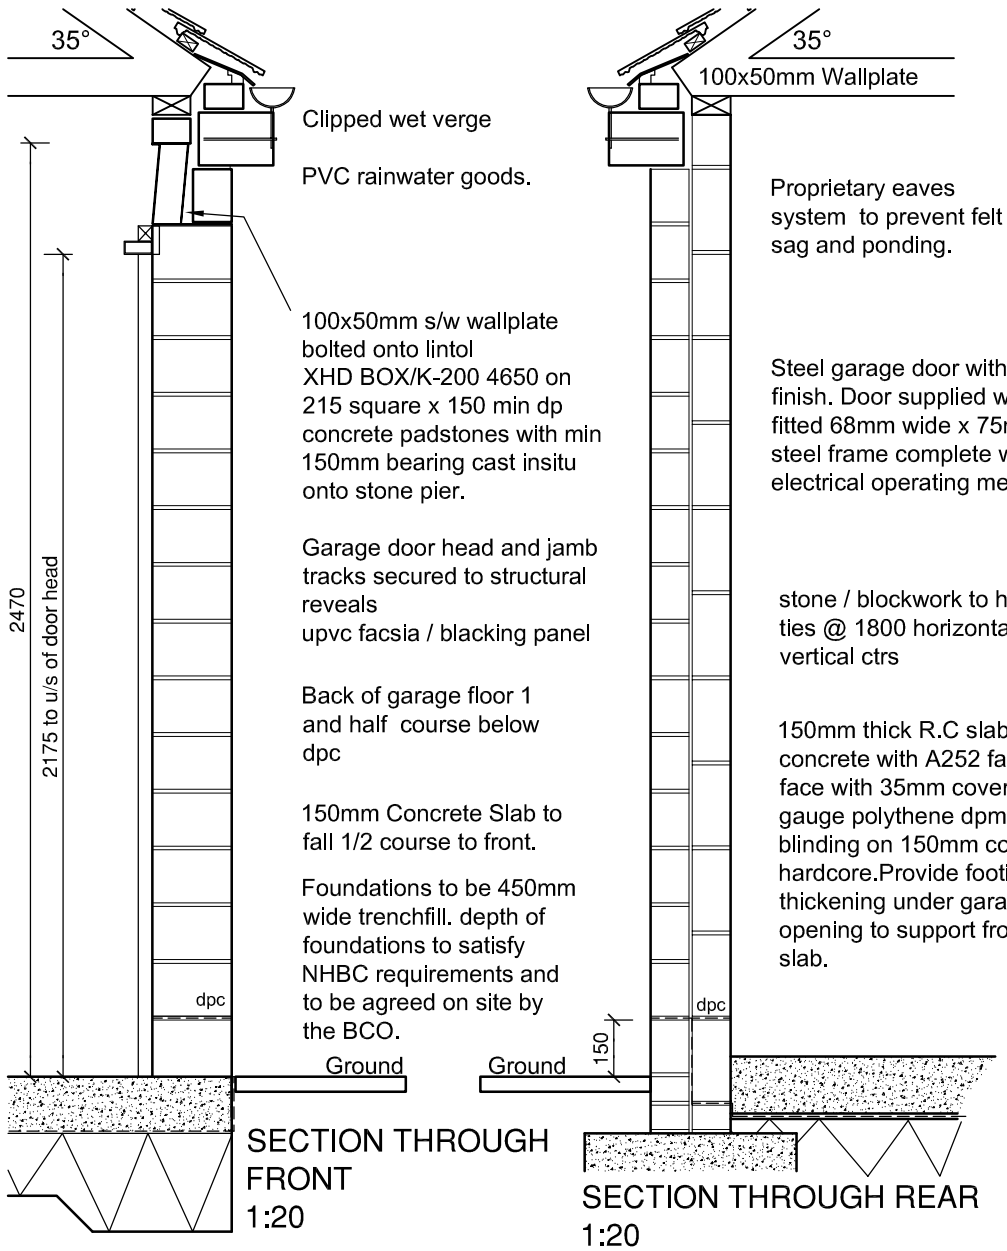

SECTION THROUGH
FRONT
1:20

SECTION THROUGH REAR
1:20

Date	Description	Rev
10/02/16	Adjusted to suit 150 stone	A

House Type
Garage DH-G5

Drawing Title
Elevations Plans & Sections

Site
Penistone

4100 Park Approach
Thorpe Park
Leeds
LS15 8GB

0113 3970437
www.duchyhomes.co.uk

duchy homes

Scale	As shown	Date	19/08/15
Drawn	MF	Checked	
Drawing No.	PS-DH-G5	Rev.	A