

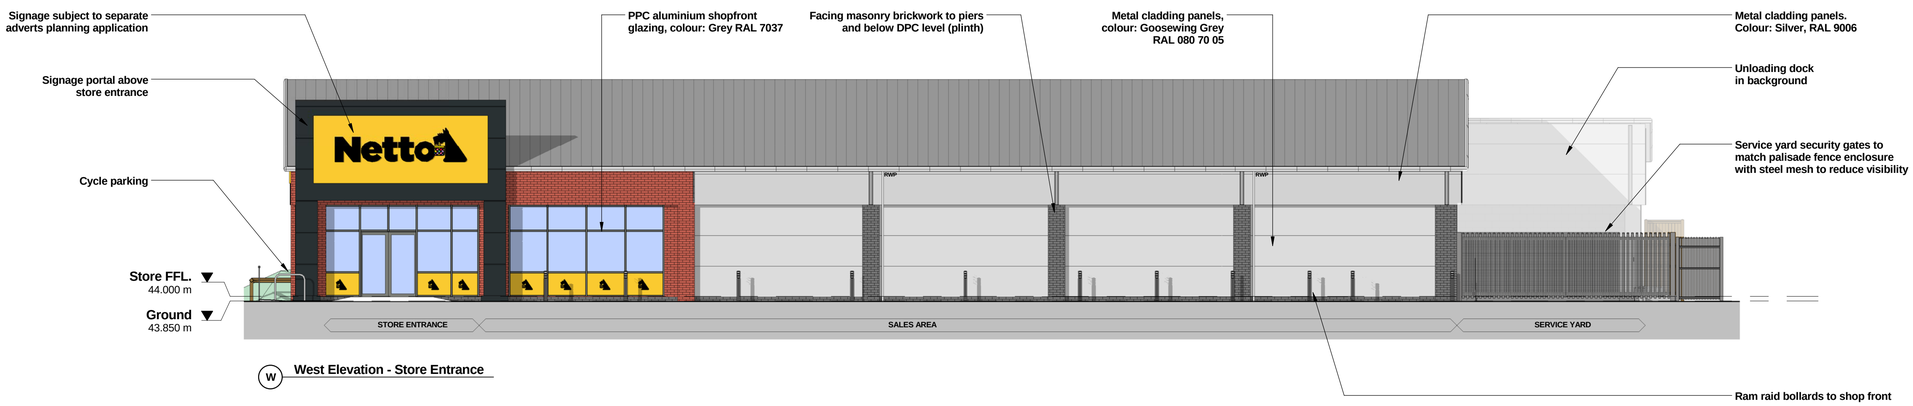



W West Elevation - Store Entrance

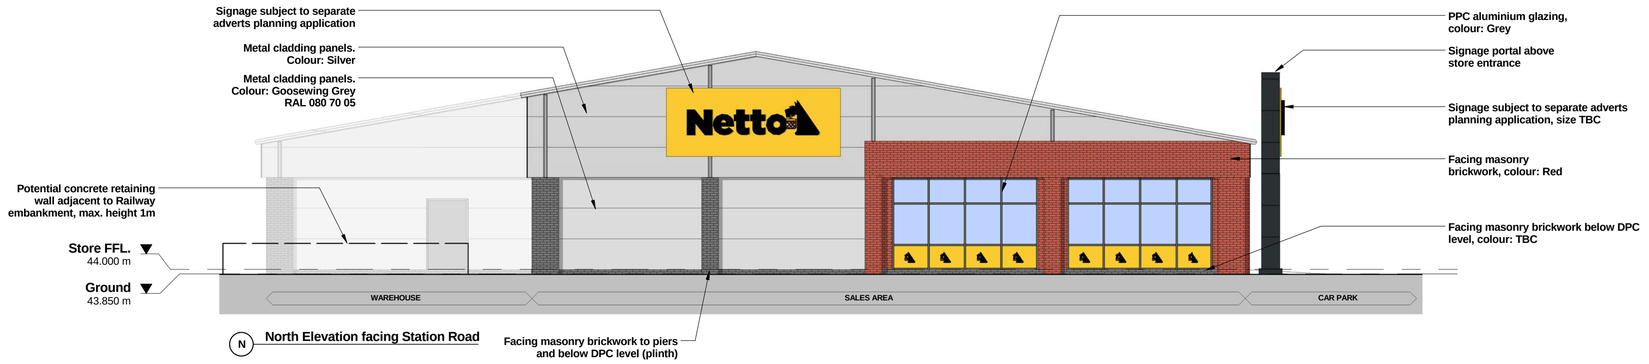

N North Elevation facing Station Road

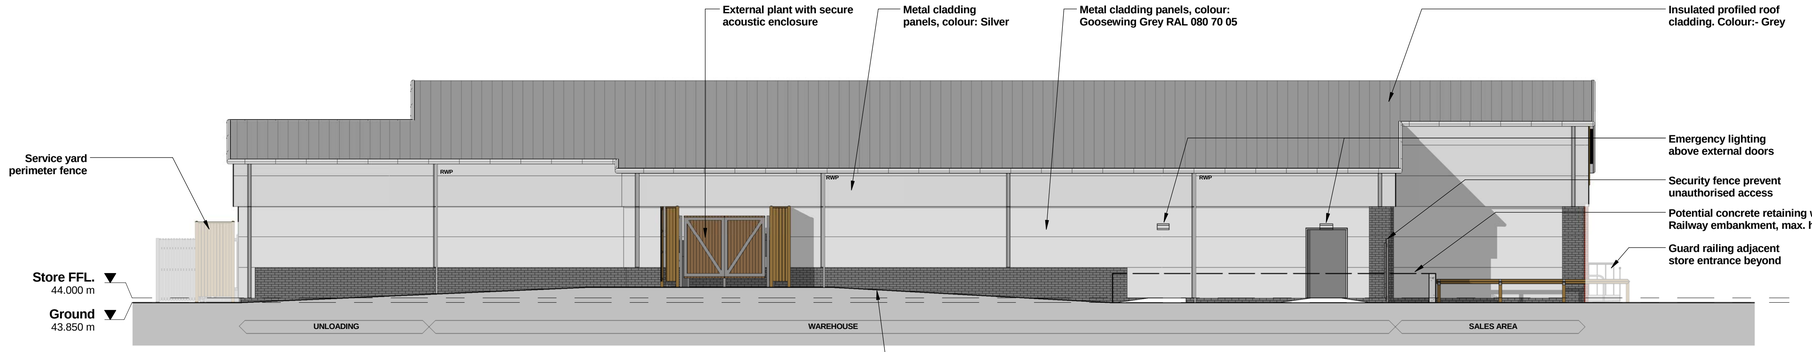

E East Elevation

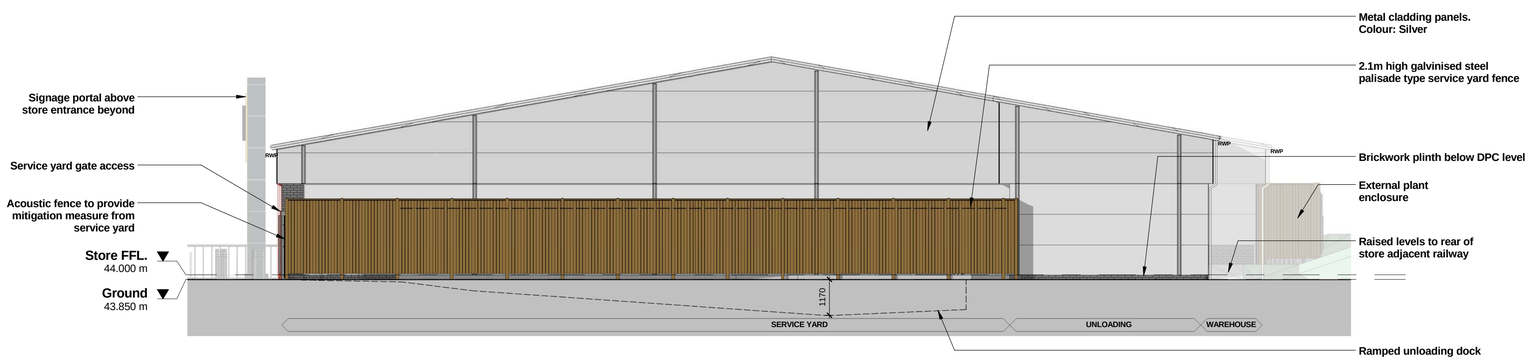

S South Elevation Service Yard

NOTES:

THIS DRAWING IS NOT TO BE USED FOR CONSTRUCTION PURPOSES.

DO NOT DIMENSION FROM THIS DRAWING.

PROPOSED LEVELS SUBJECT TO DESIGN DEVELOPMENT.


DRAINAGE STRATEGY & RAIN WATER PIPES SUBJECT TO DESIGN DEVELOPMENT.

THIS DRAWING CONSISTS OF THE FOLLOWING THIRD PARTY INFORMATION & DRAWINGS;-

Ordnance Survey, (c) Crown Copyright 2015. All rights reserved. Licence number 10006297

Topographical Survey by Centara, drawing: 101815A, dated 16/06/2015. Received via email: 14/08/15.

0 1 2 3 4 5
m
1:100

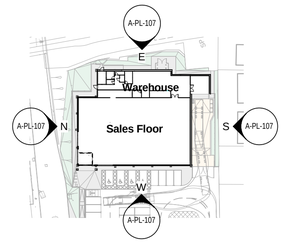

REVISION:	BY:	CHECKED:	DATE:
B	DJW	LARB	18/11/2015

Acoustic fence adajcent service yard now added to South Elevation.

REVISION:	BY:	CHECKED:	DATE:
A	DJW	LARB	29/09/2015

Planning issue. Retaining wall added on North & East elevations adjacent railway boundary. Levels to rear of store altered including ramps.

REVISION:	BY:	CHECKED:	DATE:
*	DJW	LARB	14/09/2015

Planning issue.

PLANNING

PLOT DATE: 18/11/2015 10:31:15

CLIENT:

Thurnscoe, Station Road, Barnsley

PROJECT:

Proposed Elevations

DRAWN BY:	SCALE:	CREATION DATE:
DJW	As indicated @ A1	Aug 2015

Hadfield Cawkwell Davidson

Broomgrove Lodge, 13 Broomgrove Rd, Sheffield, S10 2LZ T 0114 266 8181 www.hcd.co.uk

Architecture | Engineering | Interior Design | Masterplanning | Urban Design

JOB NO:	DRAWING NO:	REV:
2015-097	A-PL-107	B

C:\temp\15097-HCD-AD-ZZ-M3-A-20-001_Building_WS15_djwalker.rvt

© HCD