

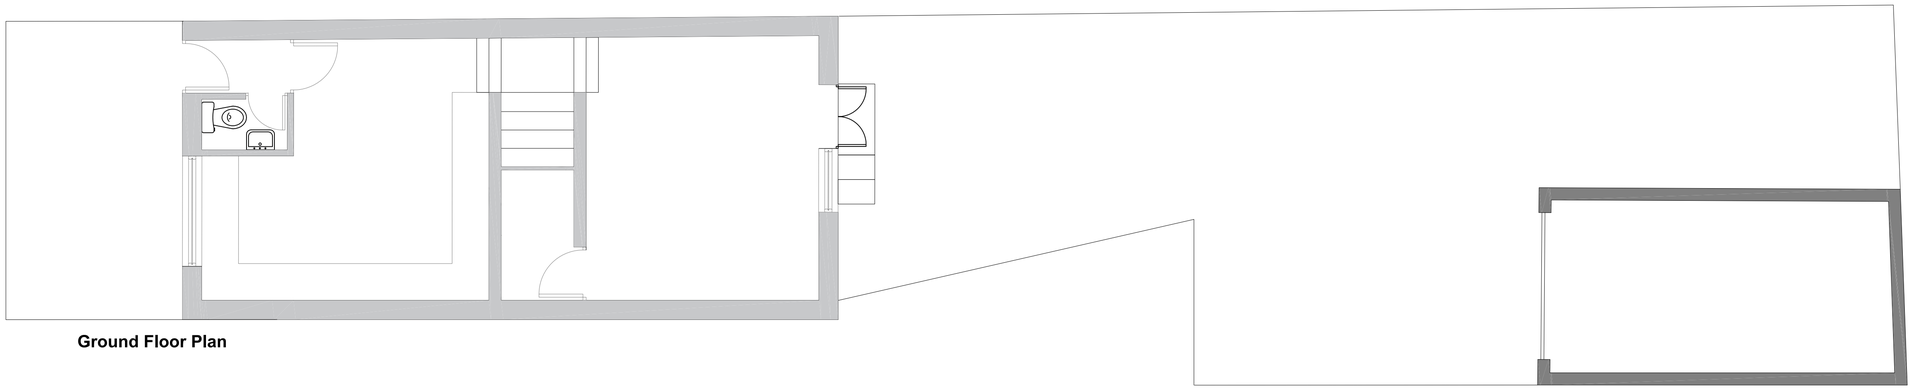


Ground Floor Plan

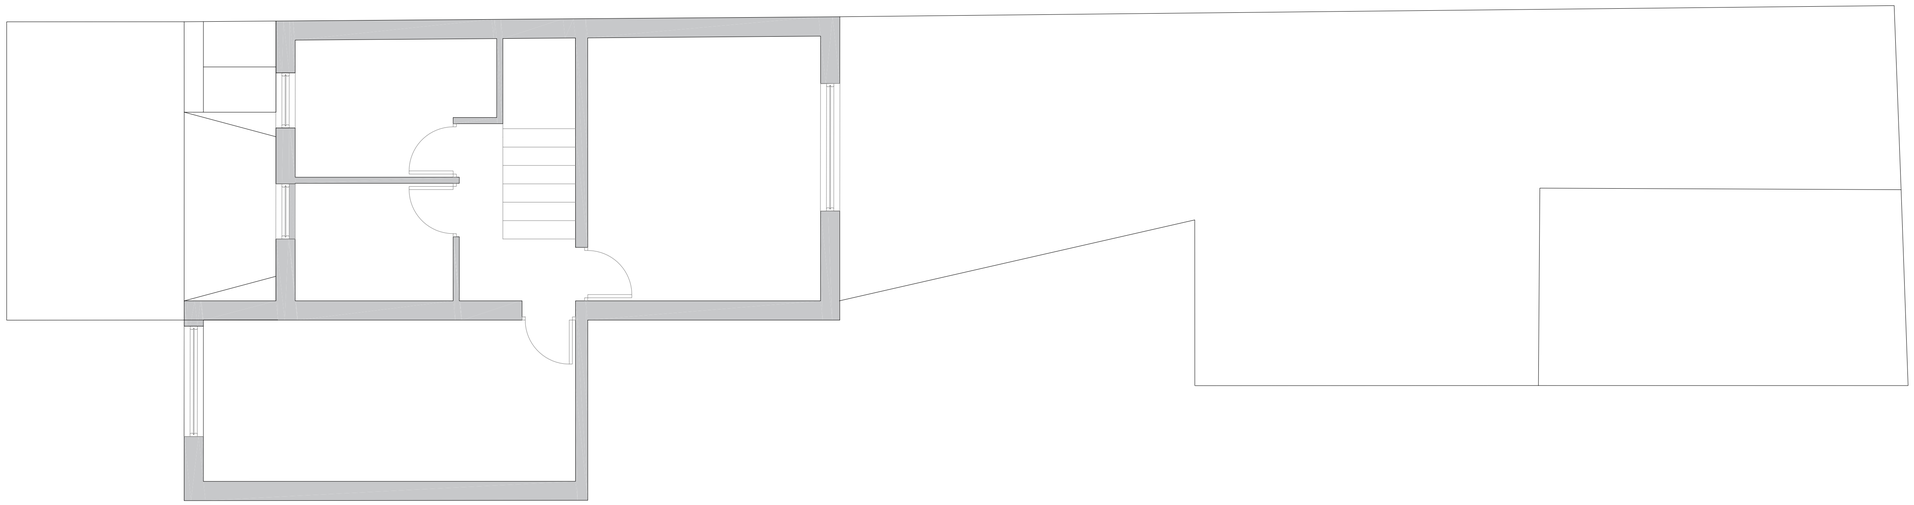

First Floor Plan

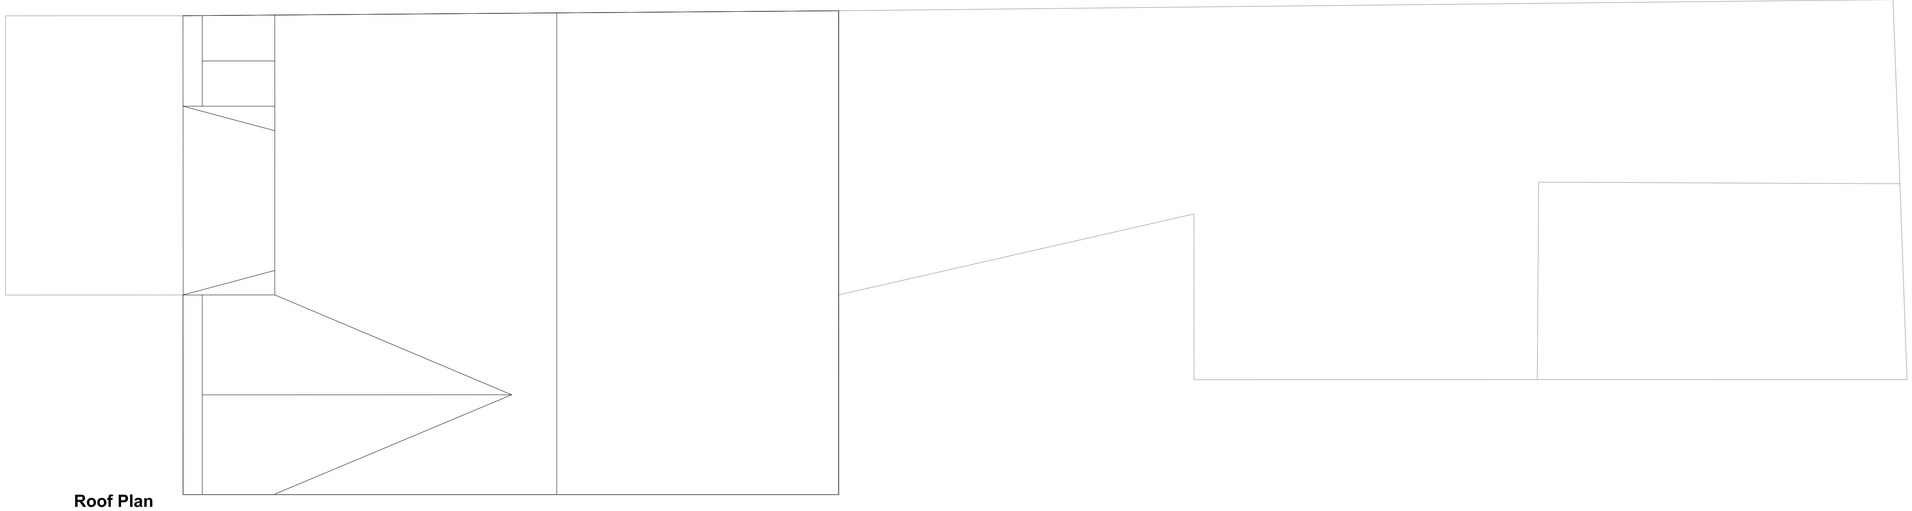

Roof Plan

Comments

All dimensions to be checked with a site measure.

Rev	Date	Comments

Client
Victoria Hall

Project
99 Church Street
Elsecar
S74 8HT

Drawing Title
Proposed Plans

Date	Scale	Drawn
25.01.2017	**1:50@A1**	

Drawing Number **002_104** Rev

0 1m 2m

N